






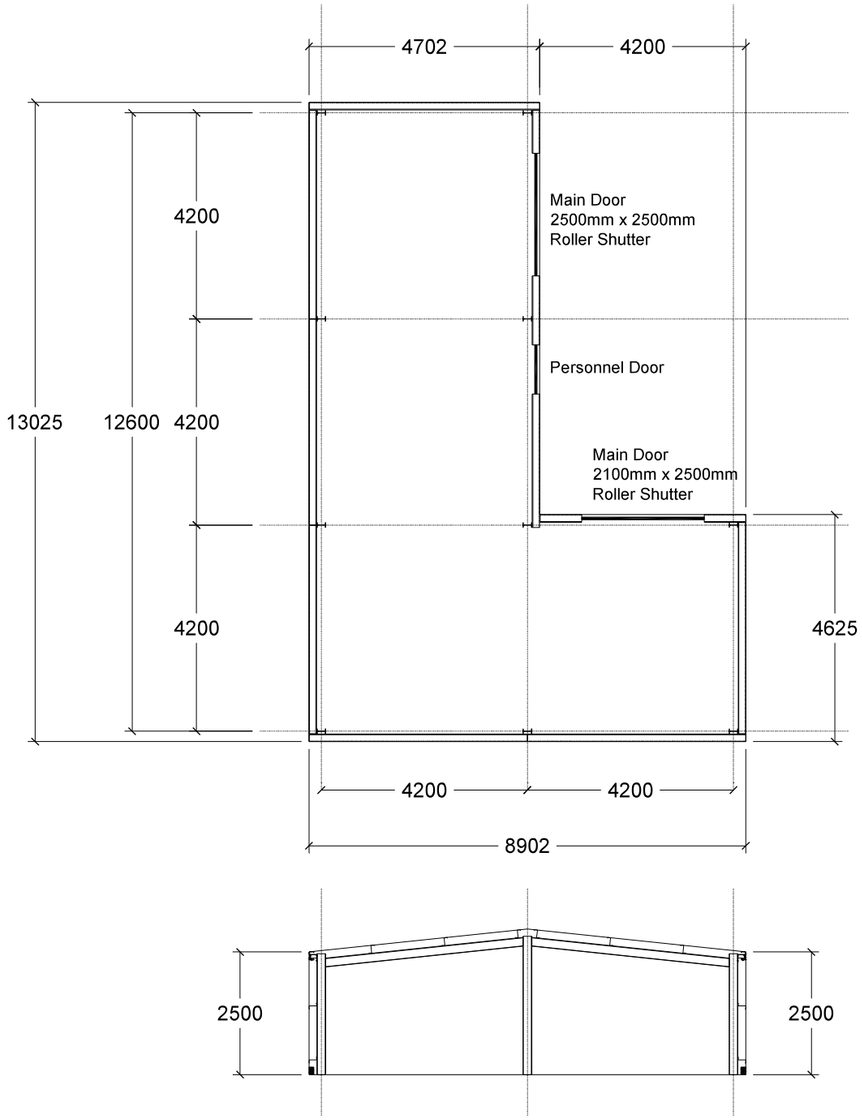


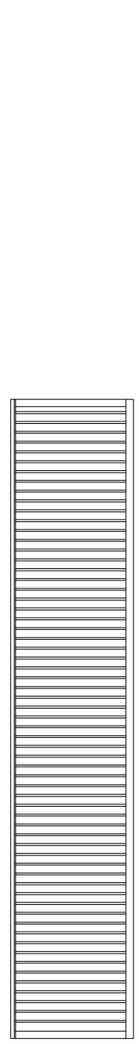

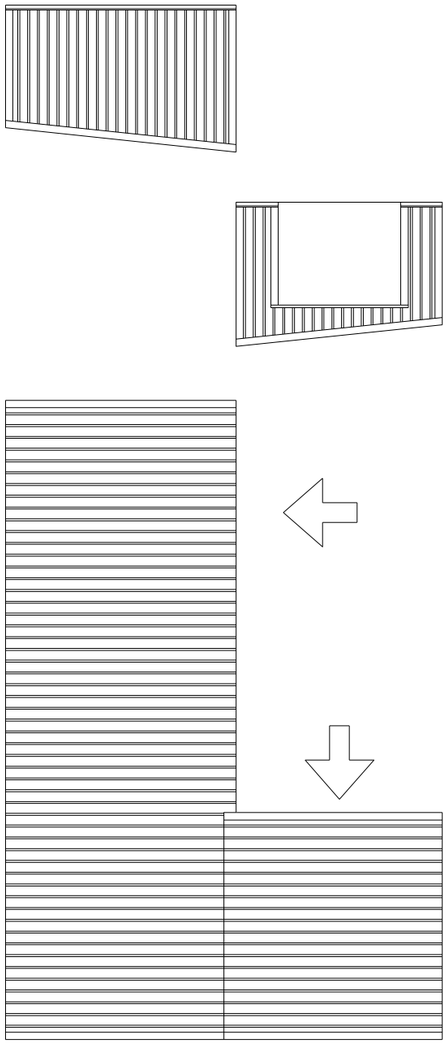

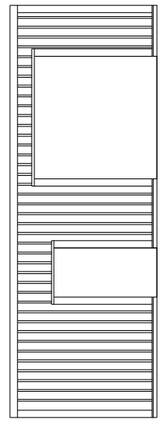

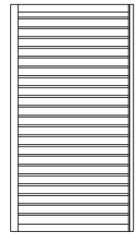

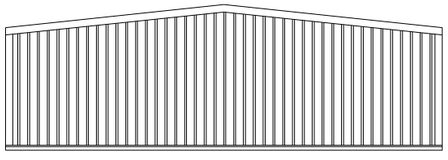

Packaging Store
Uninsulated - No Heating
Dry Goods Storage

Roof
Light Grey Single Skin Cladding
with Anti-Condensation Layer
Rooflights

Walls
Light Grey Single Skin Cladding

Flashing
Dark Grey

All to Match Existing Building.

Munton & Clayton Steelwork Services Ltd

10 High Road, Moulton,
Spalding, Lincolnshire,
PE12 6PE.

Reference: 1109	Sheet No: PL02b	Drawn: PAG	Date: 22/08/2024
Client: Peloton		Contract: Packaging Cover	

0m 1m 2m 3m 4m 5m 6m 7m 8m 9m 10m

Scale 1:125 @ A3