
Packaging Store

Roof
Light Grey Single Skin Cladding
with Anti-Condensation Layer

Walls
Light Grey Single Skin Cladding

Flashing
Dark Grey

All to Match Existing Building.

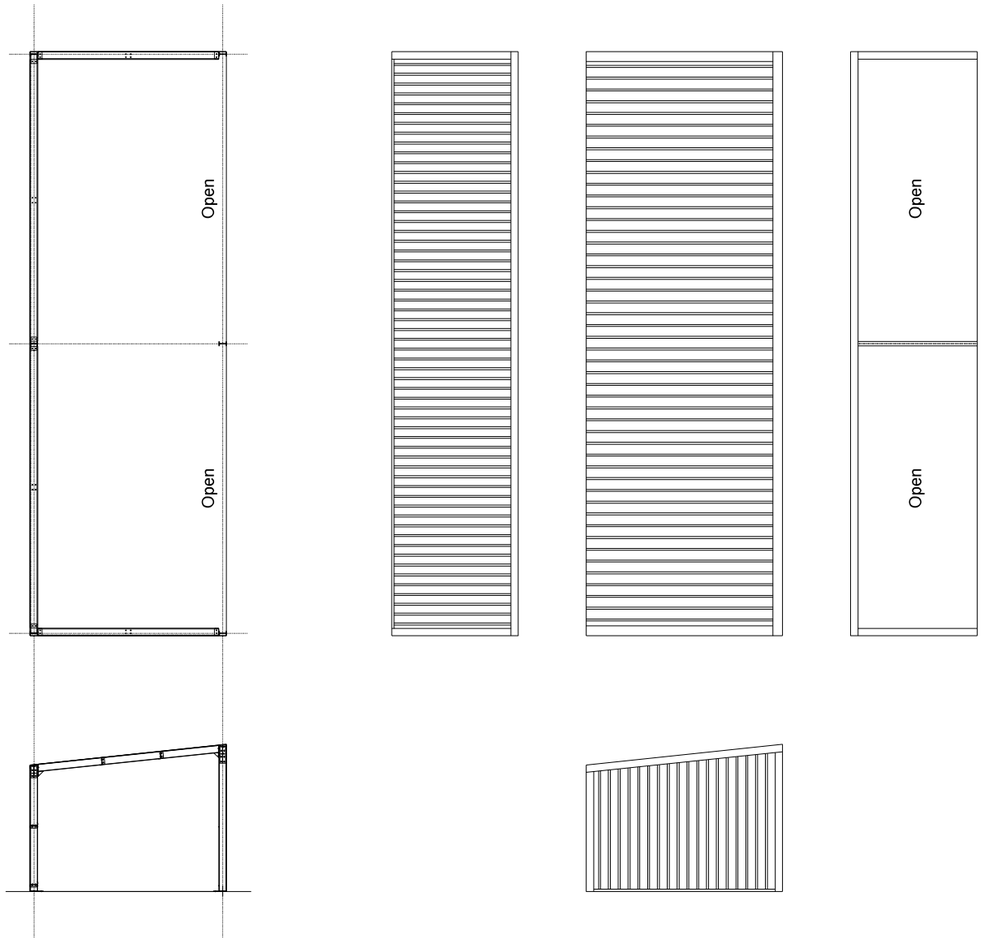

Munton & Clayton Steelwork Services Ltd	10 High Road, Moulton, Spalding, Lincolnshire, PE12 6PE.	Reference: 1109	Sheet No: PL03a	Drawn: PAG	Date: 22/08/2024
		Client: Peloton		Contract: Forklift Cover	

0m 1m 2m 3m 4m 5m 6m 7m 8m 9m 10m

Scale 1:125 @ A3