



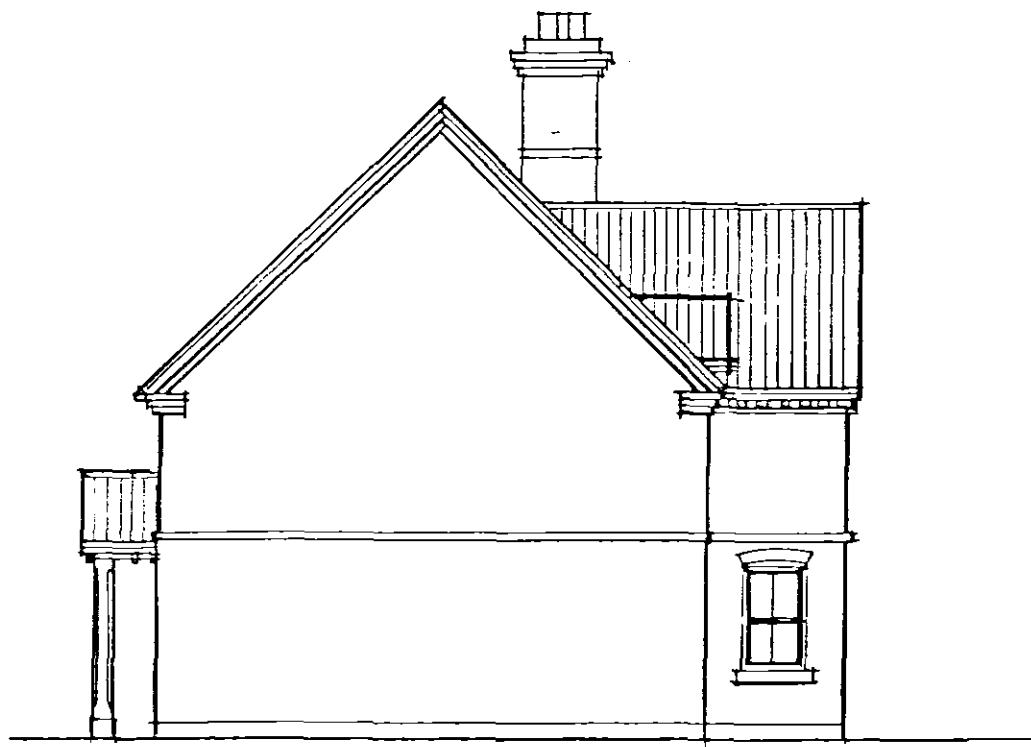

SIDE




REAR

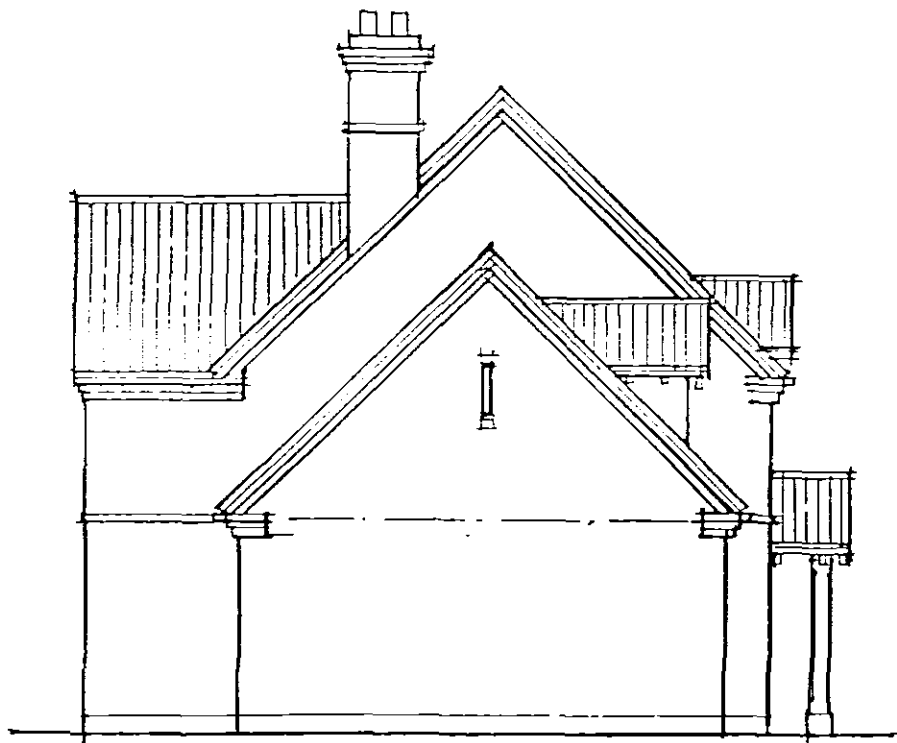


SIDE



FRONT

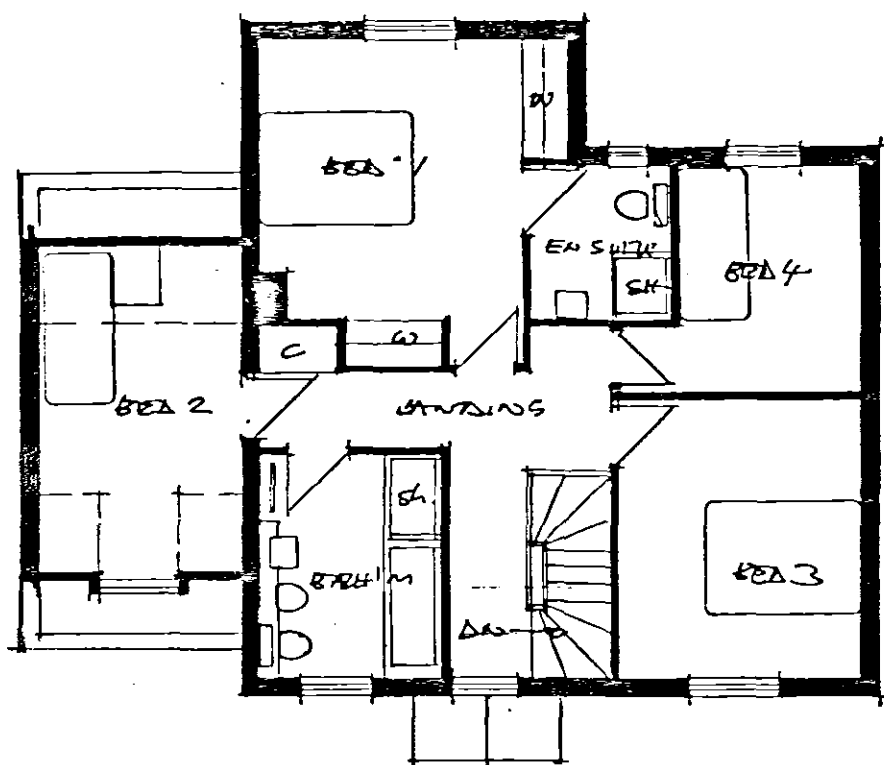

FIRST FLOOR

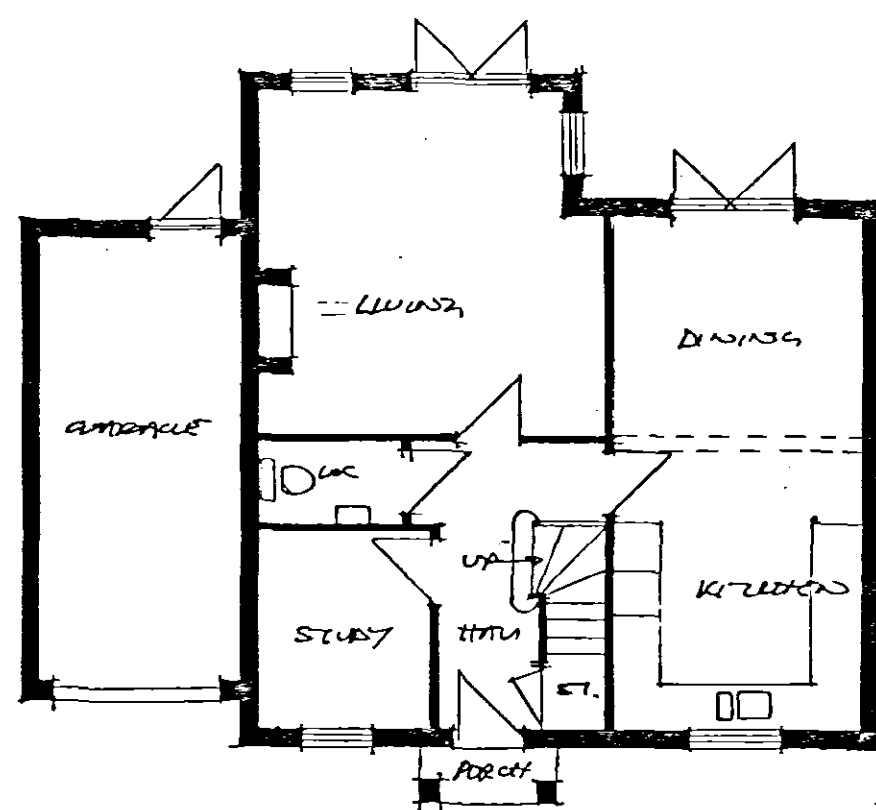

GROUND FLOOR

PLOTS 4 & 5.

AMENDED PLAN
Ref: A3

Planning & Development
28 APR 2006
Ref: 6728/04