



RELATE TO DAVIES LIGHT ASSOCIATES
PLANTING PROPOSALS & TREE PROTECTION
SCHEME DRAWING 1026/02

DRAWING BASED ON O/S INFO. NOT SURVEY

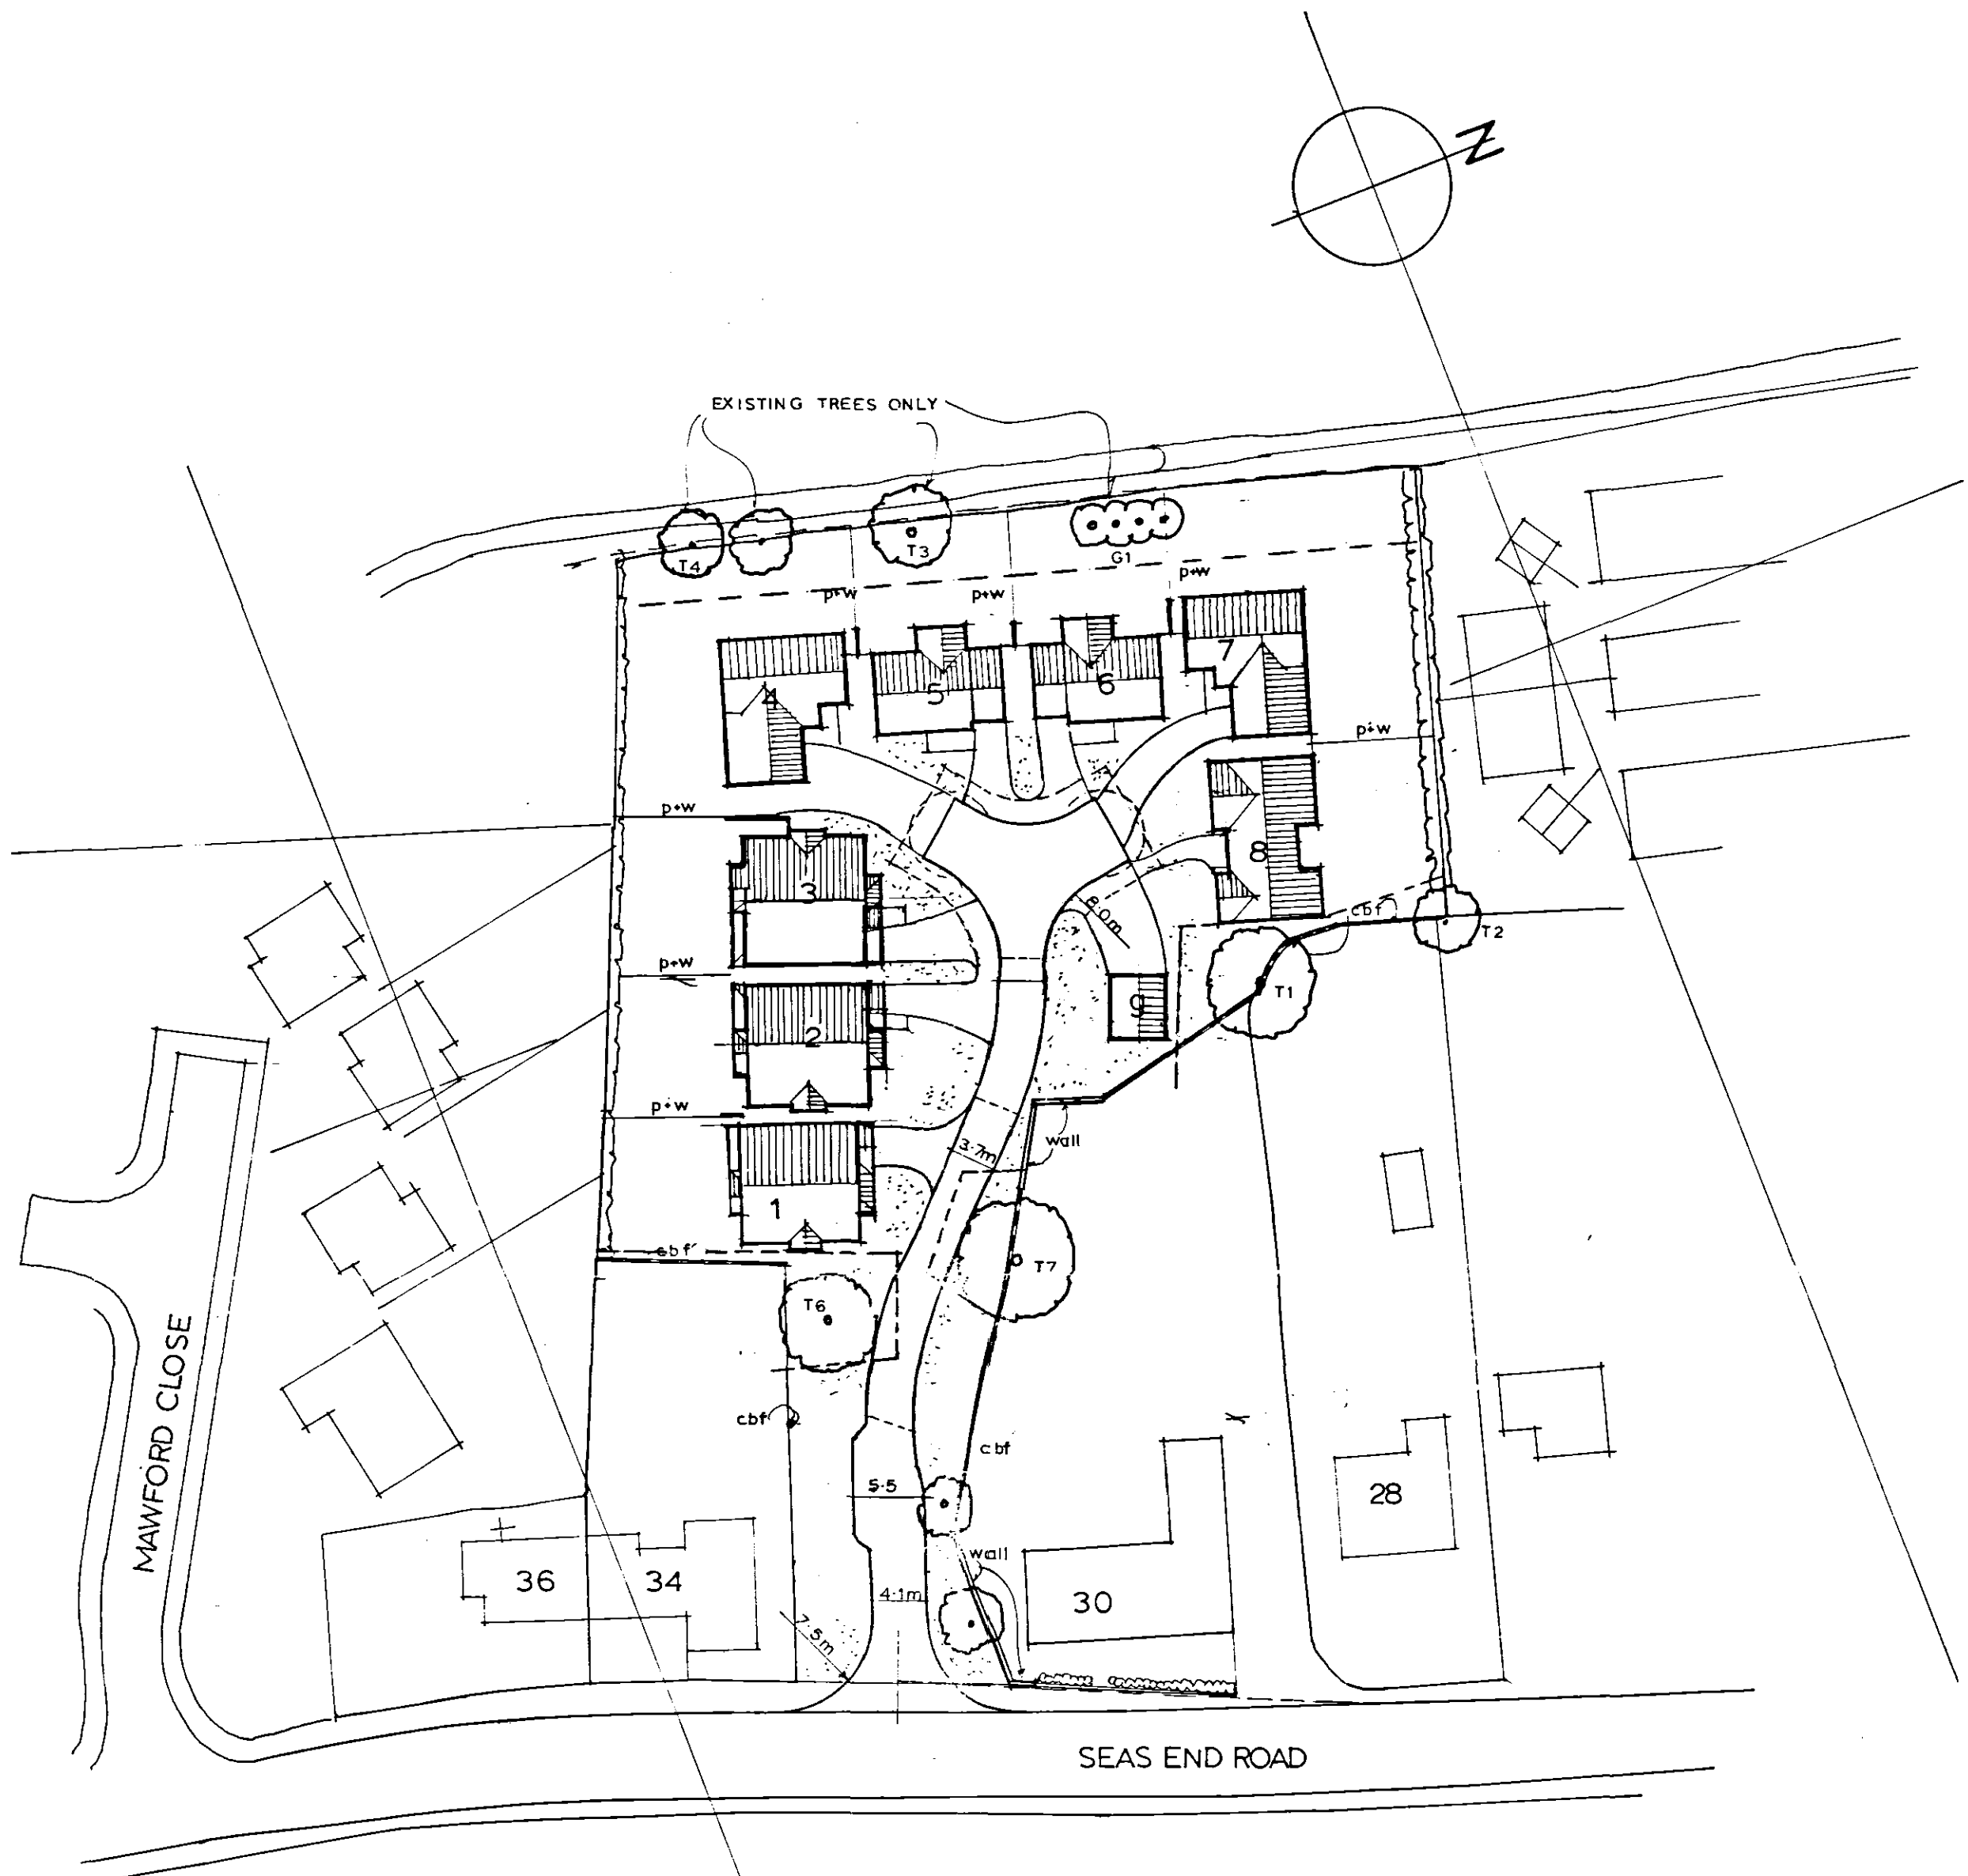

Project Development
26 OCT 2004
Ref: 0728/04

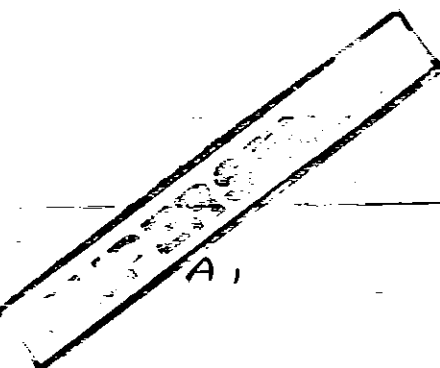

PROJECT DEVELOPMENT AT
30 SEAS END ROAD
MOULTEN SEAS END
DRAWING SITE PROPOSALS

SCALE 1:500

DATE APRIL 2004

DRAWING NO 10275 /01 B

MARTIN
TUCKER LTD
Architectural Services
& Interior Designers

The Gables
Little Hallam Hill
Little Hallam
Ilkeston
Derbyshire
DE7 4LY

Tel: 0115 932 3116
Fax: 0115 932 7324
Mobile: 07771 585439

13. OCT 04. ADDITIONAL ALLEGATIONS, DETAILS AND TILES REMOVED
5. MAY 04. FENCING/WALLS ETC INDICATED