



EXISTING CHAPEL

BATHROOM

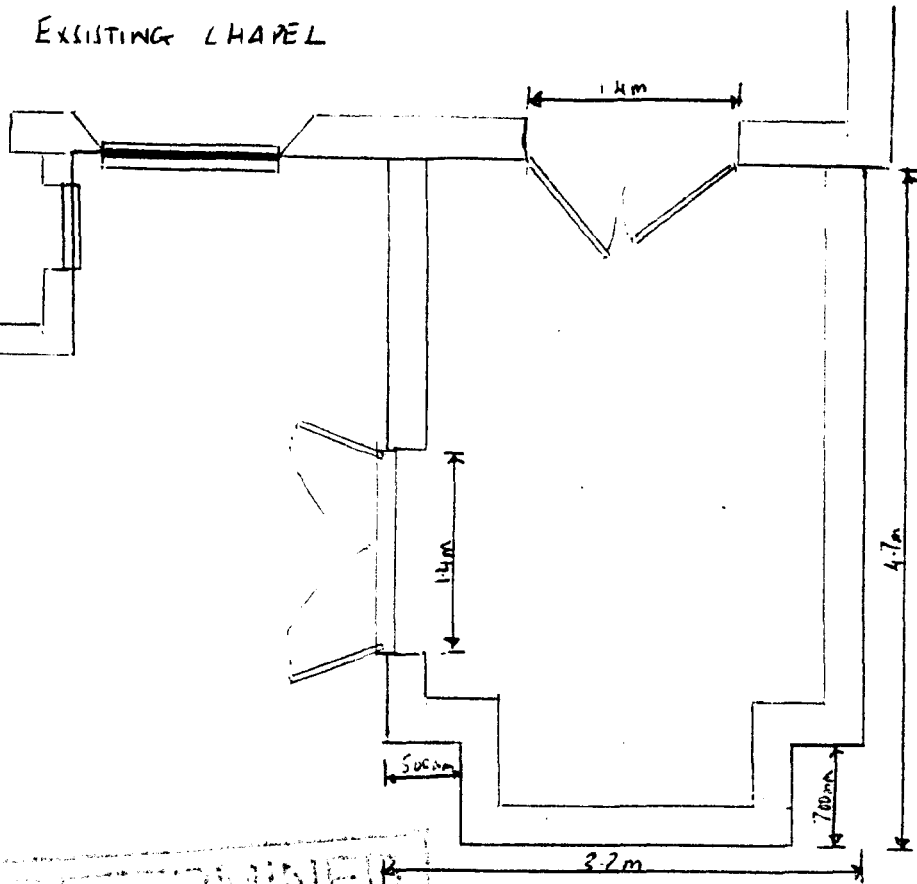


DETERMINED
PLAN

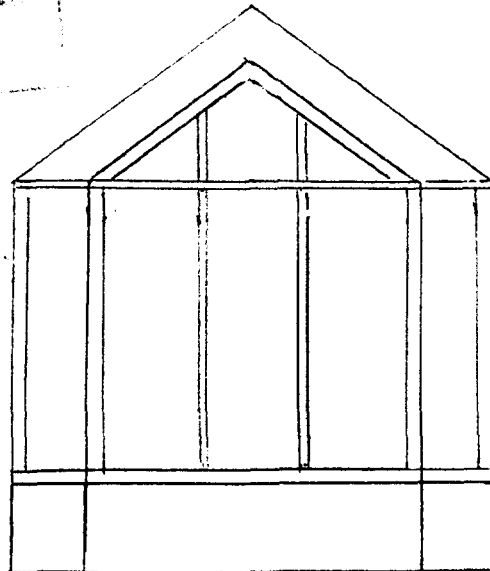

3.7m


0742/01

16/7/01

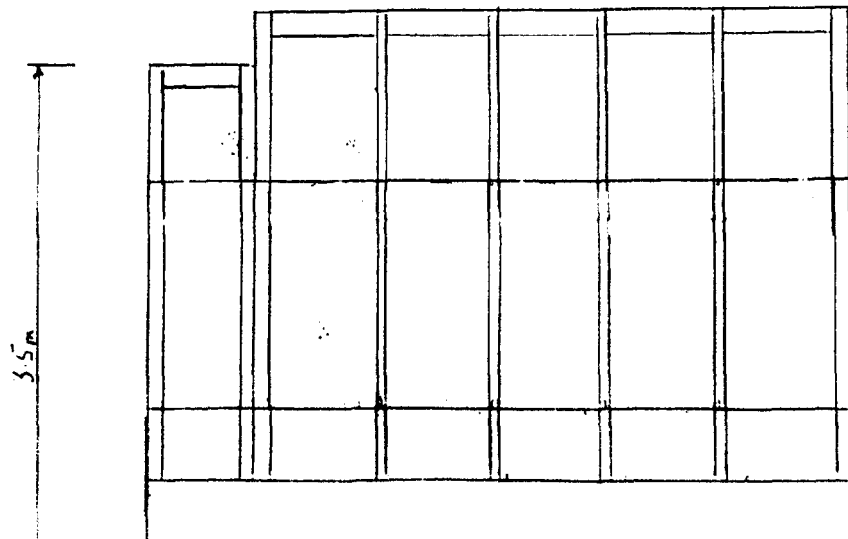

3.5m

**Proposed conservatory for
The Chapel, Mill Marsh Road
Moulton Seas End**

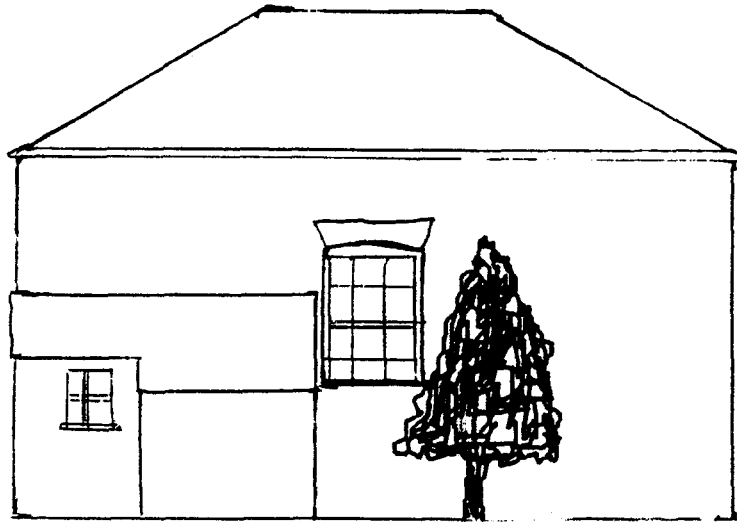

Existing south elevation

**DETERMINED
PLAN**



Proposed south elevation (works to include removal of existing tree).

0742/01 16/7/01

**Components for proposed conservatory
The Chapel, Mill Marsh Road
Moulton Seas End**

Doors to be jointed with 10mm dowel bars, glued and sashed clamped.

Doors to be finished with Architrave

Top Rail
100mm

**DETERMINED
PLAN**

Mid rail

200mm

750mm

50mm


100mm


Bottom rail

200mm


Door construction
Timber framing, 28mm
double glazed unit glass
bedded in putty and faced
with putty.

0742/01

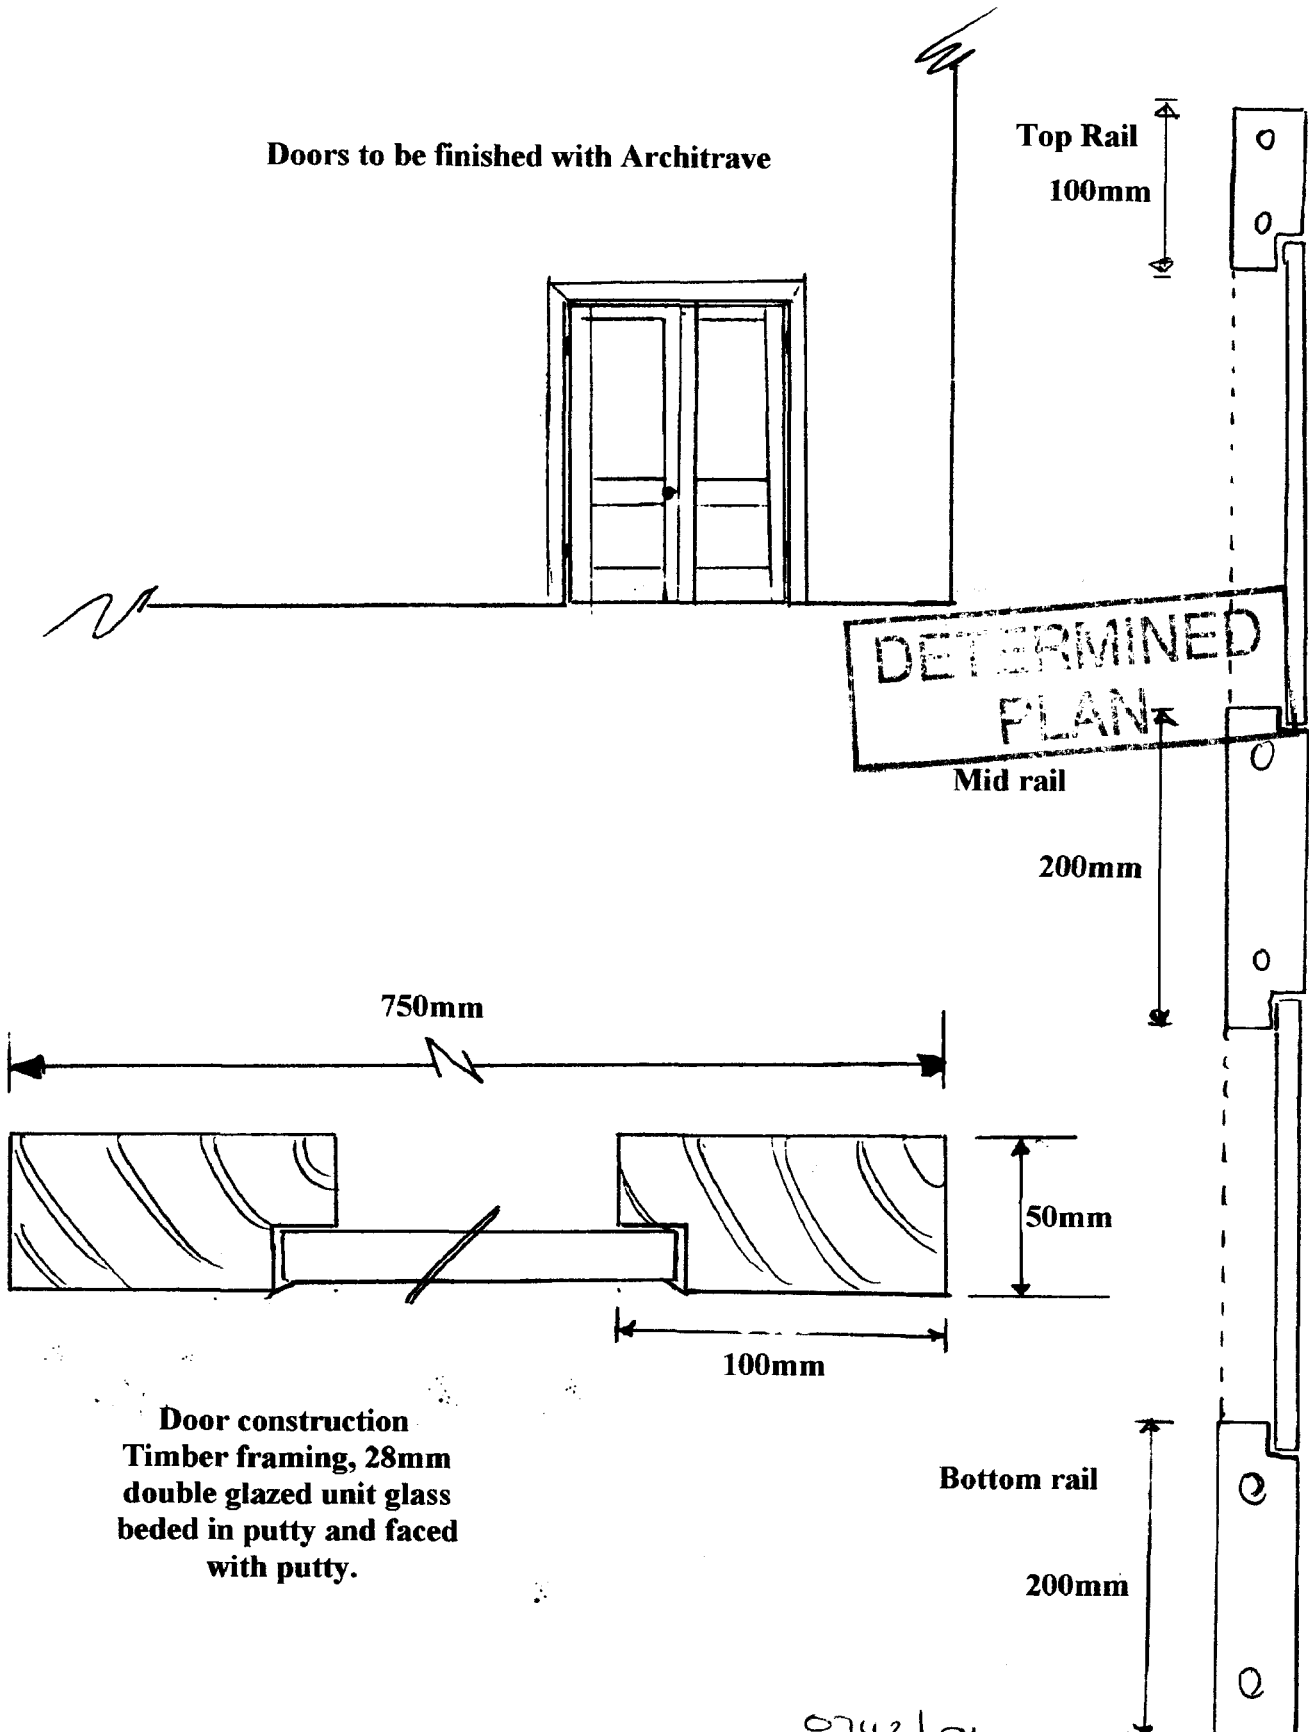


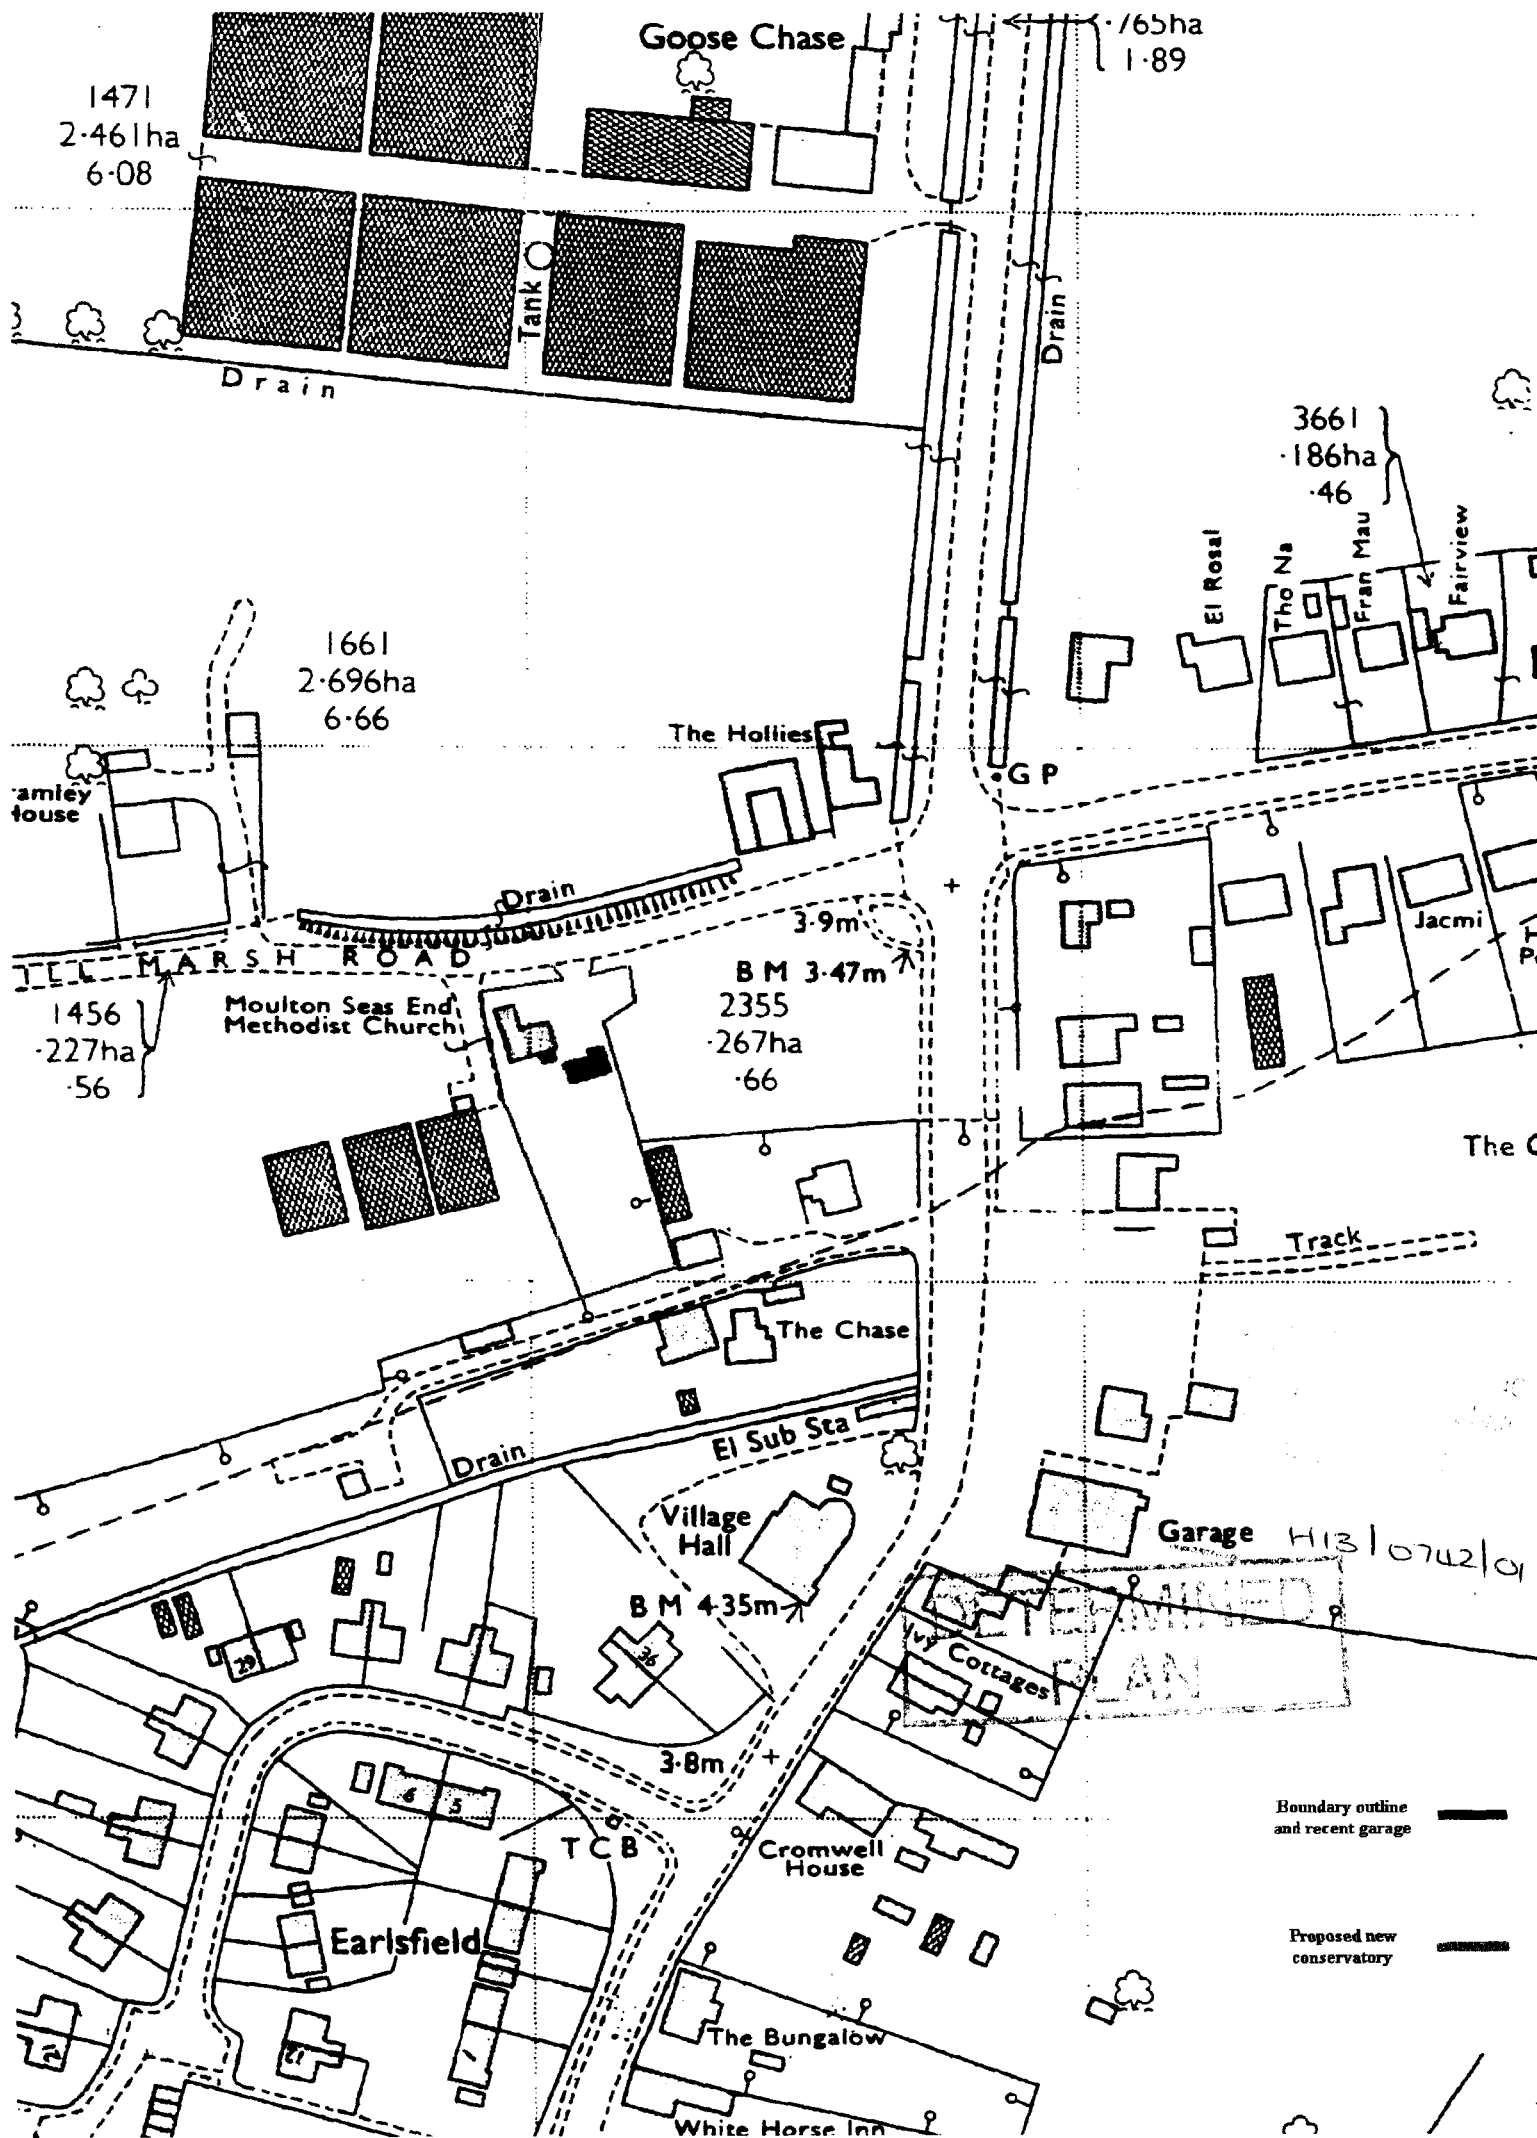


PROPOSED CONSERVATORY FOR THE CHAPEL MILL MARSH ROAD MOULTON SEAS END

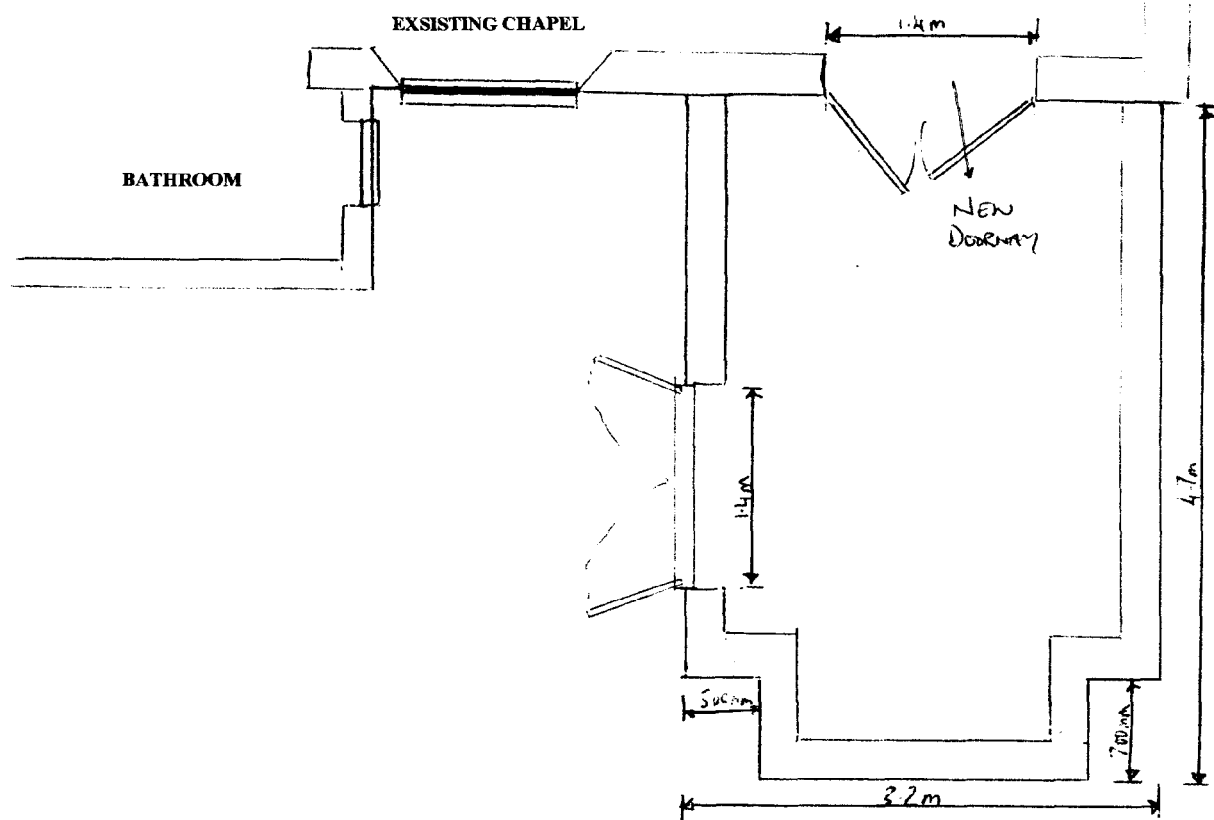


Walls to be of brick and block construction with a 50mm cavity, to which timber framing will be fixed. This will house the double glazed unit windows. The roof will be of timber construction with glass panels

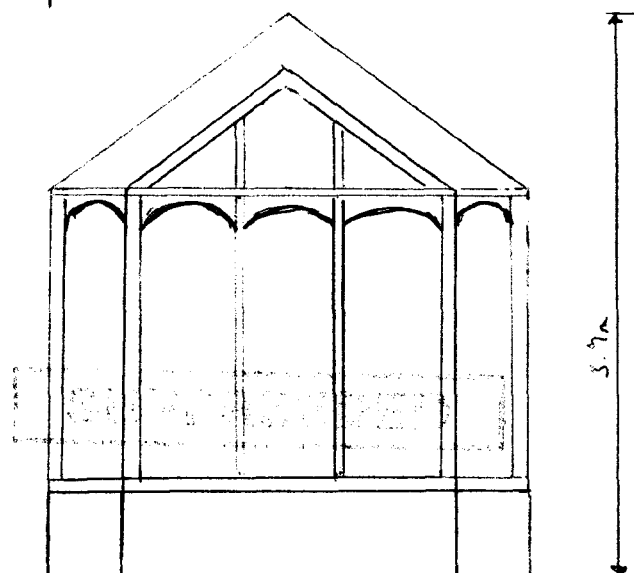

0742101

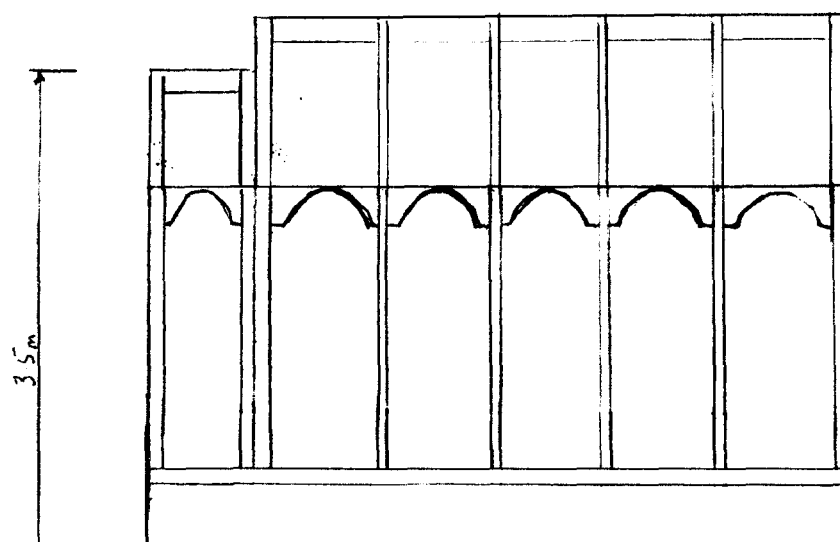

**Proposed conservatory for
The Chapel, Mill Marsh Road
Moulton Seas End**

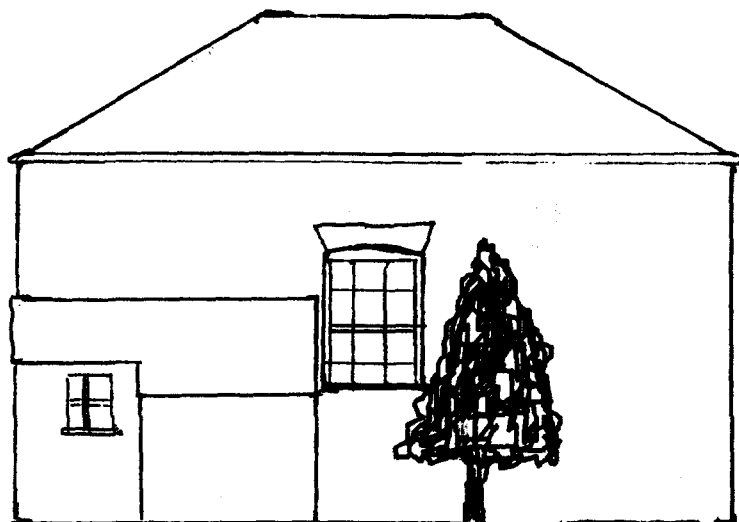

Existing south elevation



Proposed south elevation (works to include removal of existing tree).