




EXISTING ALLIOT DRAININGS
STILL PRESENT AND TO BE
REUSED.

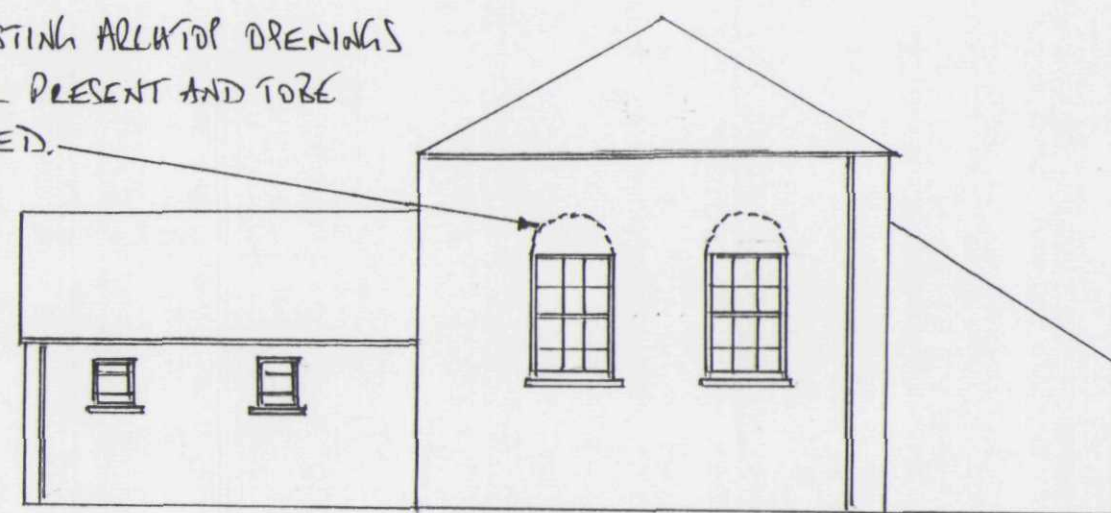

EXISTING WEST ELEVATION

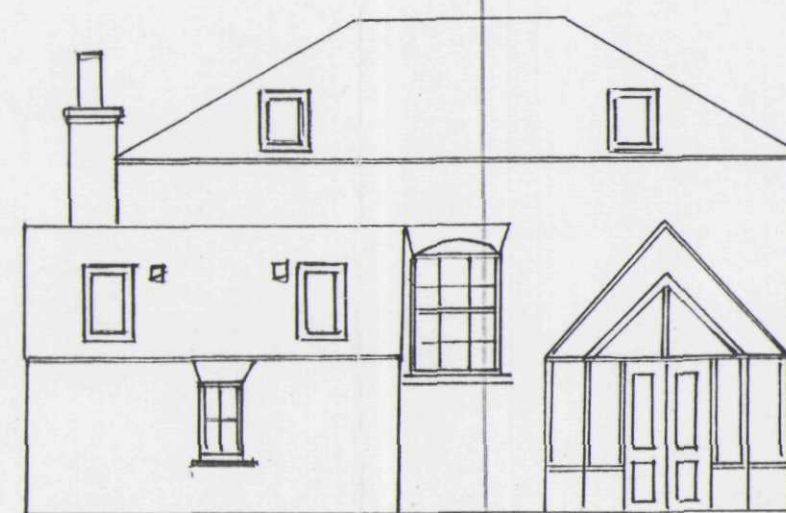


PROPOSED SOUTH

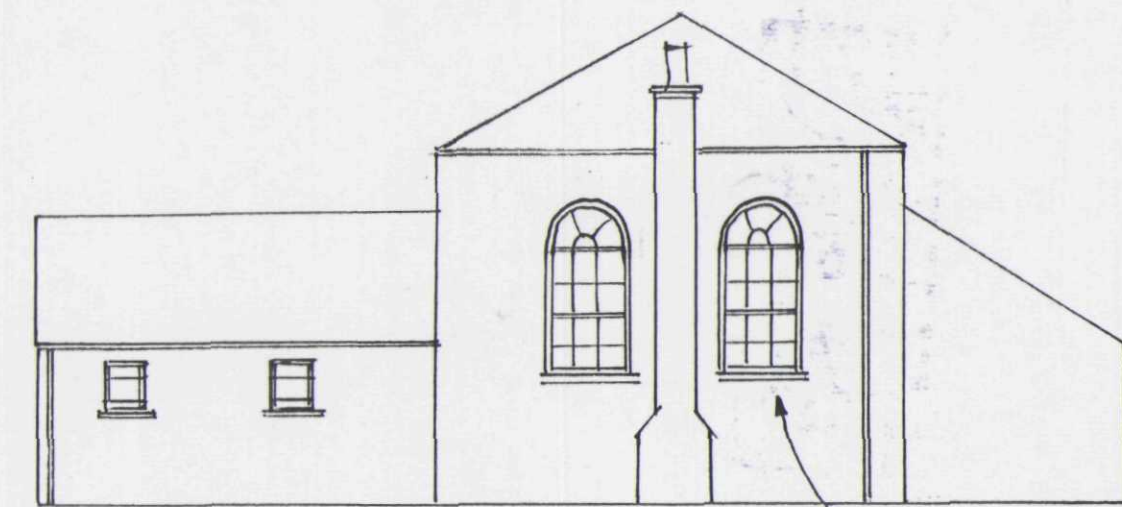


PROPOSED WEST ELEVATION

NEW WINDOWS TO BE OF TRADITIONAL
TIMBER CONSTRUCTION. TO FIT EXISTING
OPENINGS. EXISTING BRICK ARCHES STILL
PRESENT. SEE WINDOW PLAN.

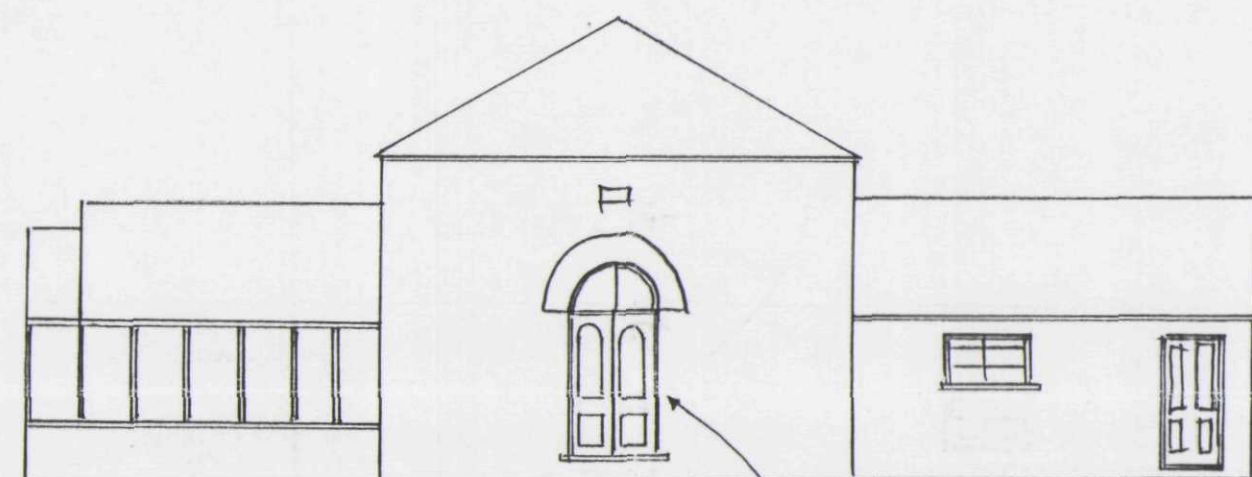

EAST ELEVATION


NEW PANELLED DOORS AND
ARCH TOP FRAME TO BE OF
TRADITIONAL TIMBER
CONSTRUCTION. DOORS AND
FRAME TO MATCH EXISTING.
SEE DOOR AND FRAME PLANS

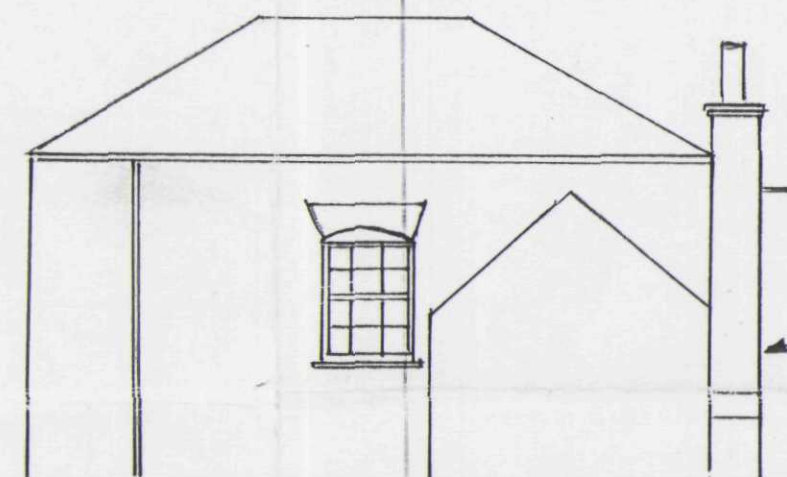

PROPOSED NORTH ELEVATION

NEW CHIMNEY STACK TO BE 600mm x
600mm COLOURED AT BOTTOM. FINISHED
WITH TRADITIONAL CLAY POT.

SCALE 1:100

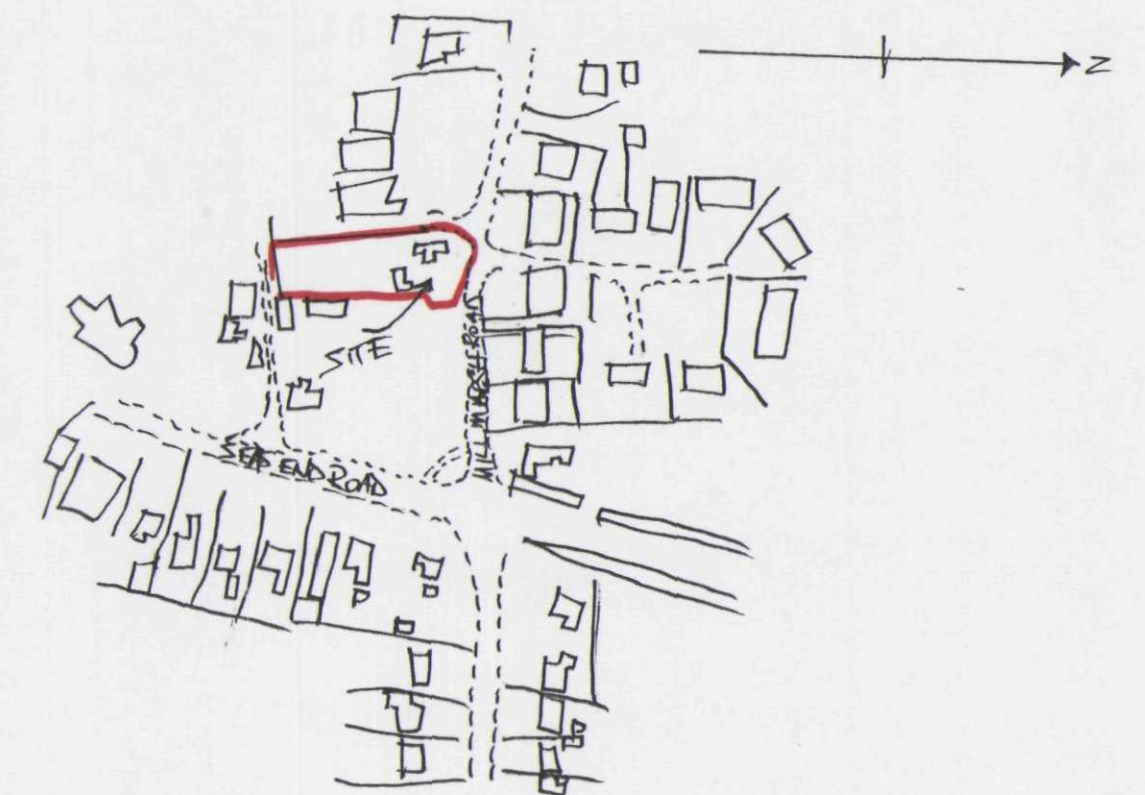

LOCATION PLAN 1:2500

**DETERMINED
PLAN**

SHDC
Planning & Development
13 JUN 2003
Ref 0759/03