



PROPOSED NEW DOORS AND ARCH TOP FRAME
TO BE EXACT COPY OF EXISTING

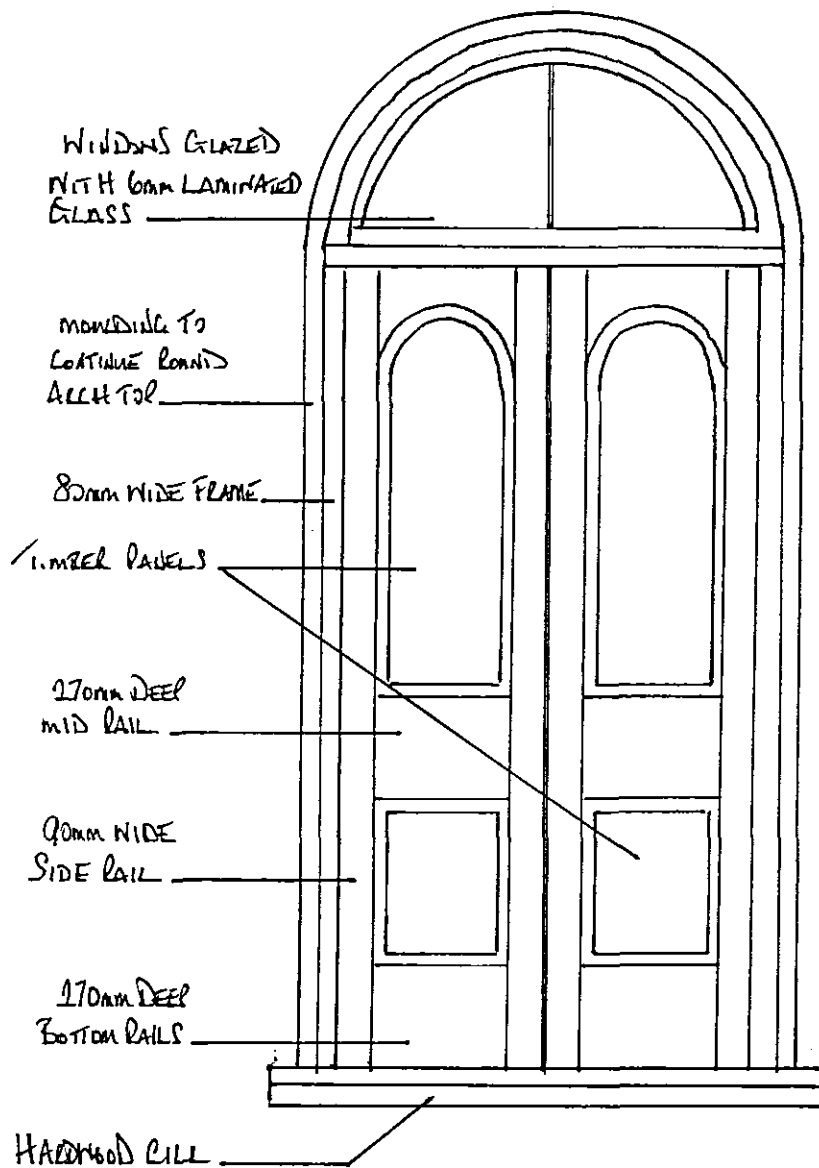

PROPOSED NEW ARCHTOP WINDOWS DESIGN TAKEN
FROM SURROUNDING BUILDINGS OF THE SAME PERIOD

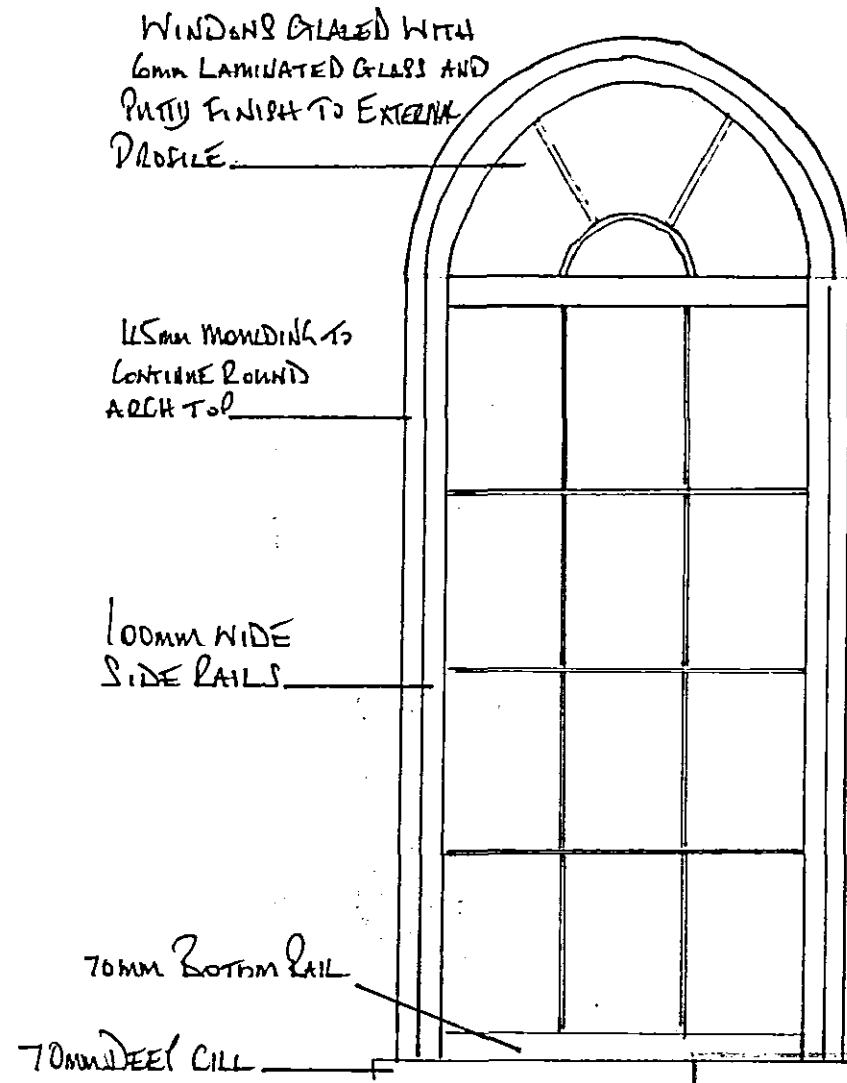

**DETERMINED
PLAN**

Planning & Development
 13 JUN 2003
 Ref 0759/03