
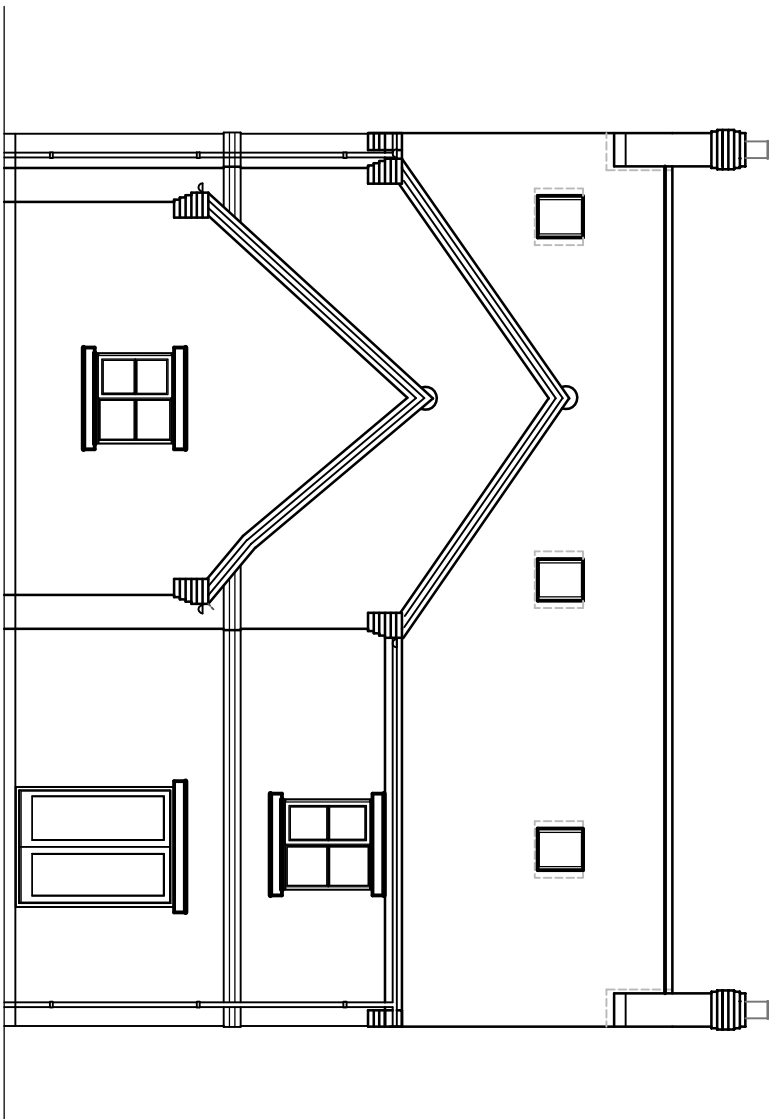
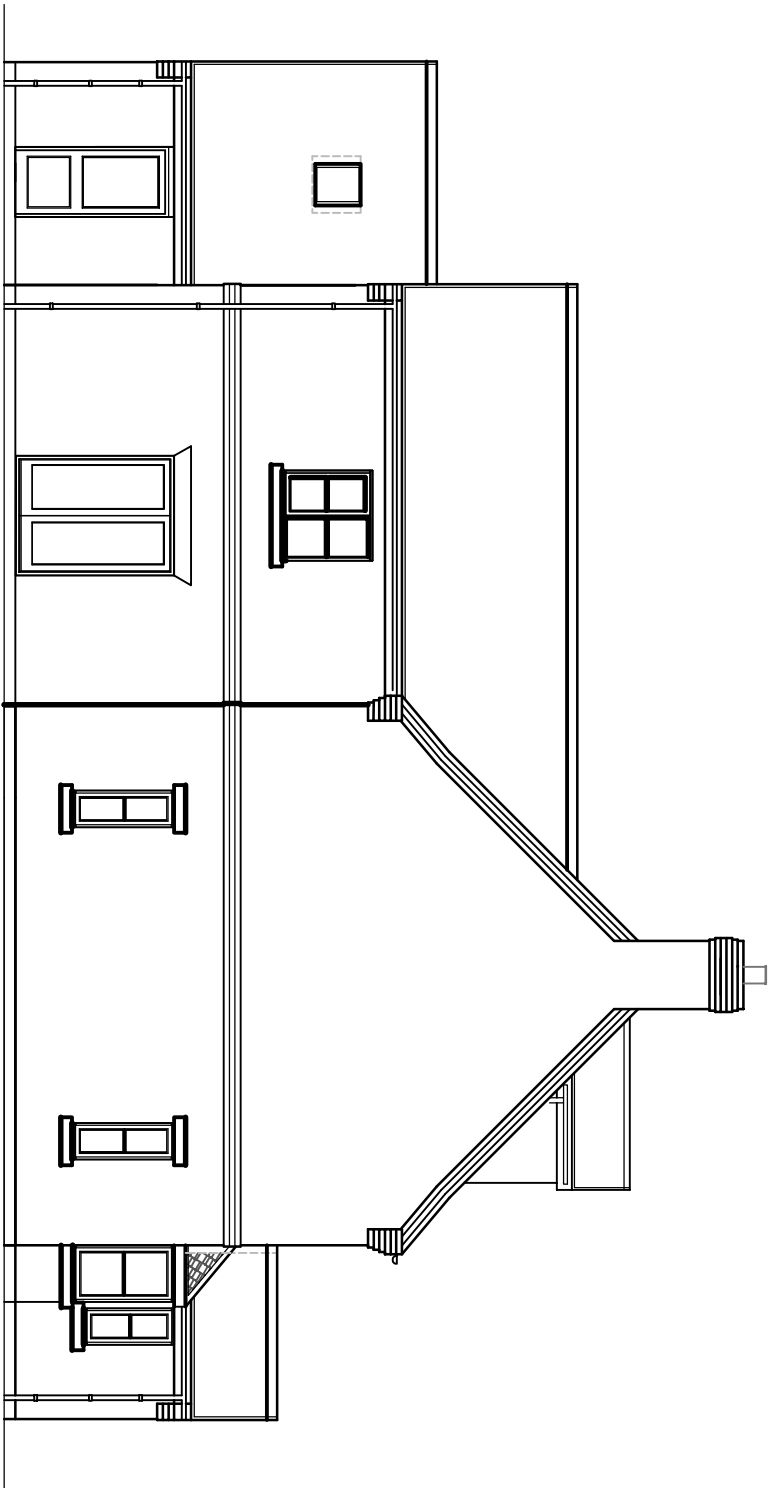
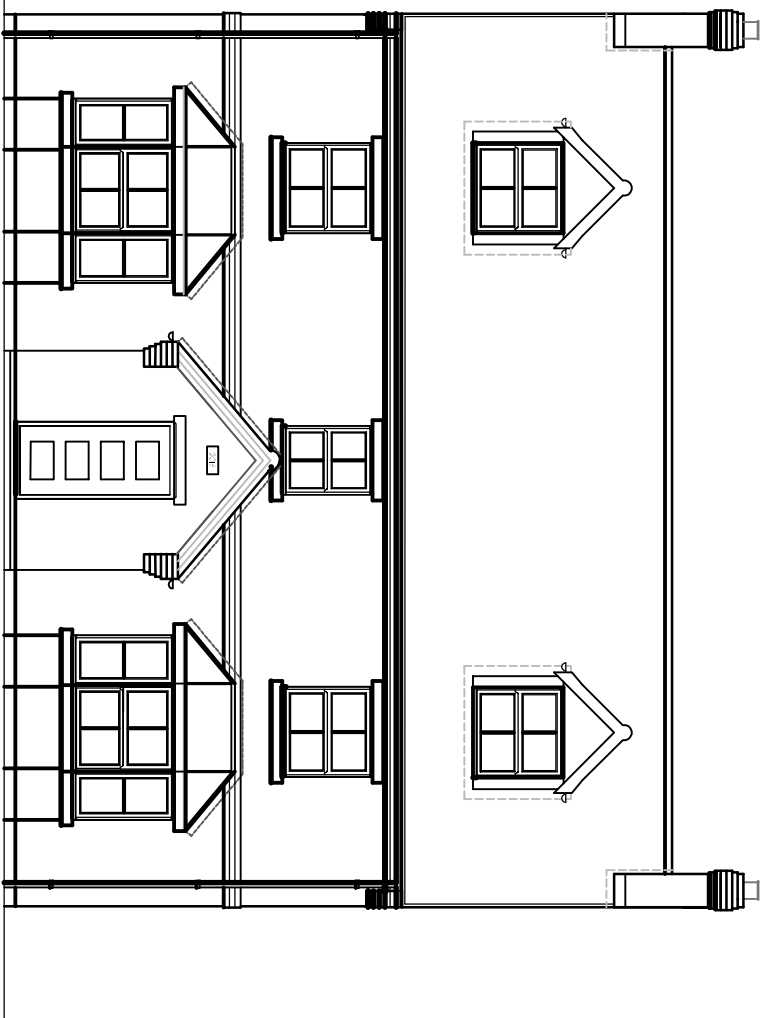
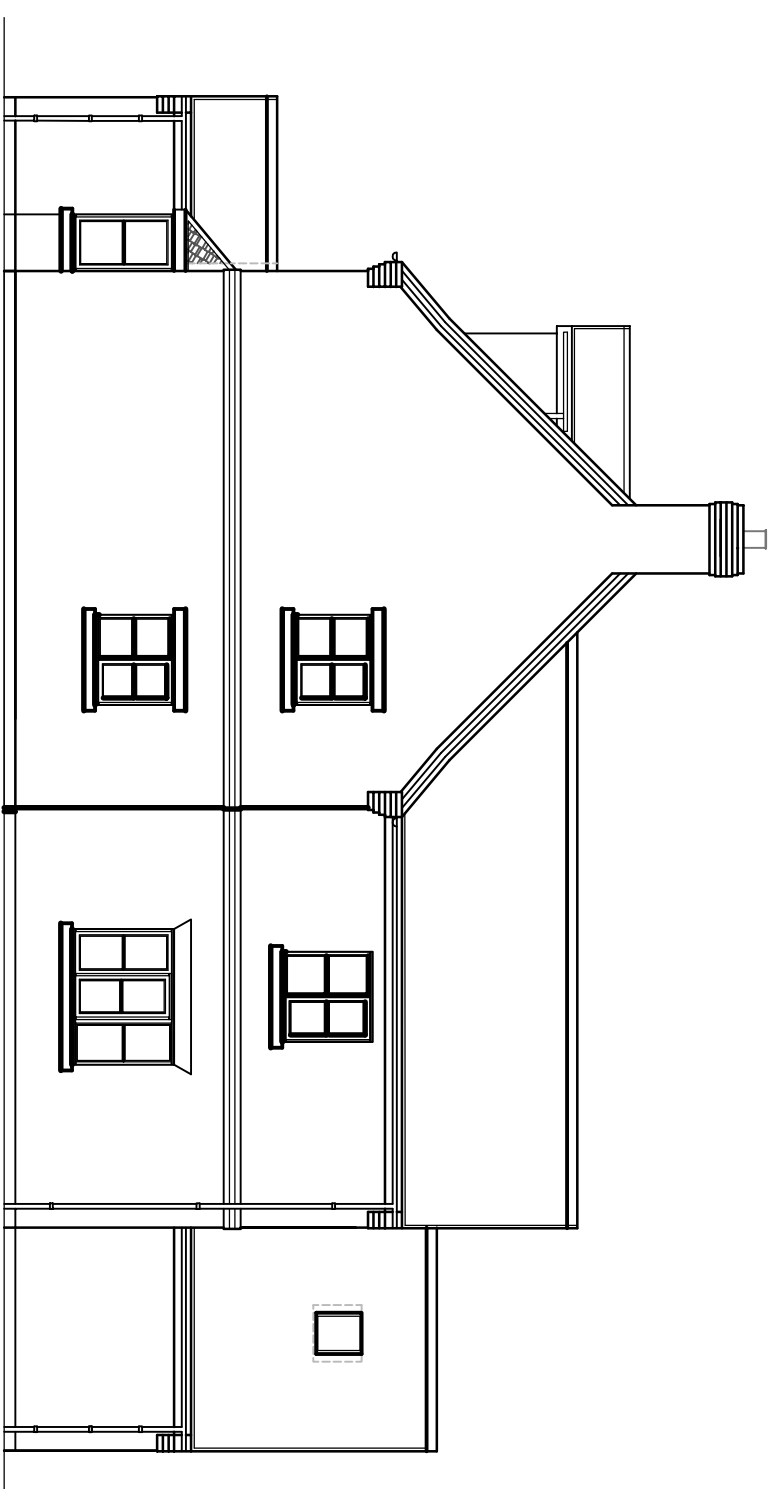
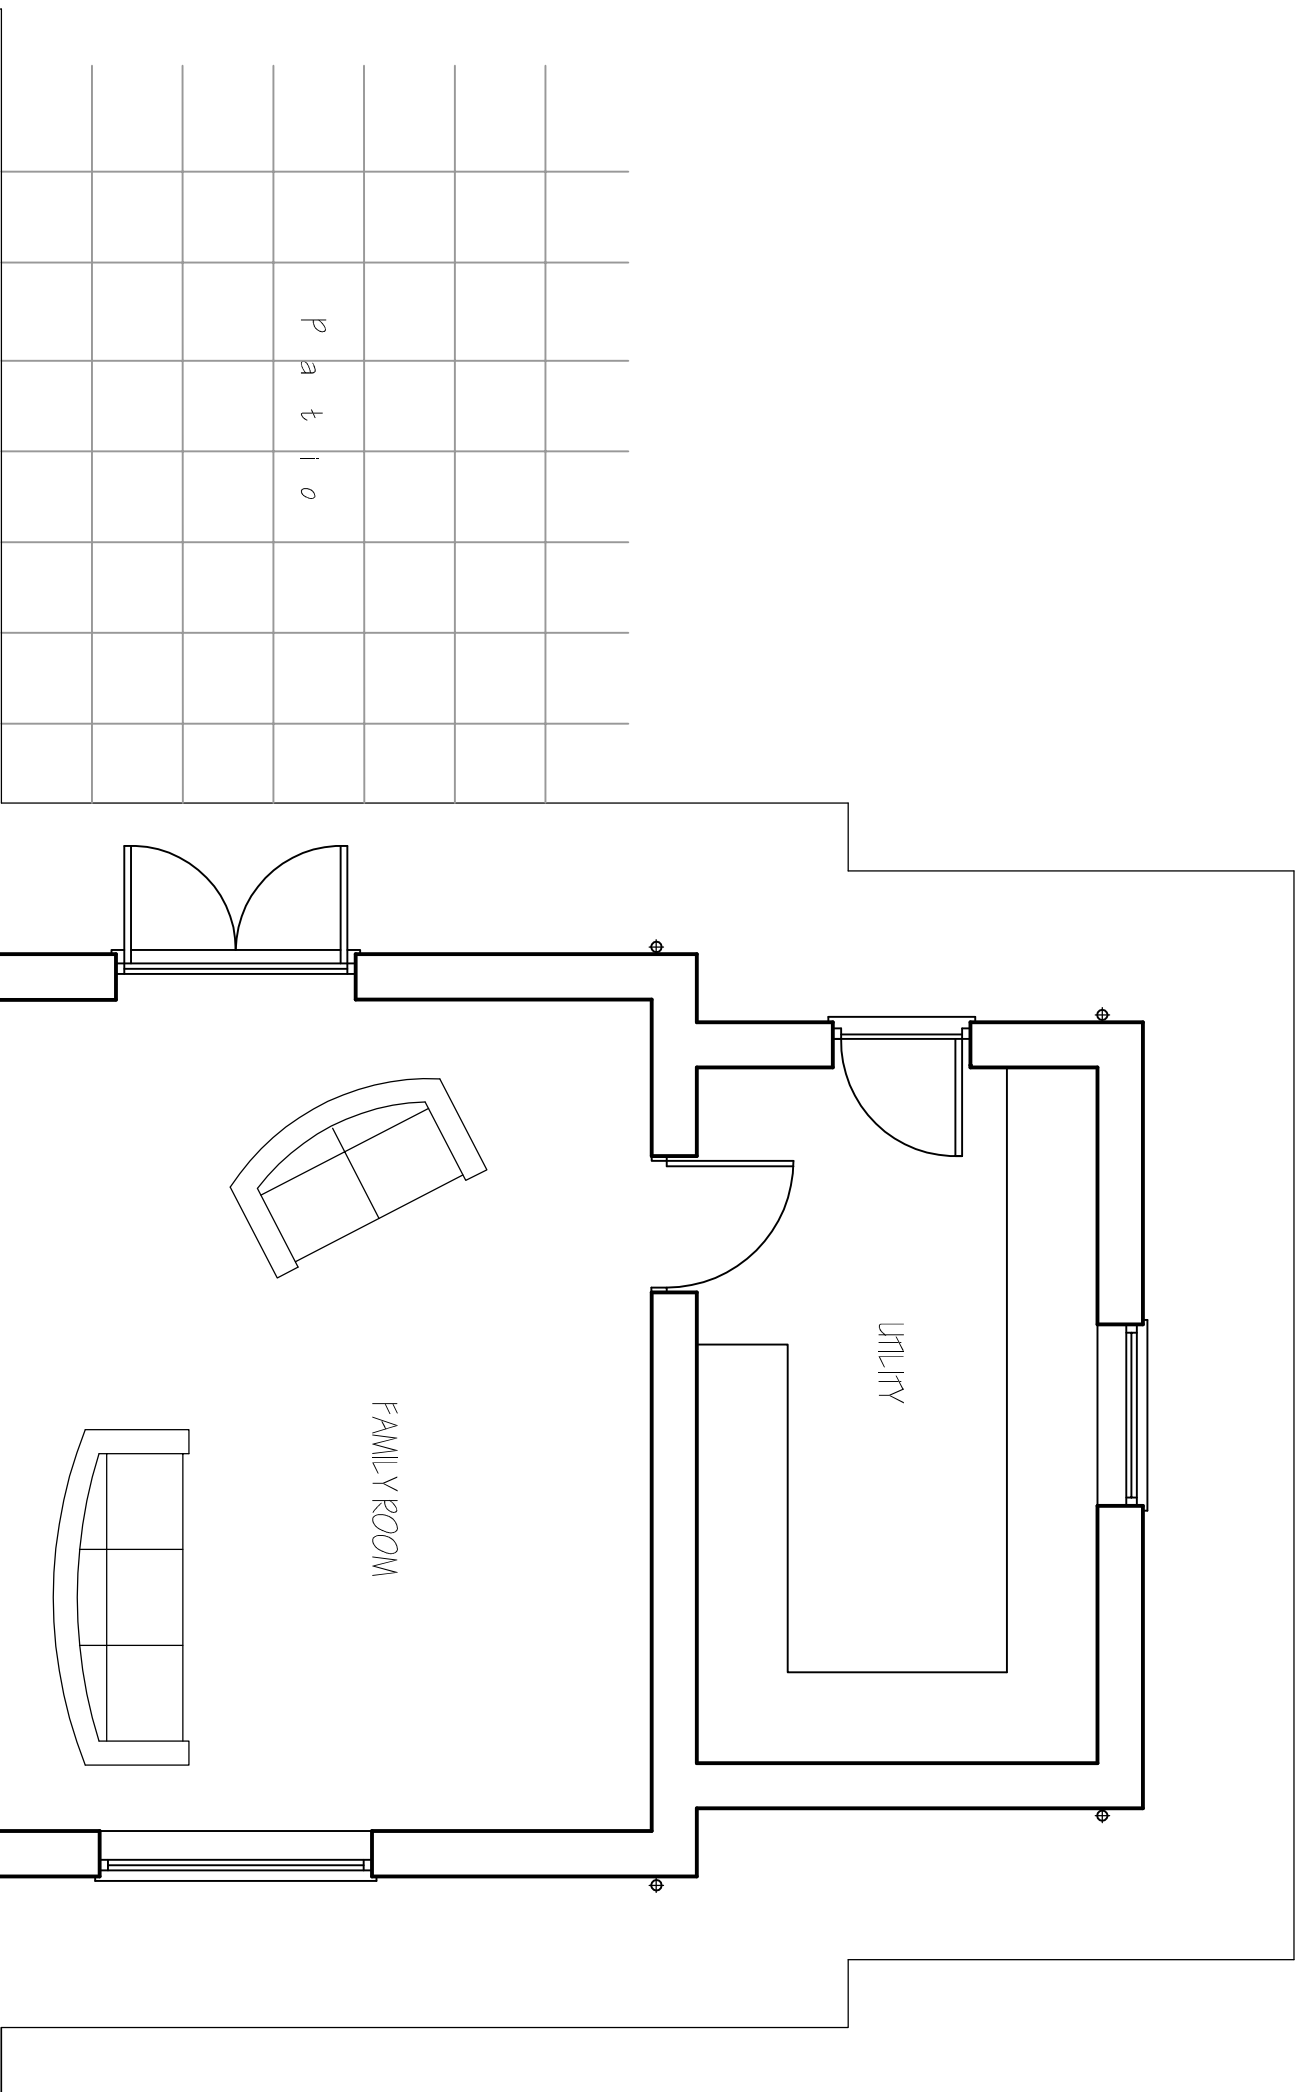
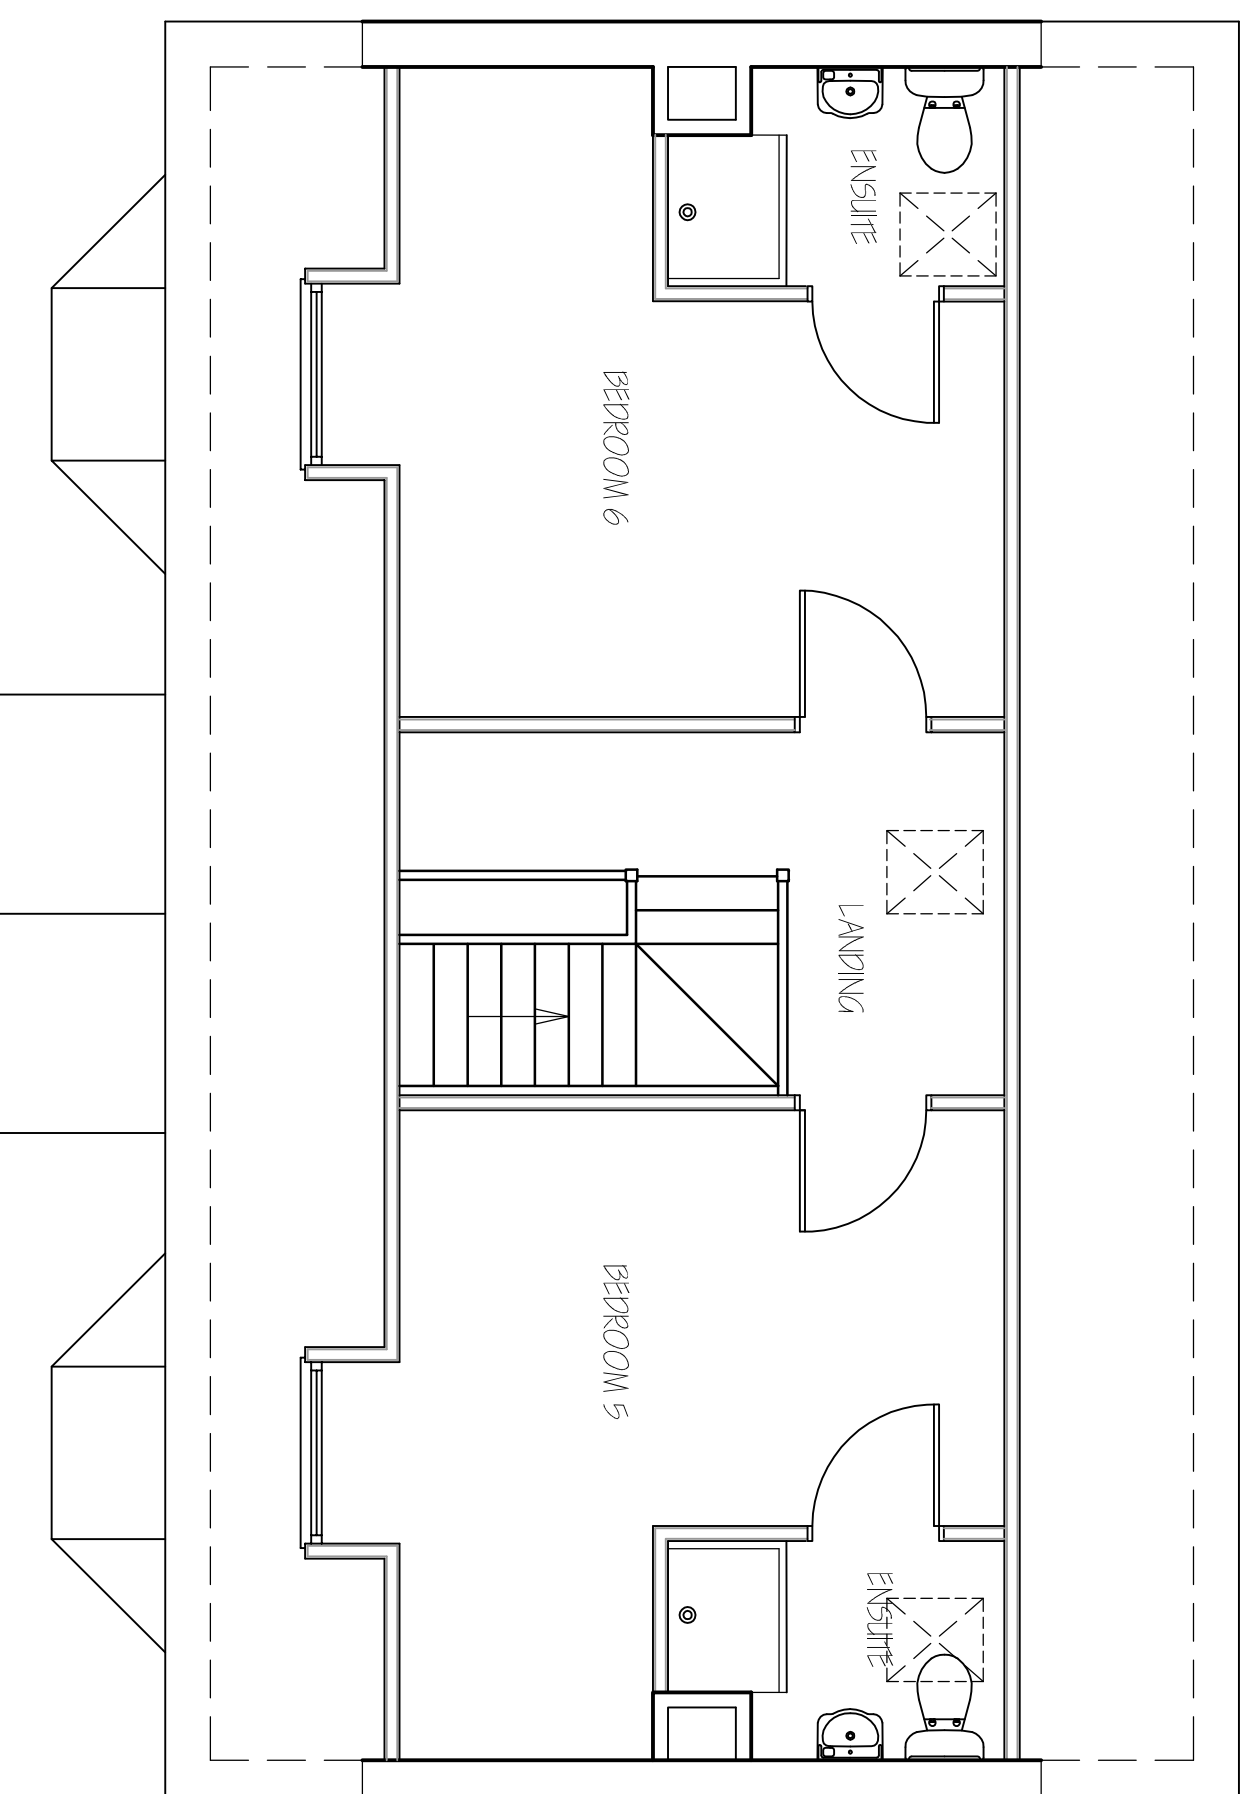


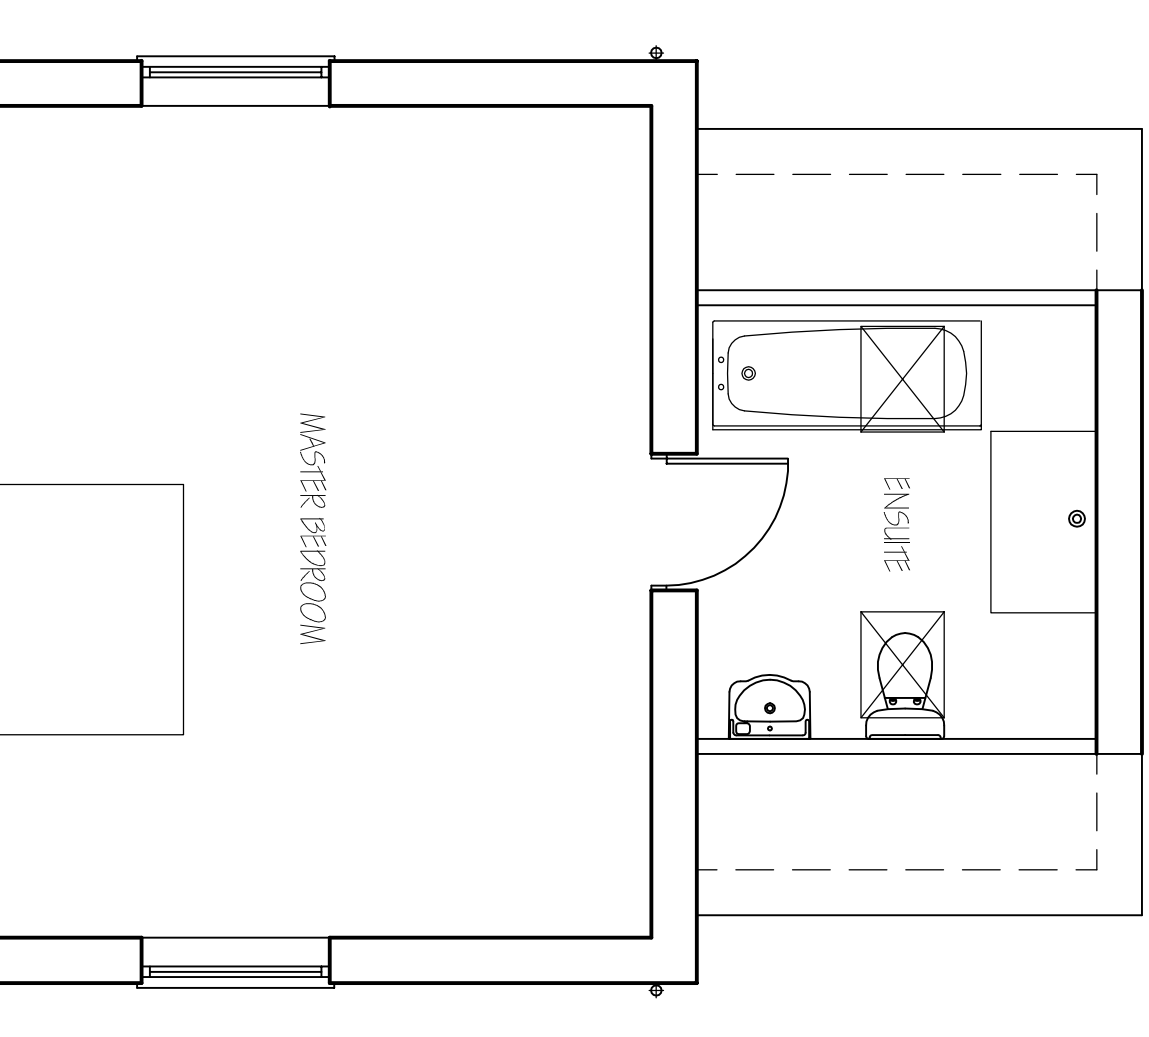

ref:	revision	date
<p>G. R. MERCHANT LTD. I. LENG AMICE FMO</p> 		
<p>ARCHITECTURAL, STRUCTURAL AND LAND DRAINAGE CONSULTANTS</p>		
<p>4 Wrights House 15A Park Road, Holmehatch, Spalding, Lincs. PE12 7EE Tel: 01406 490800 Fax: 01406 425744 E-Mail: gr-merchant@btconnect.com</p>		
<p>Project</p>		
<p>Client</p>		
<p>MR. & MRS. J. THORPE.</p>		
<p>Drawing</p>		
<p>FLOOR LAYOUT PLANS & ELEVATIONS</p>		
Job Ref.	Drawing No.	
3713-20.	02.	
Date	Drawn	
SEPTEMBER 2020.	S.L.P.	
Scales		
1/50, 1/100.		
<p>DO NOT SCALE FROM THIS DRAWING</p>		
<p><small>THIS DRAWING IS THE PROPERTY OF G. R. MERCHANT LTD. AND IS NOT TO BE REPRODUCED OR TRANSMITTED IN ANY FORM OR BY ANY MEANS, ELECTRONIC OR MECHANICAL, WITHOUT THE WRITTEN PERMISSION OF G. R. MERCHANT LTD. 