


Notes & Schedules

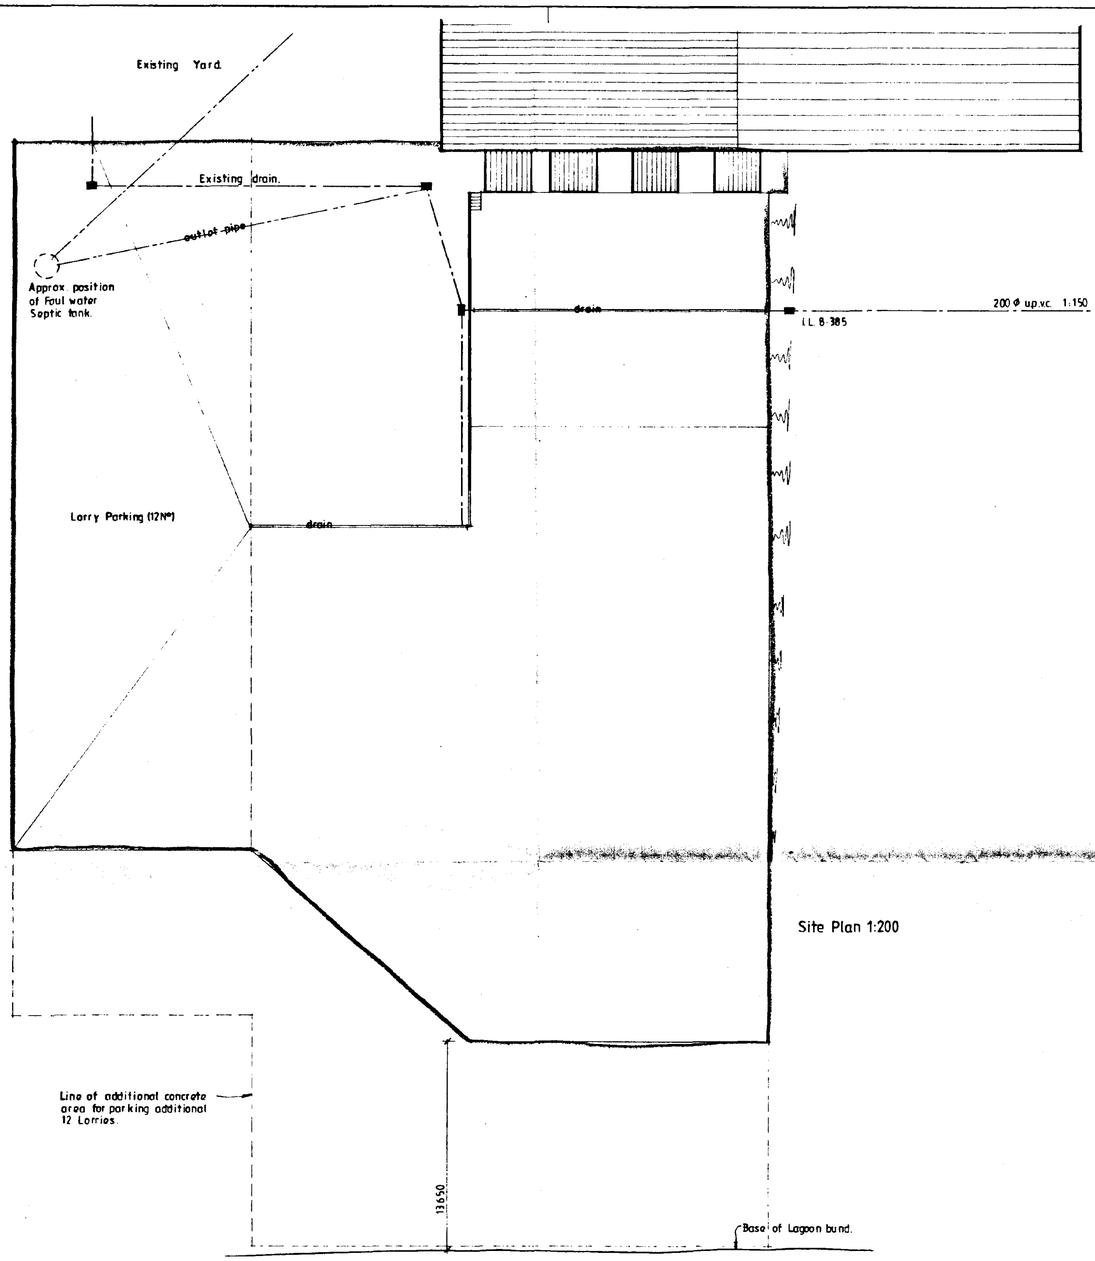


Site Plan 1:200

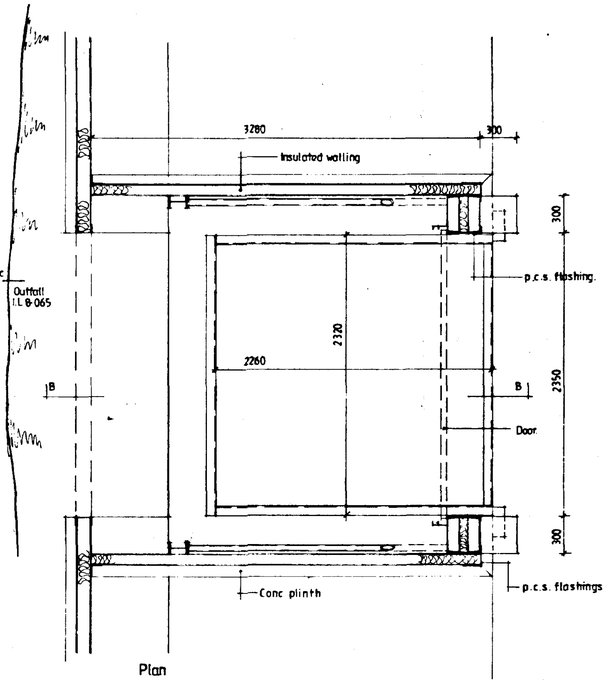


Plan

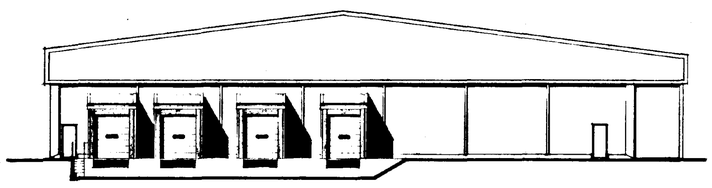


Rear Elevation

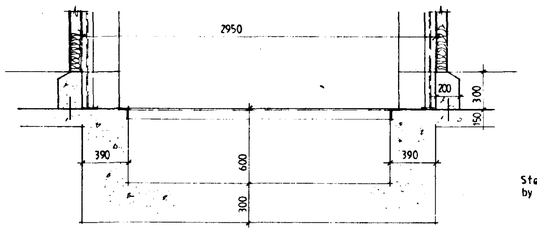

Section A-A

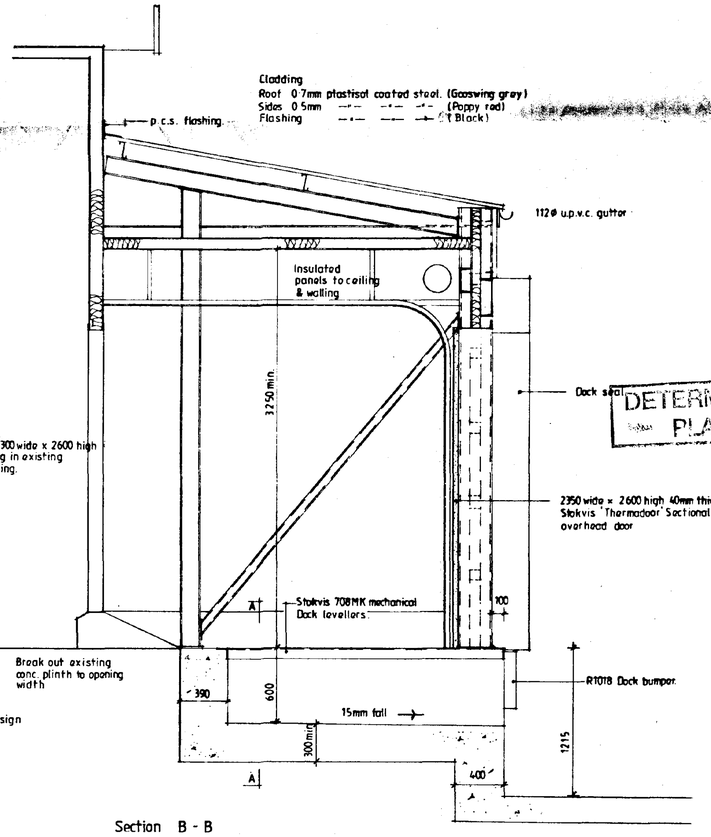

Section B - B

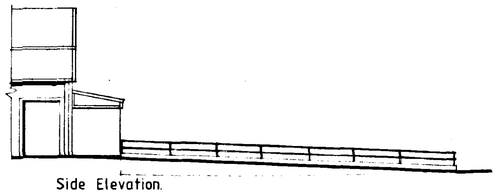

Side Elevation.

Dock Pod Details 1:25

SUMMIT D.O.S. 841079

SOUTH HOLLAND D.C.
PLAN DEPT.
16 AUG 1994
REF. 0803/94

CONTRACTOR TO CHECK ALL DIMENSIONS ON SITE BEFORE WORK COMMENCES
COPYRIGHT RESERVED

revision	date	init.	revision details

DETERMINED PLAN


COOPER ARCHITECTURAL DESIGN
BRONAVON, HOCKERSGATE
FLEET, SPALDING, LINCS. PE12 8JT
TEL: 0406 422742

client: TINSLEY FOODS LTD

project: PROPOSED ALTERATIONS TO DISTRIBUTION WAREHOUSE WASHWAY ROAD MOULTON MARSH

drawing: DETAIL PLANS.

scale	drawing no.
1:25 1:200	LS 9303: 35
date: JUNE '94	drawn

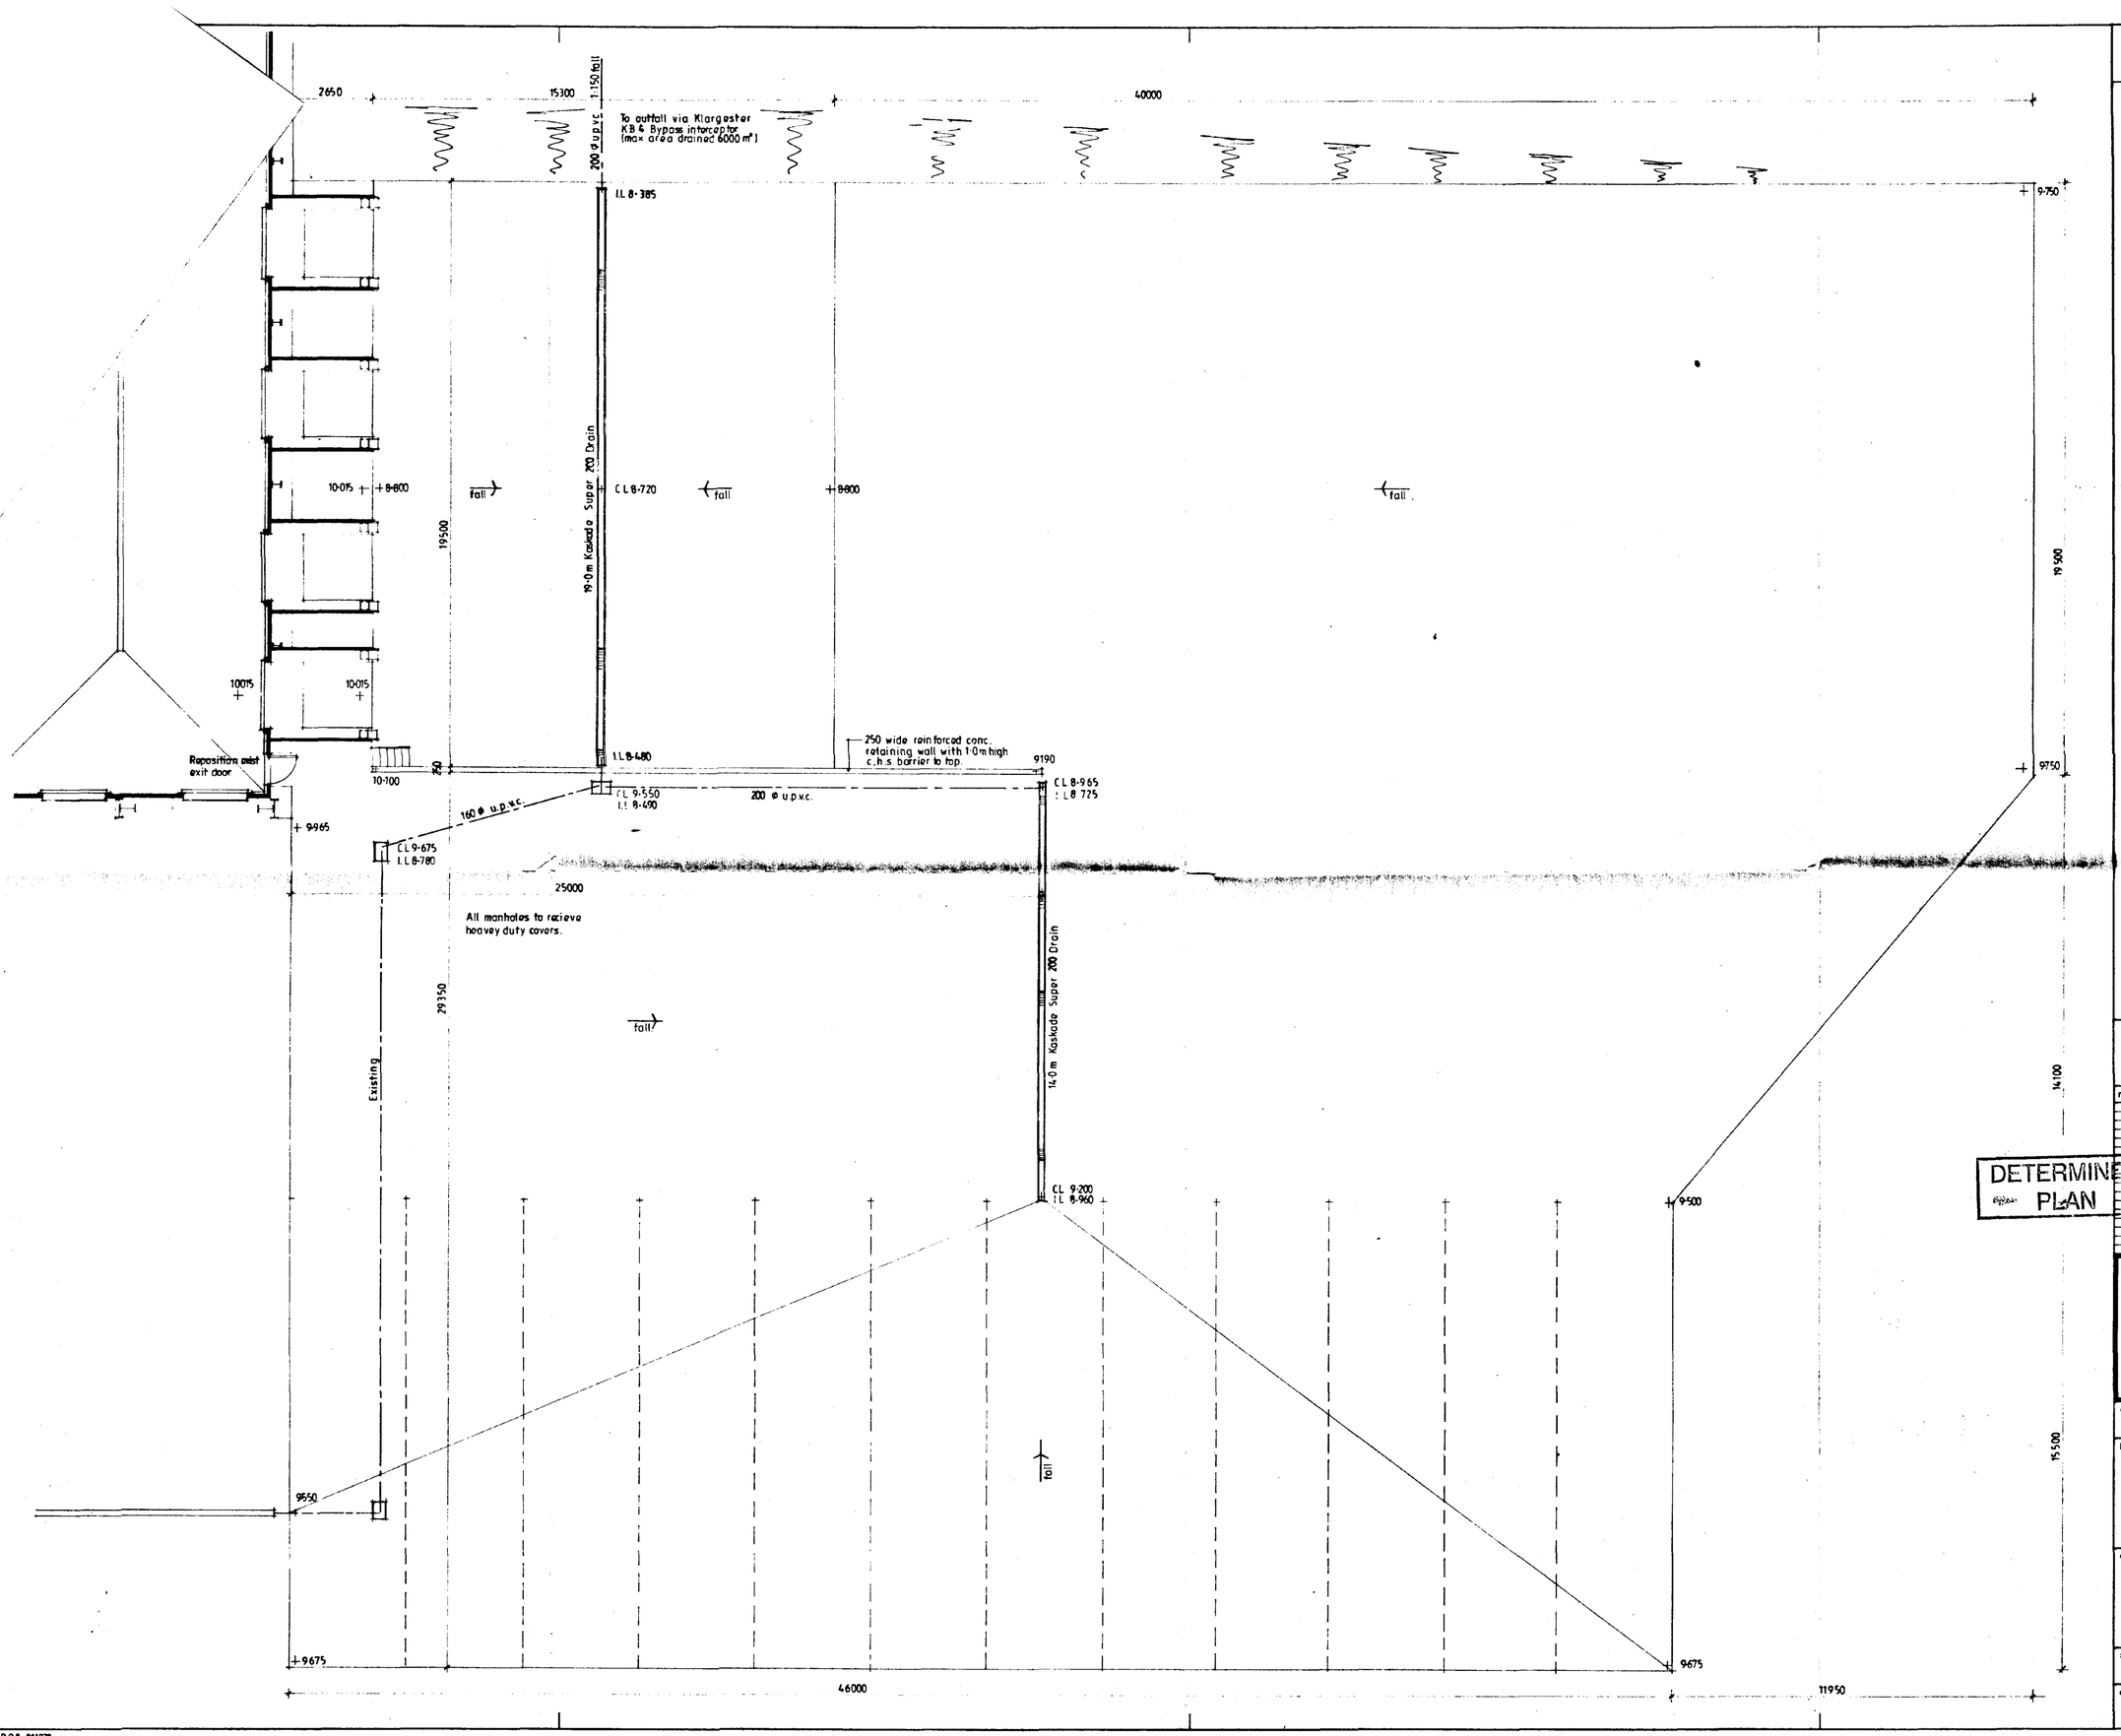

Notes & Schedules

Concrete spec
200mm P 360 A1BA concrete with polypropolyno fibres
1 layer A 193 reinforcement
200mm limestone hardcore.

SOUTH HOLLAND D.C.
PLAN DEPT.
16 AUG 1994
REF ..0803/94

CONTRACTOR TO CHECK ALL DIMENSIONS ON SITE BEFORE WORK COMMENCES
COPYRIGHT RESERVED

revision	date	init.	revision details

COOPER ARCHITECTURAL DESIGN
BRONAVON HOCKLESGATE
FLEET SPALDING LINCS PE12 8LF
TEL: 0406 423762


client
TINSLEY FOODS LTD.

project
PROPOSED ALTERATIONS TO DISTRIBUTION WAREHOUSE
WASHWAY ROAD
MOULTON MARSH.


drawing
PLAN PROPOSED

scale	drawing no
1:100	LS 9308:34
date	drawn
JUNE '94	


SUMMIT D.O.S 841079

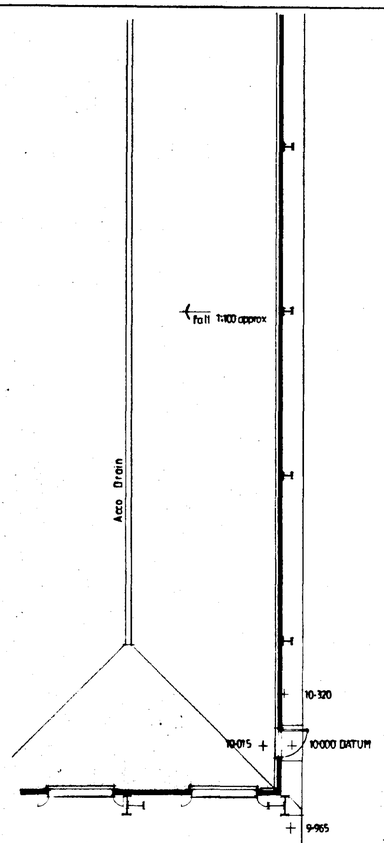



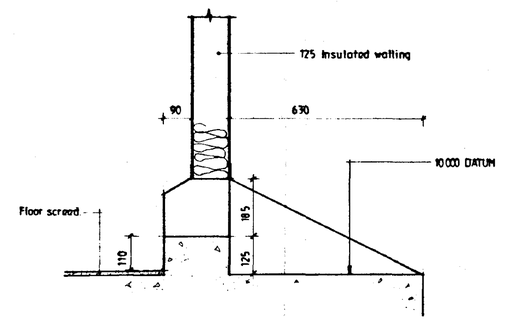

Plinth Detail. 1:10

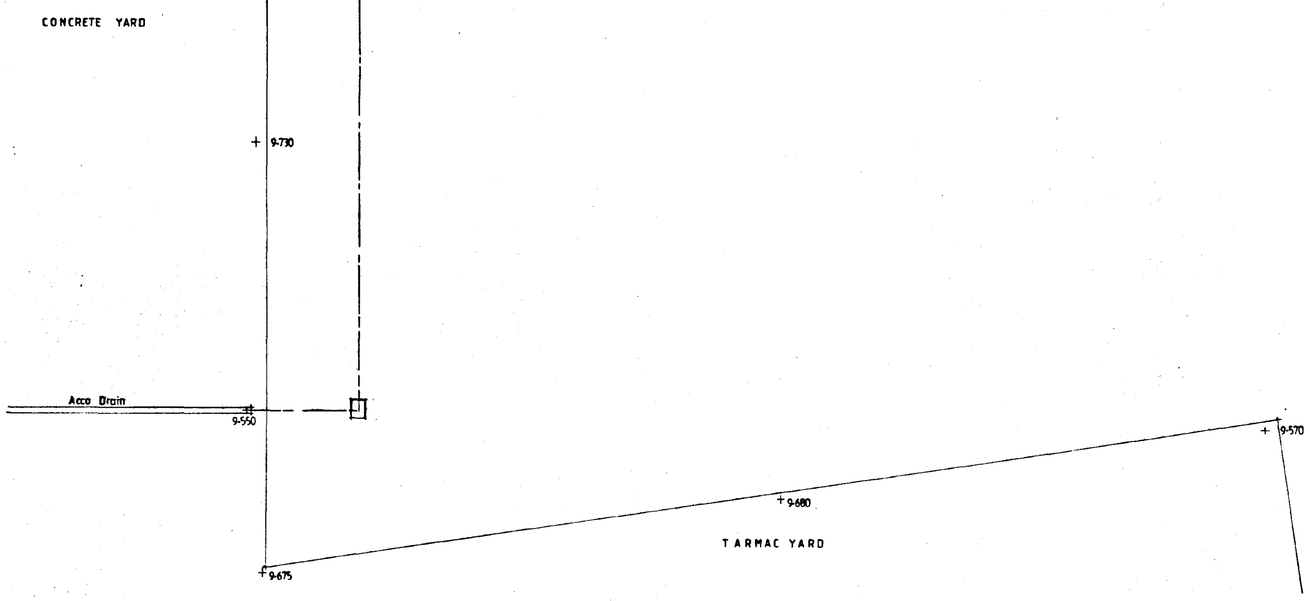

DETERMINED PLAN

Notes & Schedules

SOUTH HOLLAND D.C.
PLAN DEPT.
16 AUG 1994
REF. 0503/94

CONTRACTOR TO CHECK ALL DIMENSIONS ON SITE BEFORE WORK COMMENCES
COPYRIGHT RESERVED

revision	date	init	revision details

COOPER ARCHITECTURAL DESIGN
BRONAVON, HOCKLESGATE
FLEET, SPALDING LINCS. PE12 8LY
TEL: 0406 422762

client
TINSLEY FOODS LTD

project
PROPOSED ALTERATIONS TO DISTRIBUTION WAREHOUSE
WASHWAY ROAD
MOULTON MARSH.

drawing
PLAN EXISTING.

scale	drawing no.
1 100	LS 9303:33
date	drawn
JUNE '94.	

Stannett D.O.S. 841079