

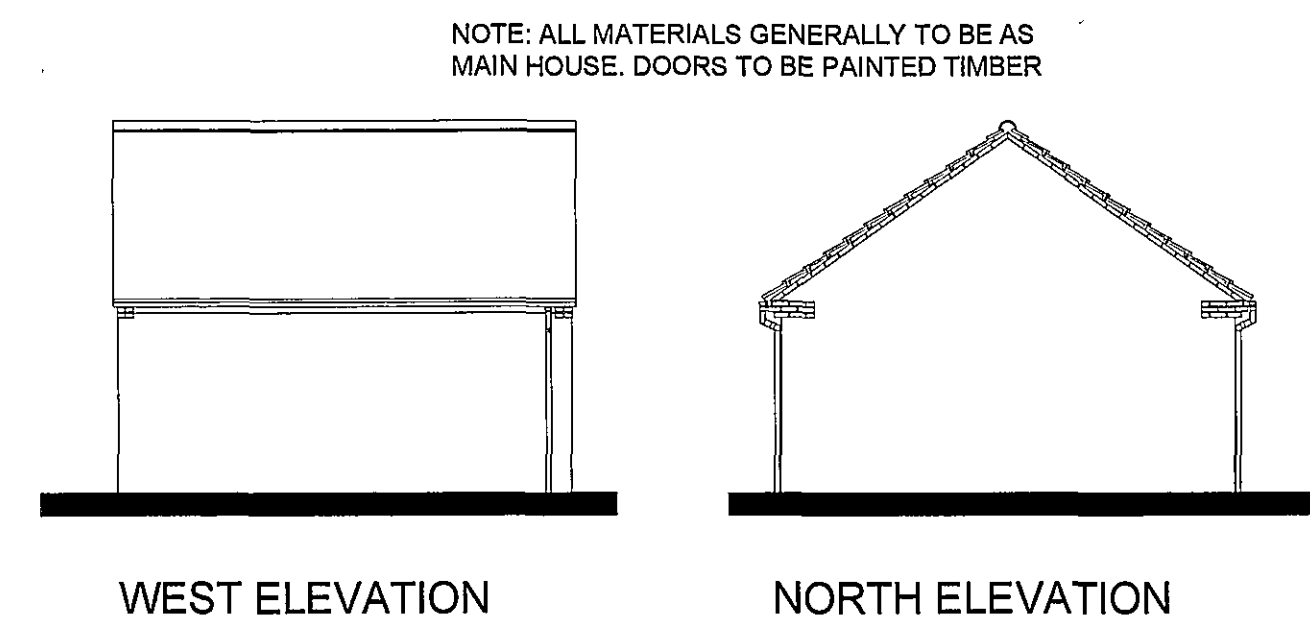
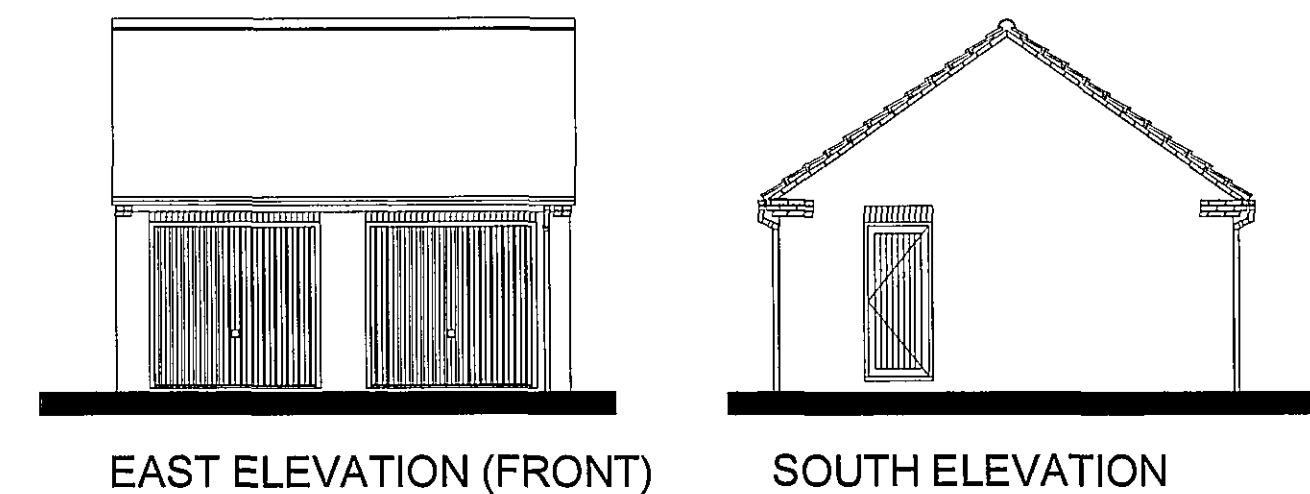
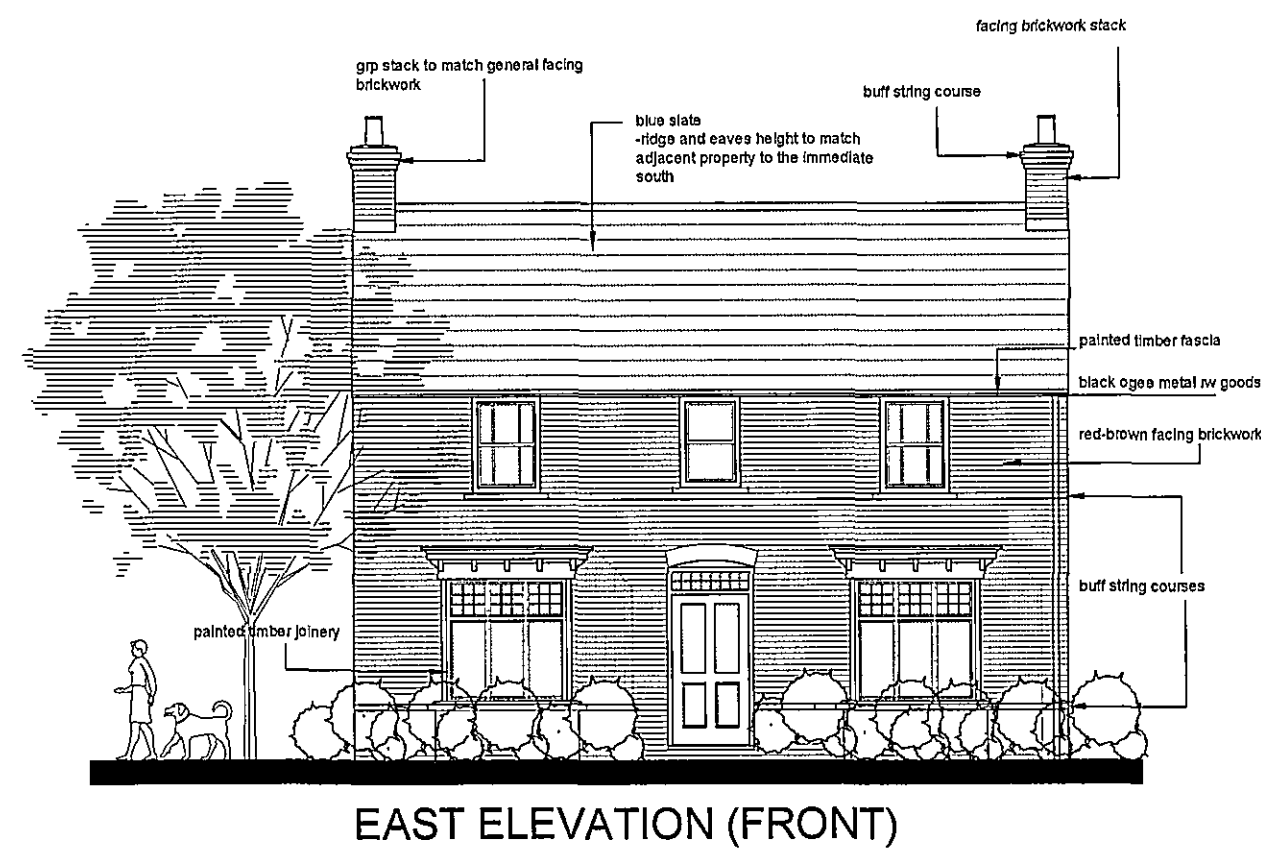


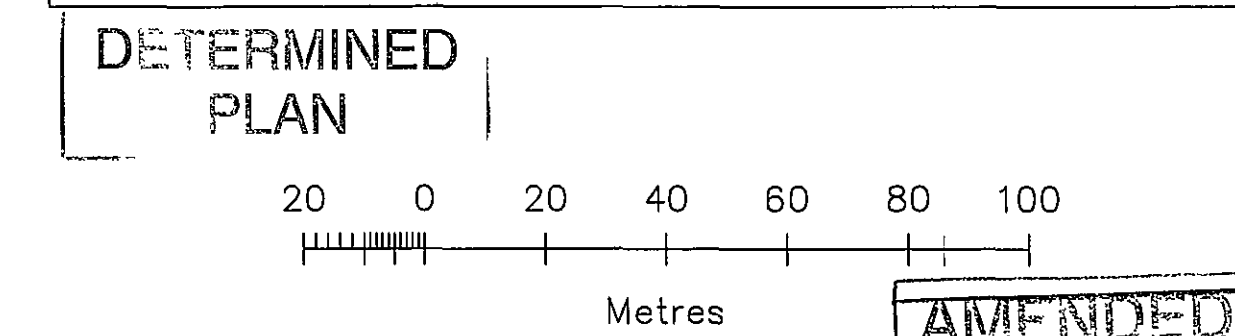

GARAGE ELEVATIONS

Ordinance Survey®
OS Sitemap™

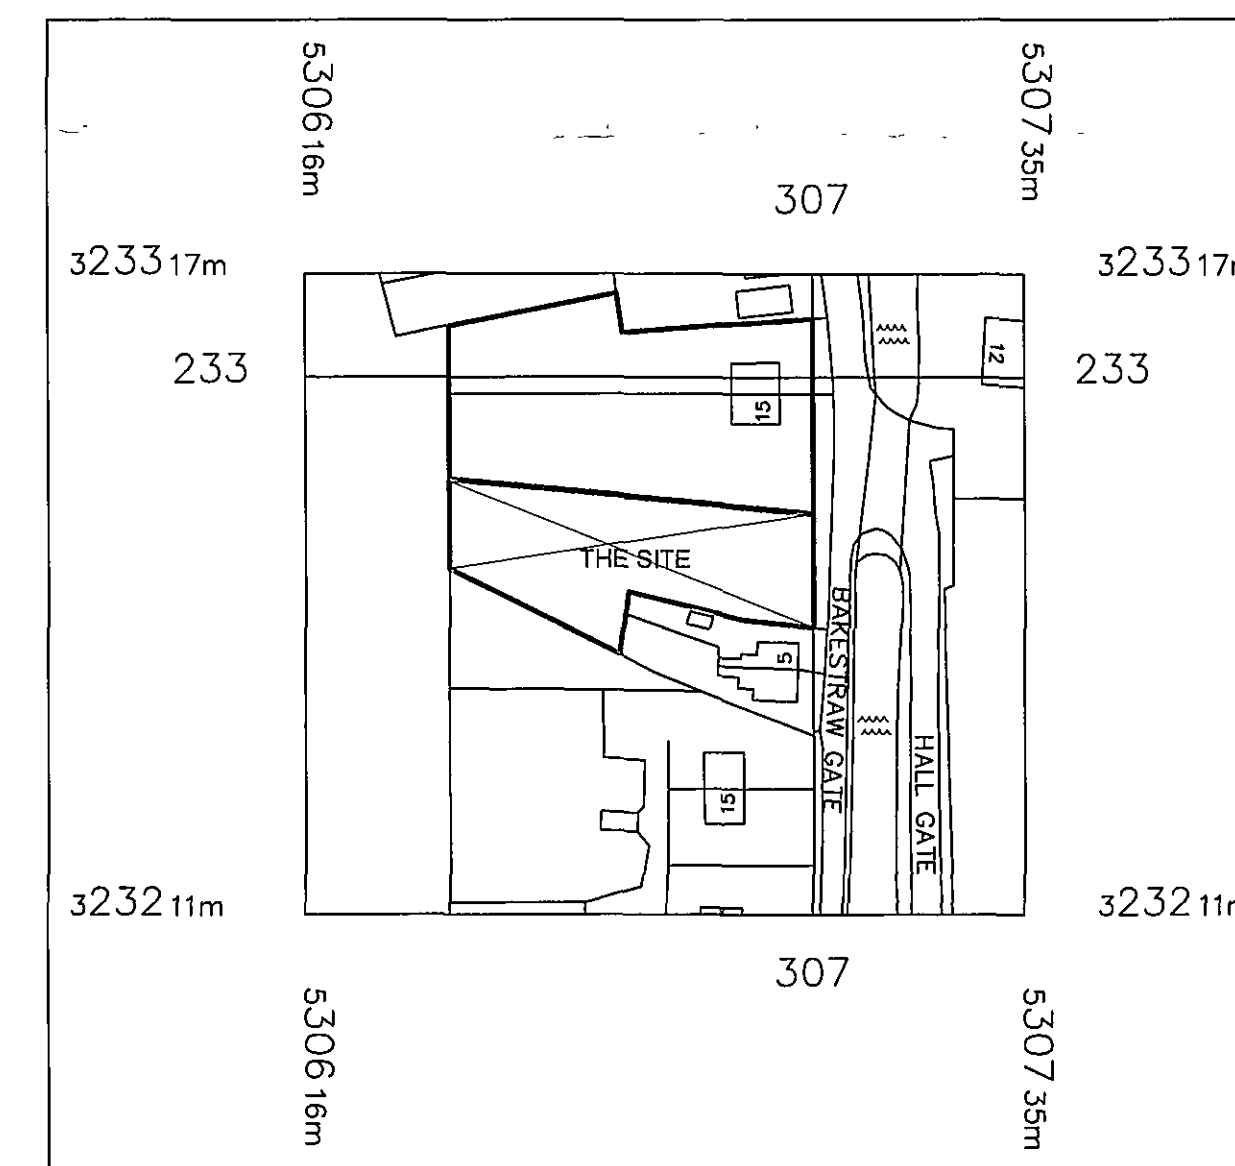





© Crown Copyright 2007
Reproduction in whole or in part is prohibited
without the prior permission of Ordnance Survey.

AMENDED PLAN
Ref. A2

SHDC
Planning & Development
20 JUL 2007
Ref: 0516/07

Revision:	A - 29 June 07 - Alterations to suit Planning Authority
B - 19 July 07 - South facing window removed from bedroom 1	
Scale:	1:100..1:500
Sheet Size:	A1
Date:	14.06.07
Drawn:	TAC

14 Old Fendike Road
Weston Hills
SPALDING
Lincolnshire PE12 6DD
Tel/Fax 01406 380027
Mobile 07778 597975

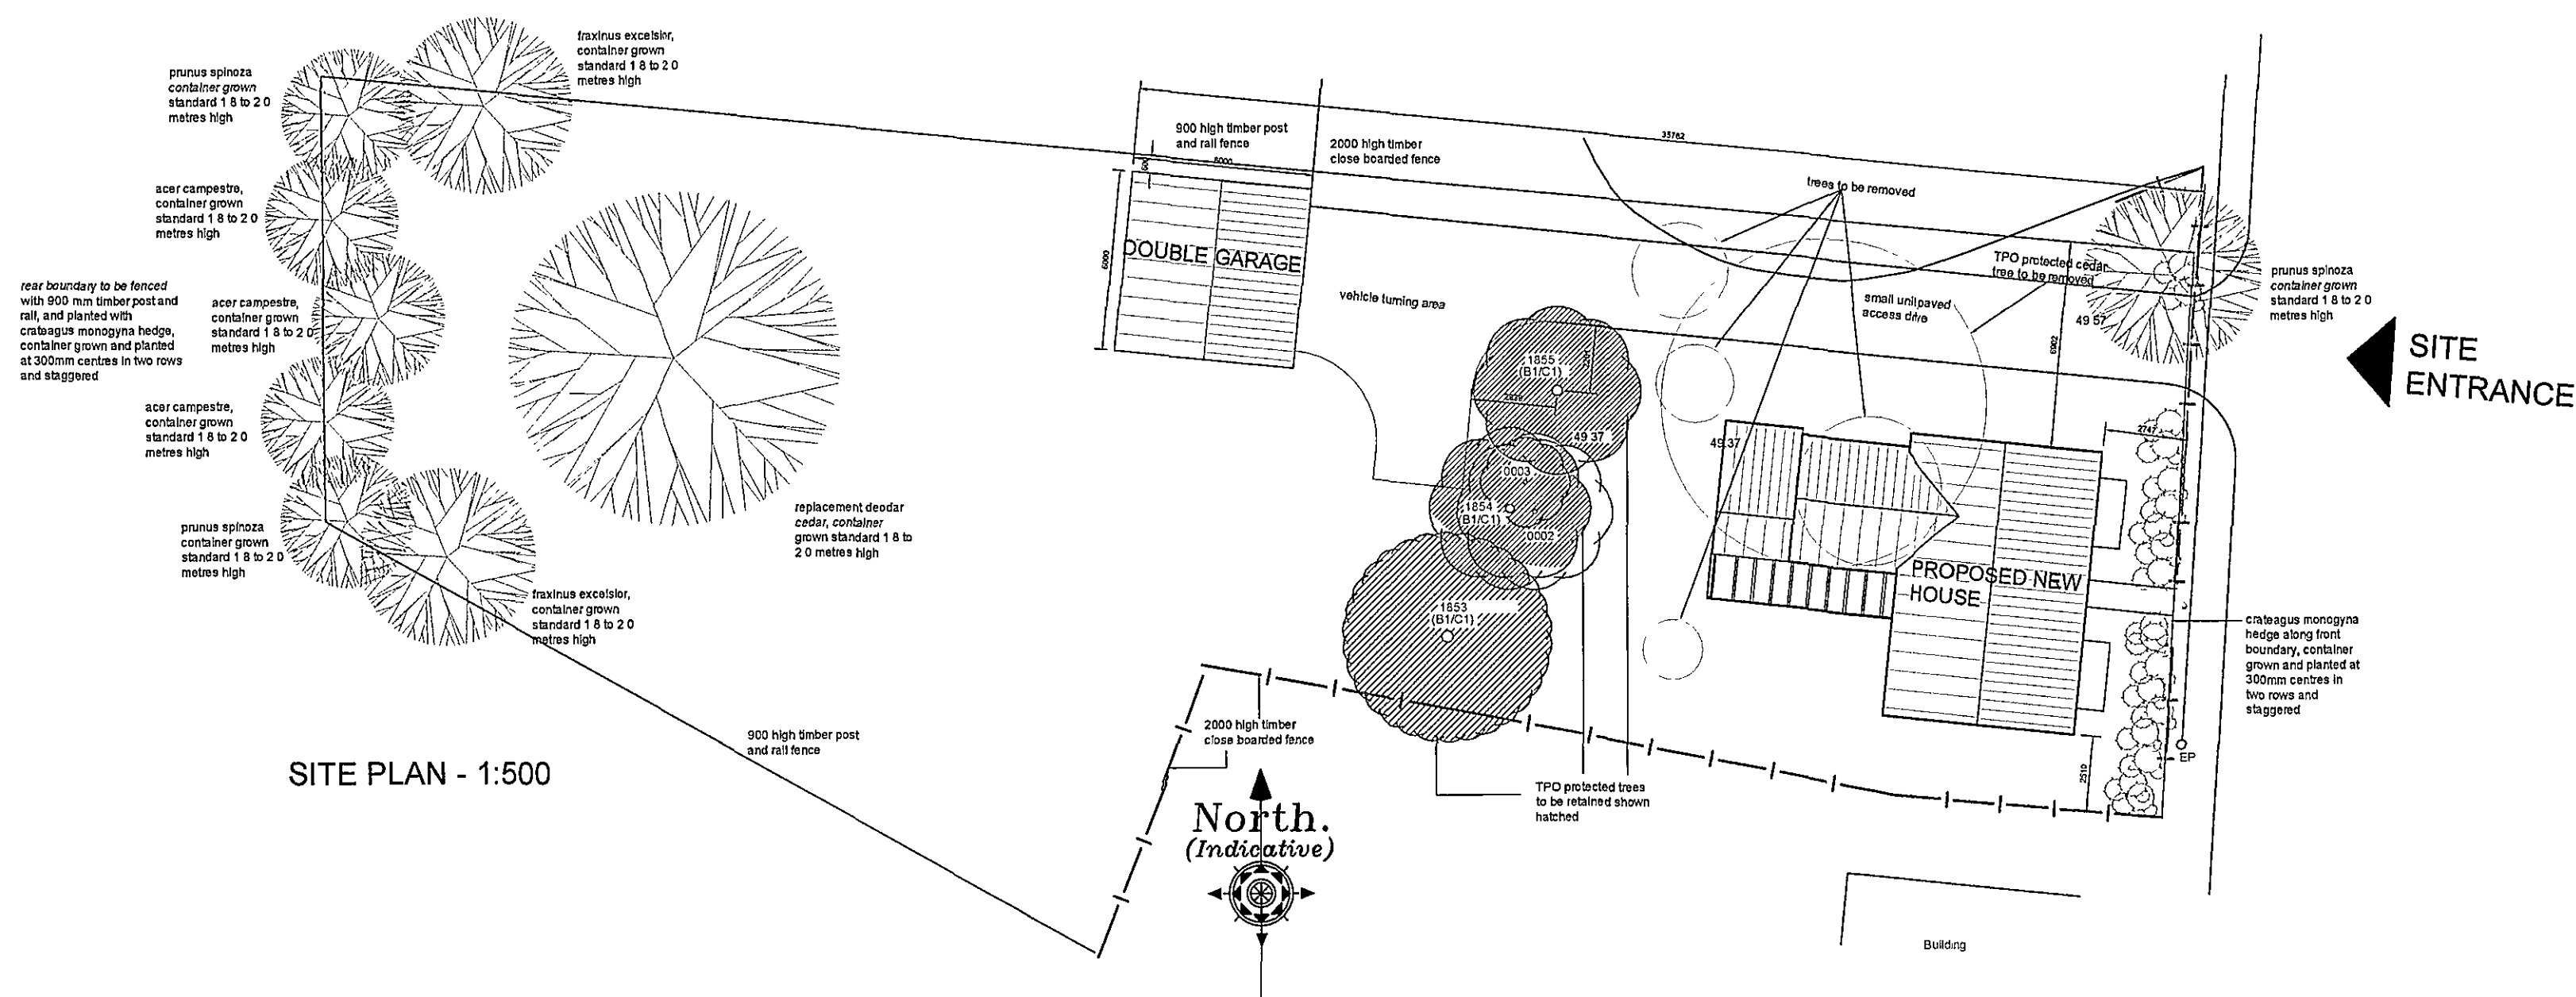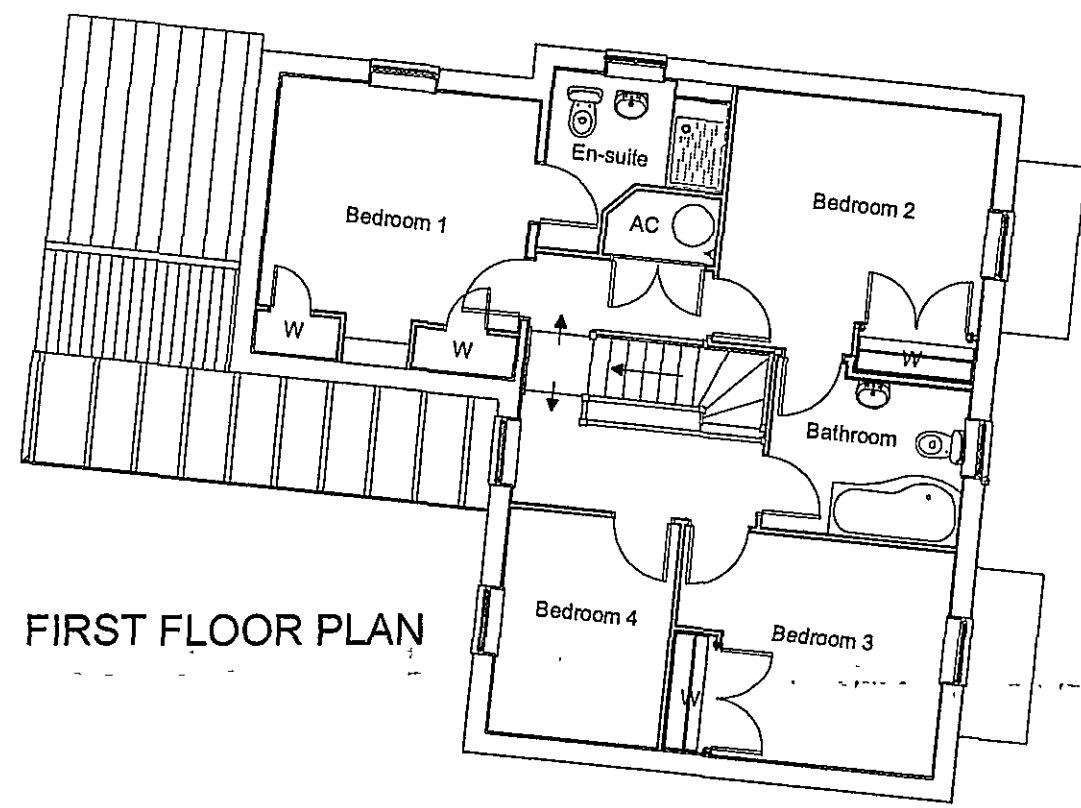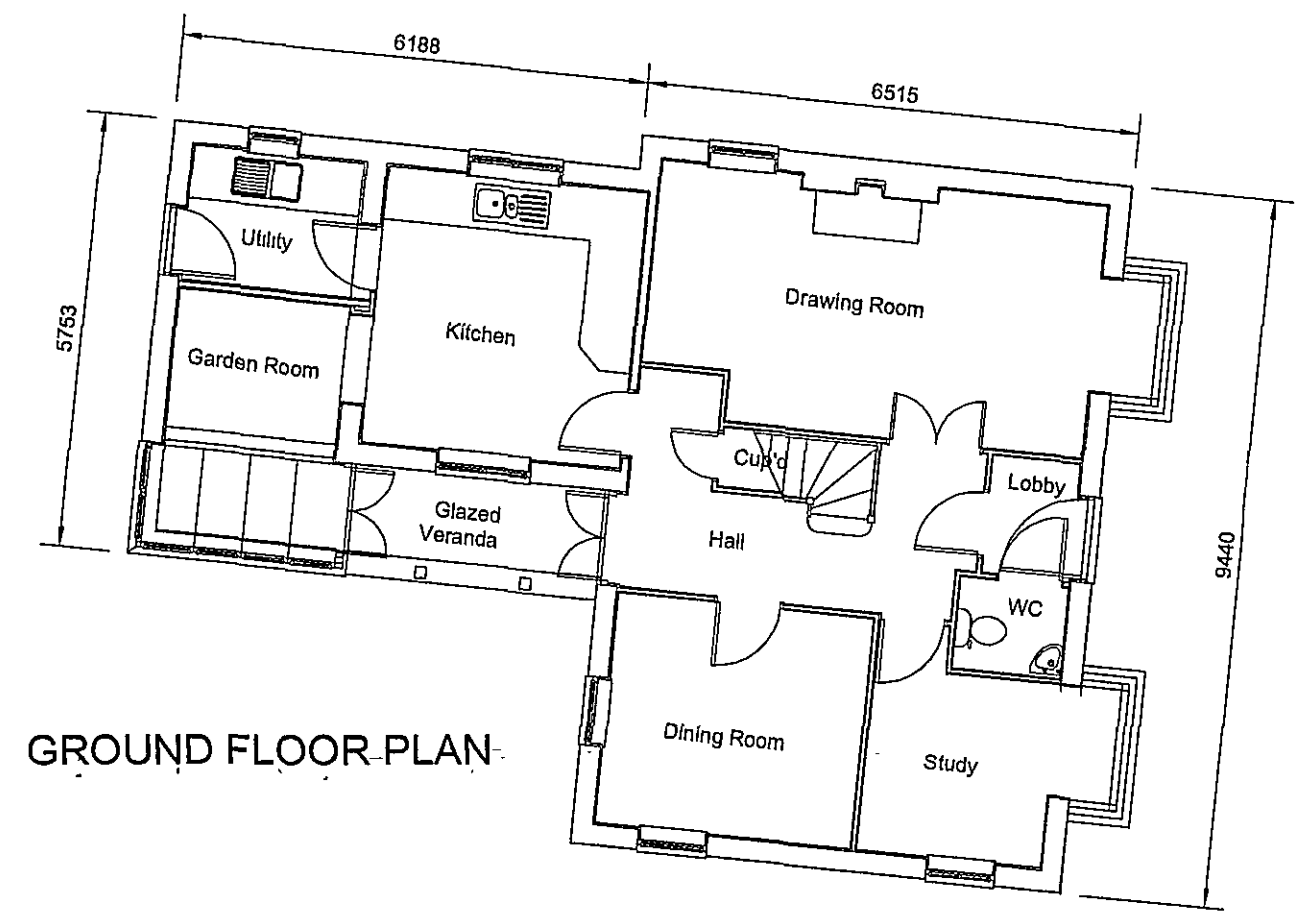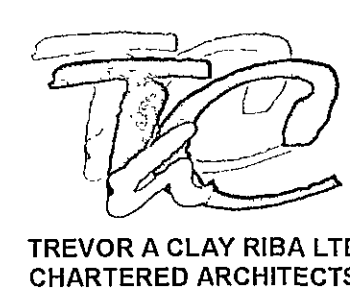

Title
PROPOSED NEW HOUSE AT THE LIMES,
15, HALLGATE, MOULTON FOR
MR. M. J. GODFREY
Drawing Number:
07/202/PA/004
Rev:
B

Drawing:
PLANNING APPLICATION DRAWING
Do not measure from this drawing. All discrepancies should be reported to the architects.
This drawing should be read in conjunction with the specification and standard details.
All intellectual property rights are the copyright of Trevor A Clay RIBA Ltd ©