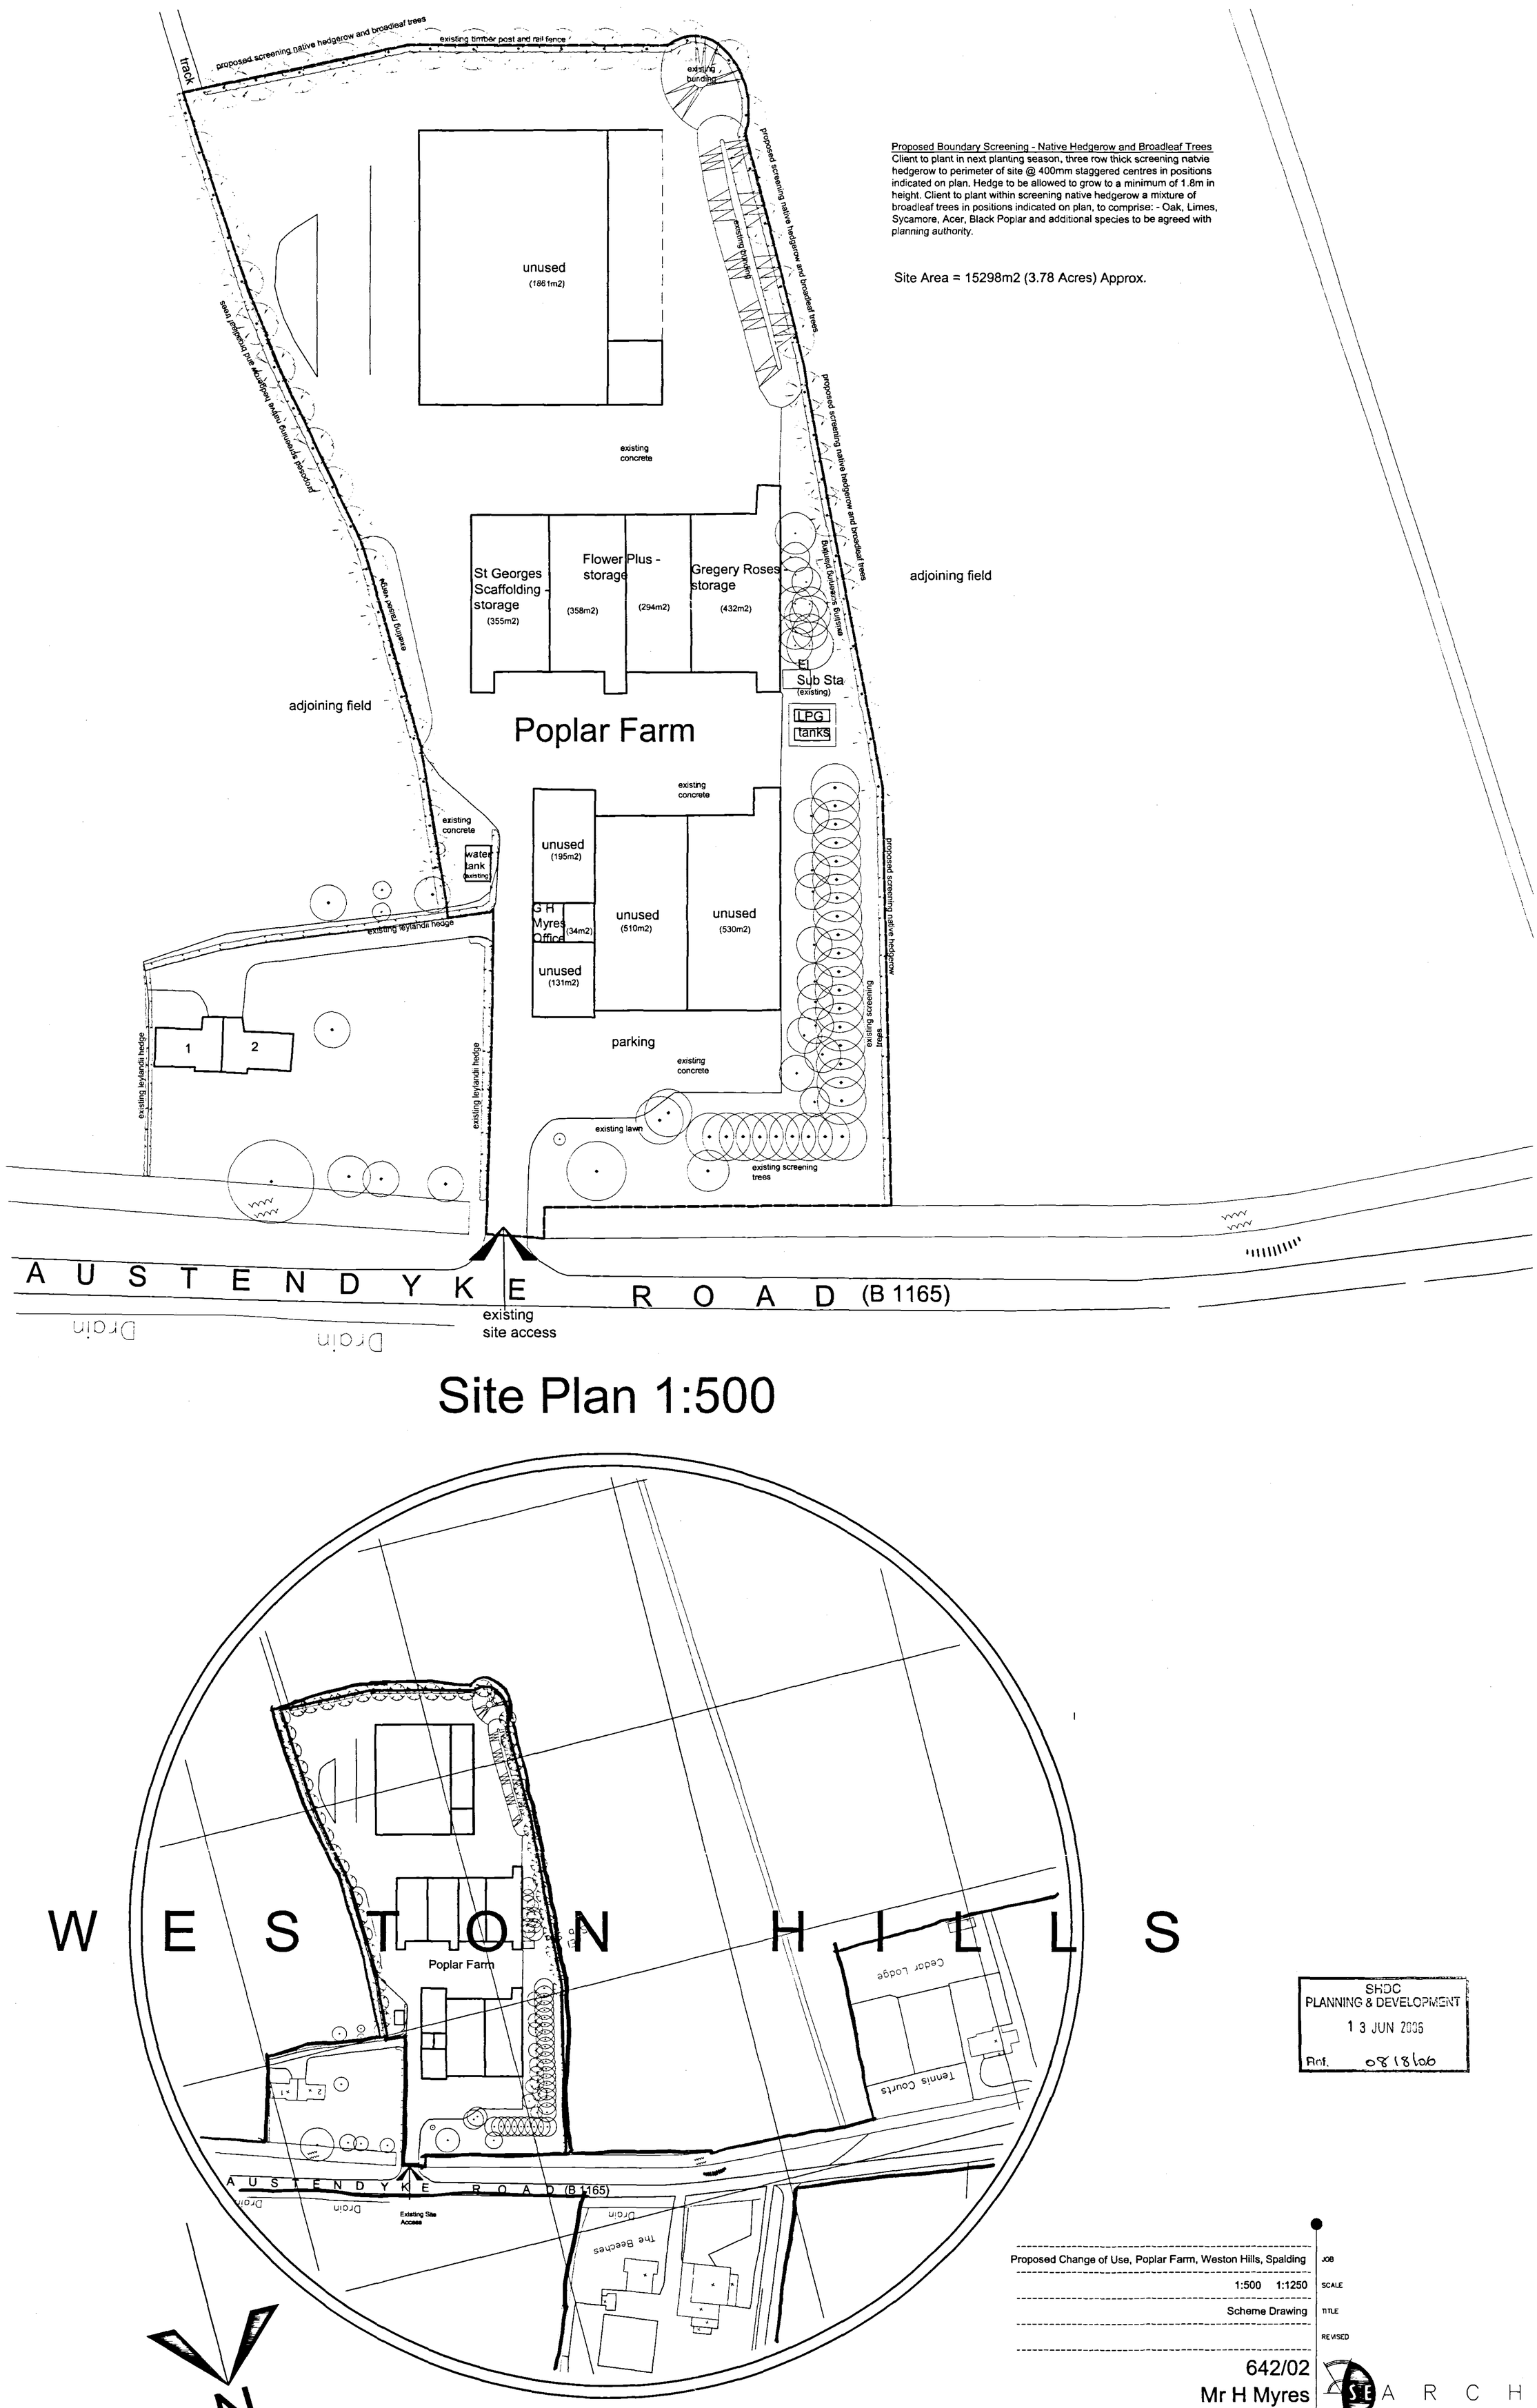


Proposed Boundary Screening - Native Hedgerow and Broadleaf Trees
Client to plant in next planting season, three row thick screening natvie hedgerow to perimeter of site @ 400mm staggered centres in positions indicated on plan. Hedge to be allowed to grow to a minimum of 1.8m in height. Client to plant within screening native hedgerow a mixture of broadleaf trees in positions indicated on plan, to comprise: - Oak, Limes, Sycamore, Acer, Black Poplar and additional species to be agreed with planning authority.

Site Area = 15298m2 (3.78 Acres) Approx.

adjoining field

SHDC
PLANNING & DEVELOPMENT
13 JUN 2006
Ref. 08/1806

THIS DRAWING IS THE COPYRIGHT OF THE ARCHITECT AND IS NOT TO BE REPRODUCED WITHOUT PRIOR PERMISSION.

ALL DIMENSIONS AND PARTICULARS ARE TO BE CHECKED ON SITE BEFORE WORK COMMENCES. DO NOT SCALE OFF THIS DRAWING.

Proposed Change of Use, Poplar Farm, Weston Hills, Spalding	JOB
1:500 1:1250	SCALE
Scheme Drawing	TITLE
	REVISED
642/02	
Mr H Myres	
May 2006	

89 Gedney Road, Long Sutton, Spalding, Lincs. PE12 9JU.
Tel: (01406) 364646. Fax: (01406) 364471. Email molearch@tinyworld.co.uk
SEARCH Sustainable Ecological Architecture Ltd