




Front Elevation 1:100
METRES (scale @ 1:100)

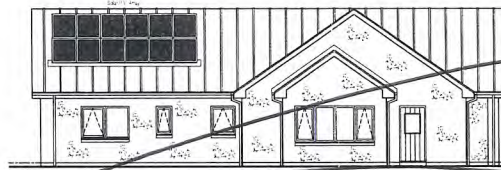

Side Elevation

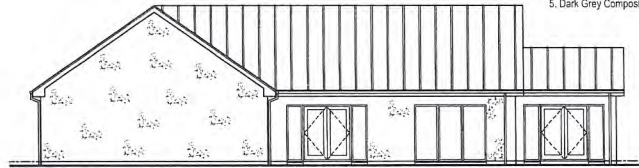

Rear Elevation

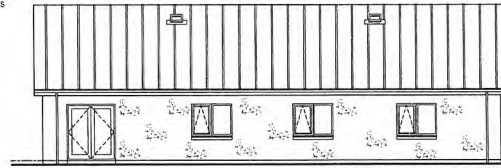


Side Elevation


- EXTERNAL FINISHES:-
1. Dark Grey Standing Seam Roof
 2. White Smooth Render To Walls
 3. Dark Grey Timber Fascia & Soffits
 4. Dark Grey Timber Windows
 5. Dark Grey Composite Doors

Spanish
a, Slate roof [same as nose to the front elevation]
b, Cedar / larch to walls
so no keeping with surrounding area [trees estate]

H13-0433-21

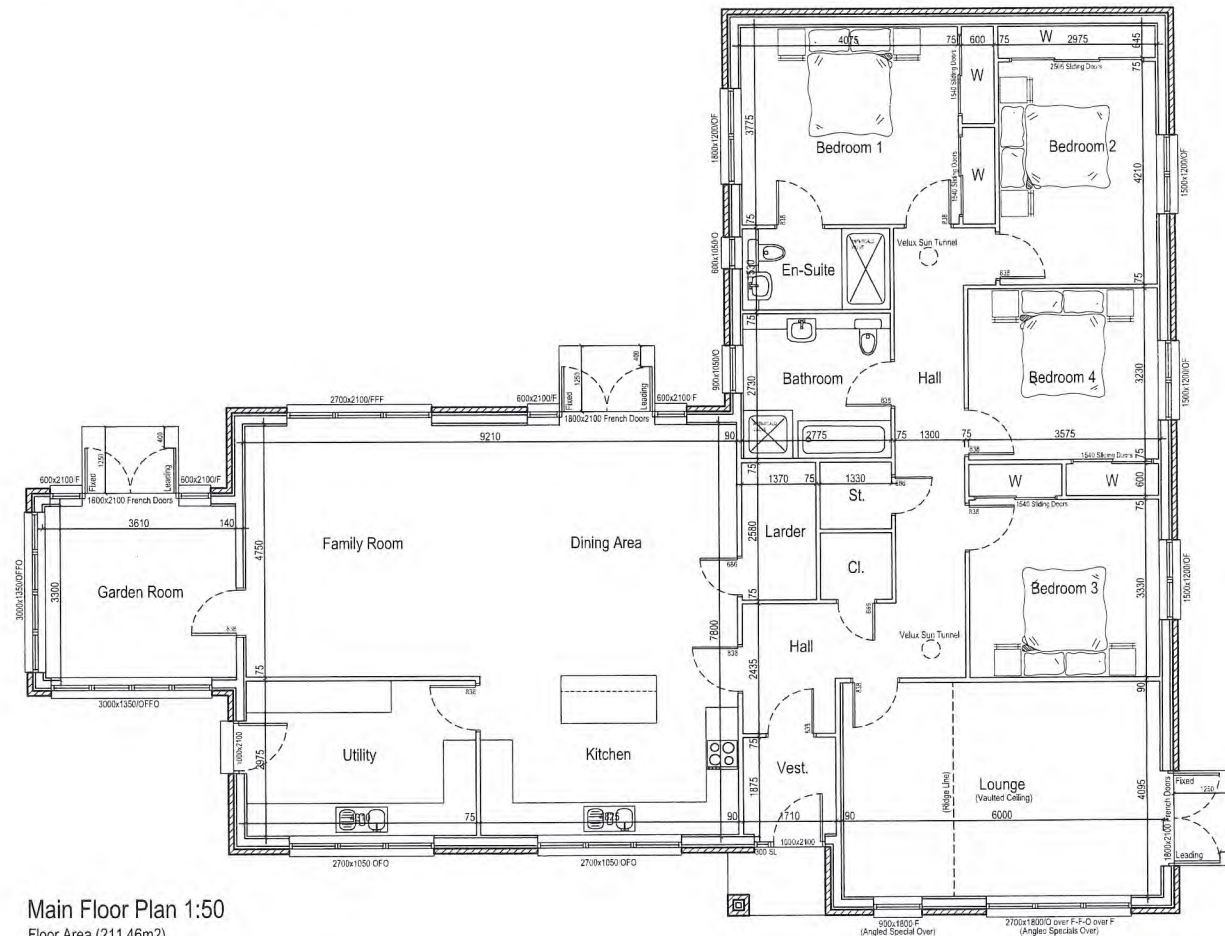

Main Floor Plan 1:50
Floor Area (211.46m²)

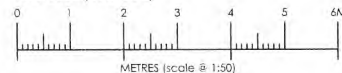

COPYRIGHT:-
THIS DRAWING IS COPYRIGHT & CANNOT BE COPIED IN WHOLE OR IN PART
WITHOUT THE WRITTEN CONSENT OF SCOTFRAME TIMBER ENGINEERING LIMITED.

Rev	Description	GM	Date
A	SOLAR P.V. ARRAY ADDED	GM	04/2021
Client: Mr & Mrs Lewis (Floor Plan & Elevations)			
Site: Proposed House At 184 High Road, Moulton, Spalding, PE12 6NU			
scotframe timber frame engineering			
scale:	drawn:	date:	Dwg No:
1:50, 1:10 & A1	G. Matheson	03/2021	SFD/185-001
			rev:
			A