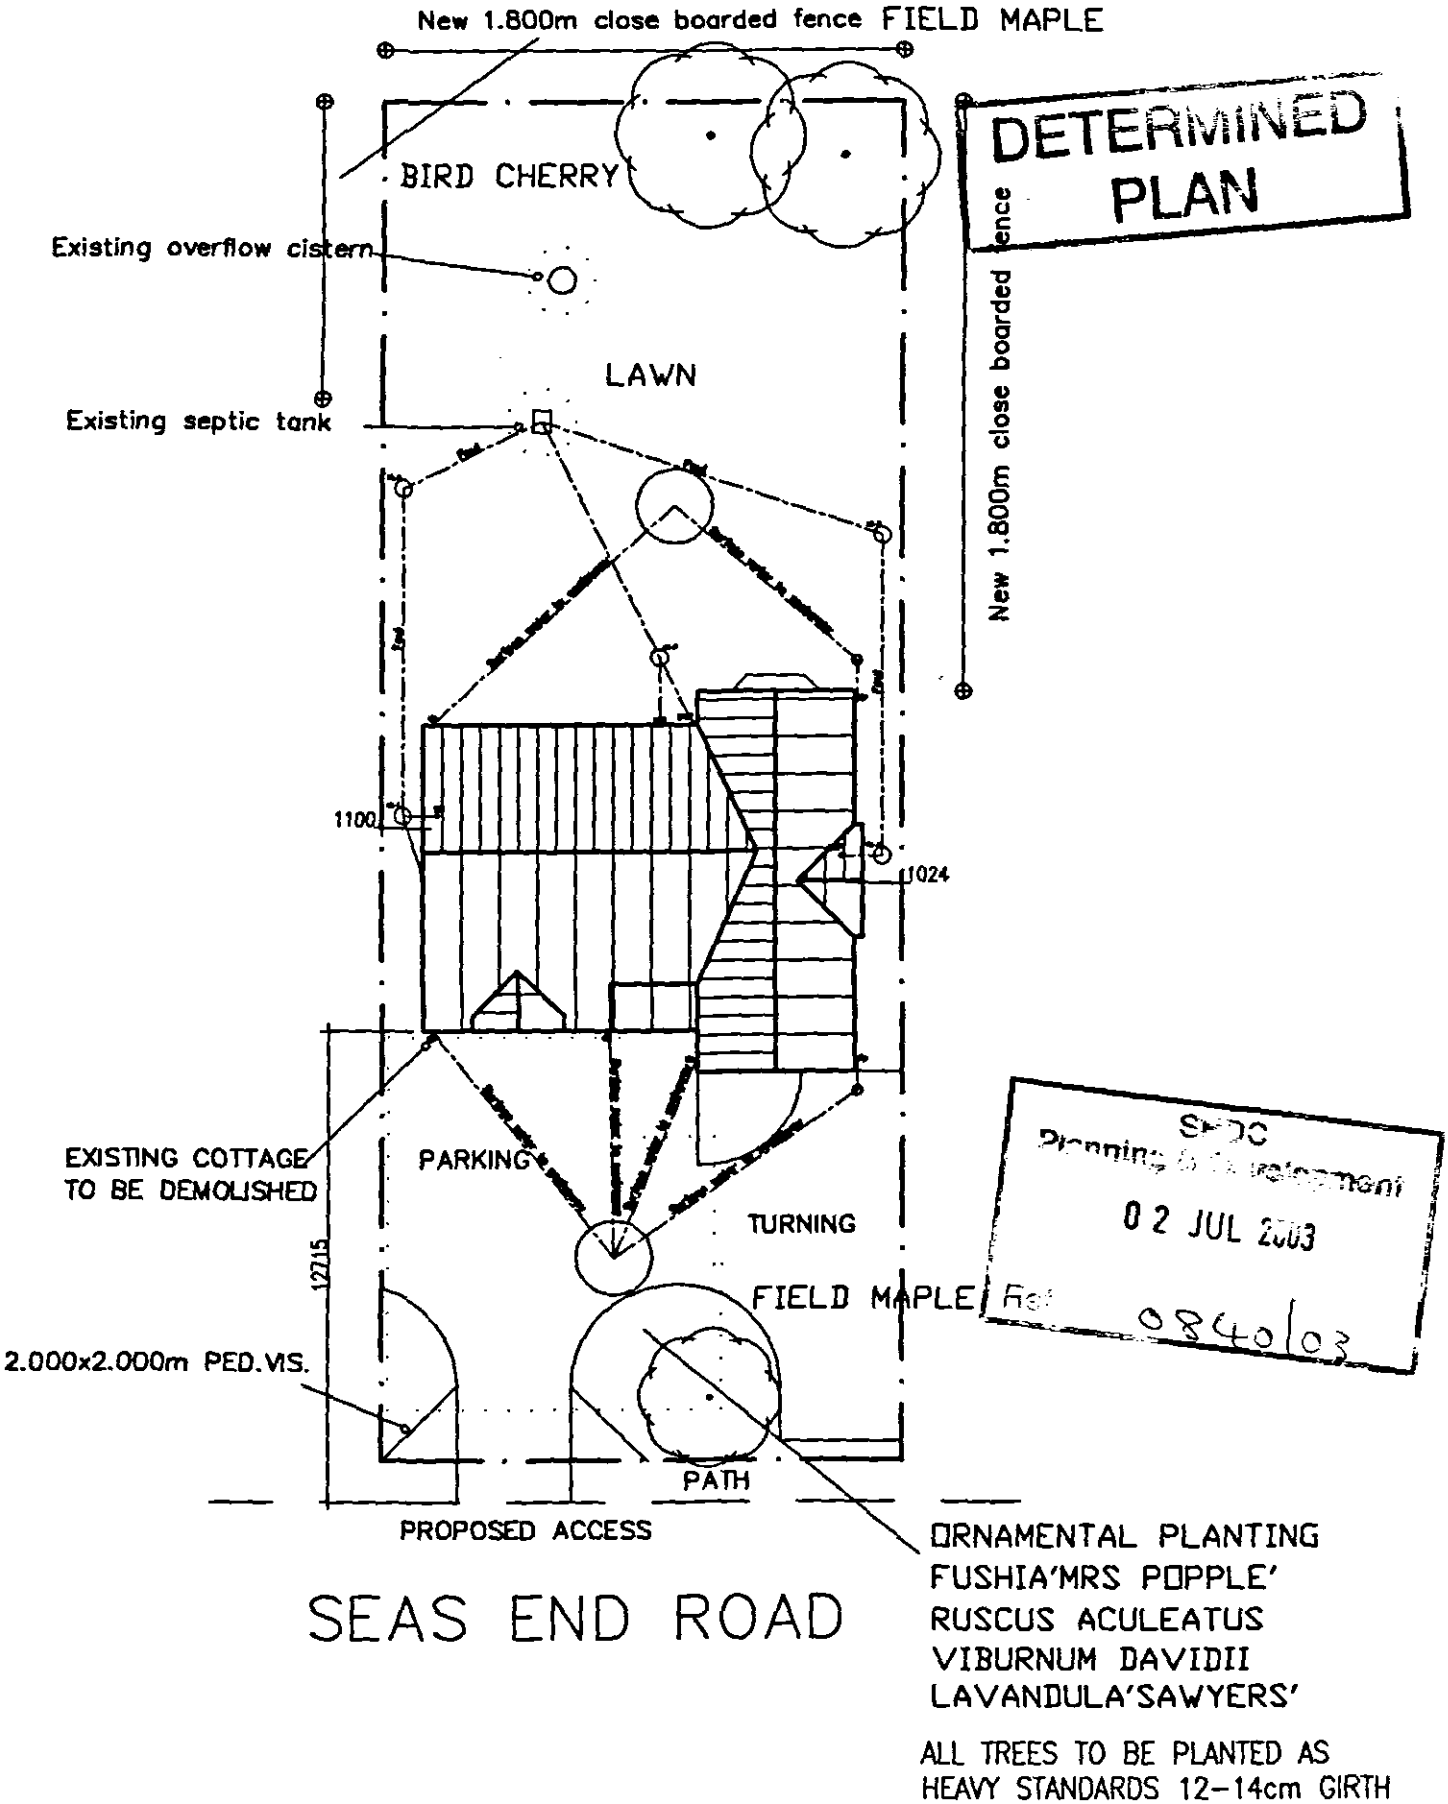


DETERMINED PLAN

SHDC
Planning & Development
02 JUL 2003
Ref 0840/03