





front elevation

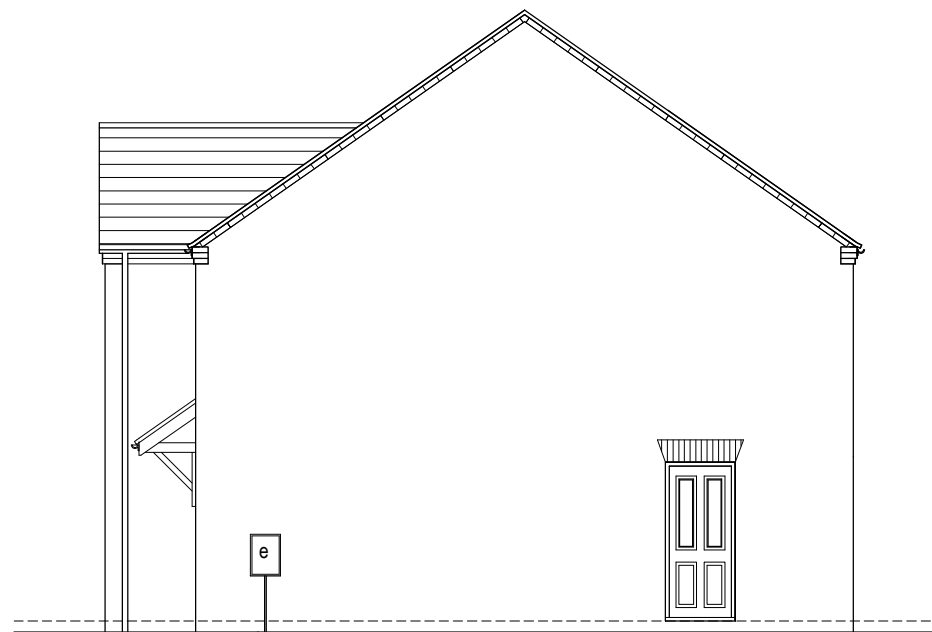


side elevation (south)




rear elevation

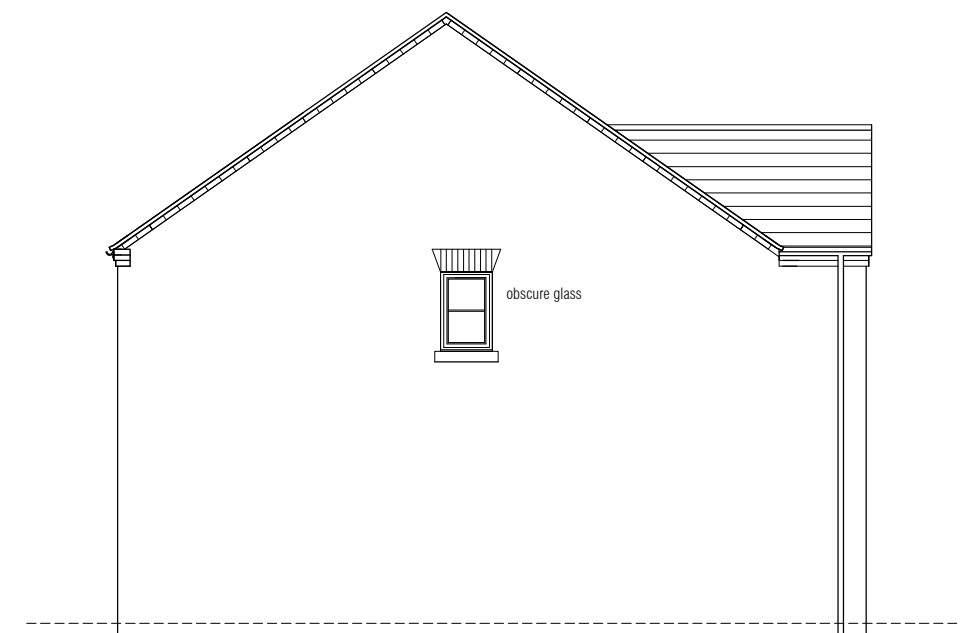

side elevation (north)

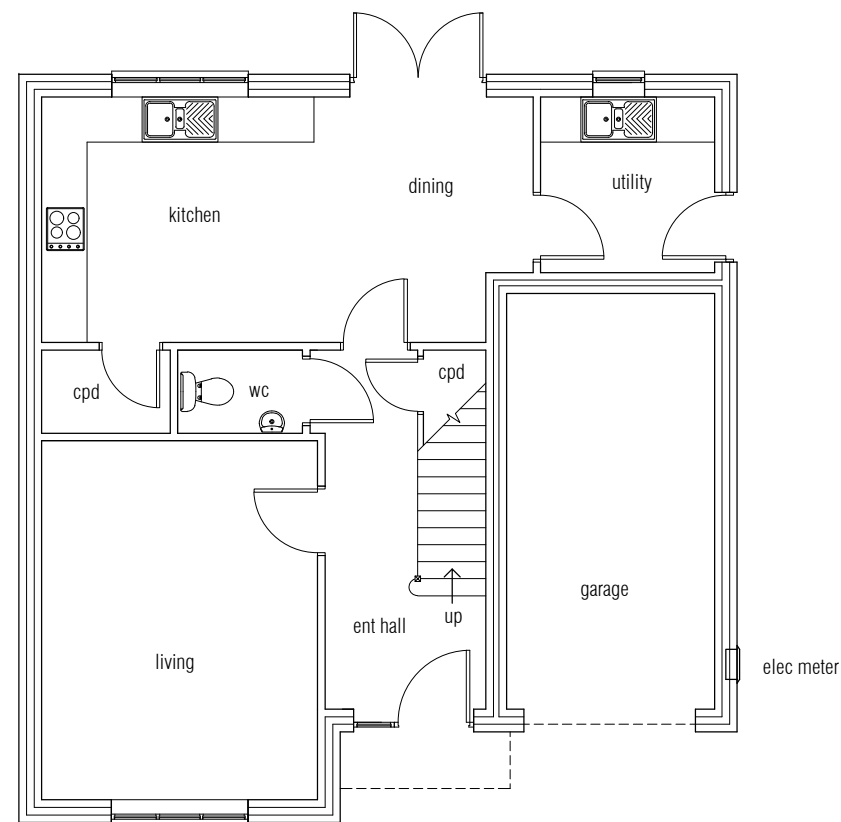

Ground Floor Layout

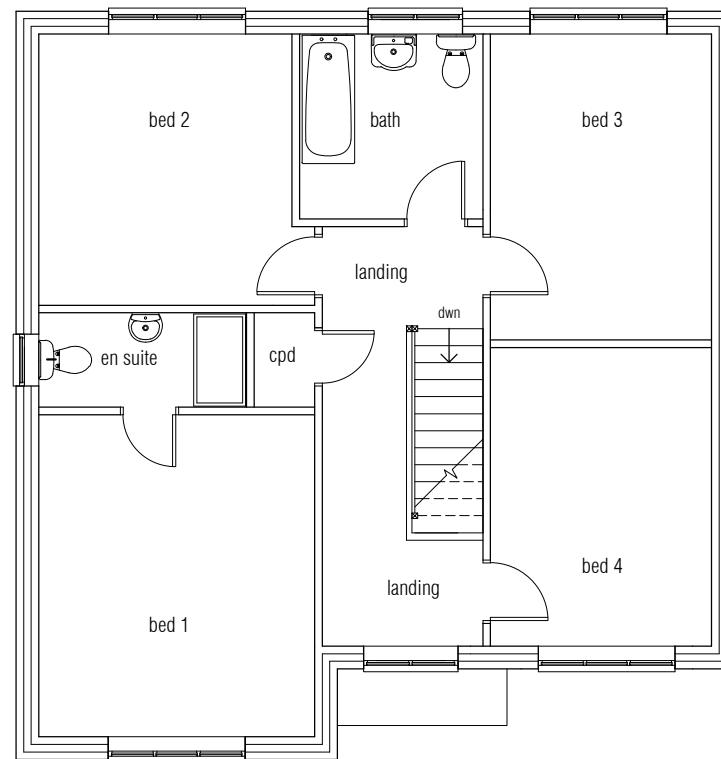

First Floor Layout

Plot 1 - External Materials

Roof - Sandtoft Calderdale Slate Grey
Facing Brick - TBS Farmhouse Antique
Window Cills - Stone (Bath colour)
Rainwater Goods - Black
Windows - Cream pvc-u
Front Door - Black Composite

mlp Moulton Land and Planning

moultonlandandplanning.co.uk 1 Chapel Court Wansford Peterborough PE8 6JF
tel 01780 782306 mob 07484 101655 e-mail alan@moultonland.co.uk



Project
Residential Development
Land at Common Road Moulton Seas End
for Scenic Homes Ltd.

Drawing	date	sept 2020
Plot 1 Floor Layout Elevations	scale(s)	1 : 100 @ A3
	DRG. No.	SCE20 / pl / 002