




front elevation

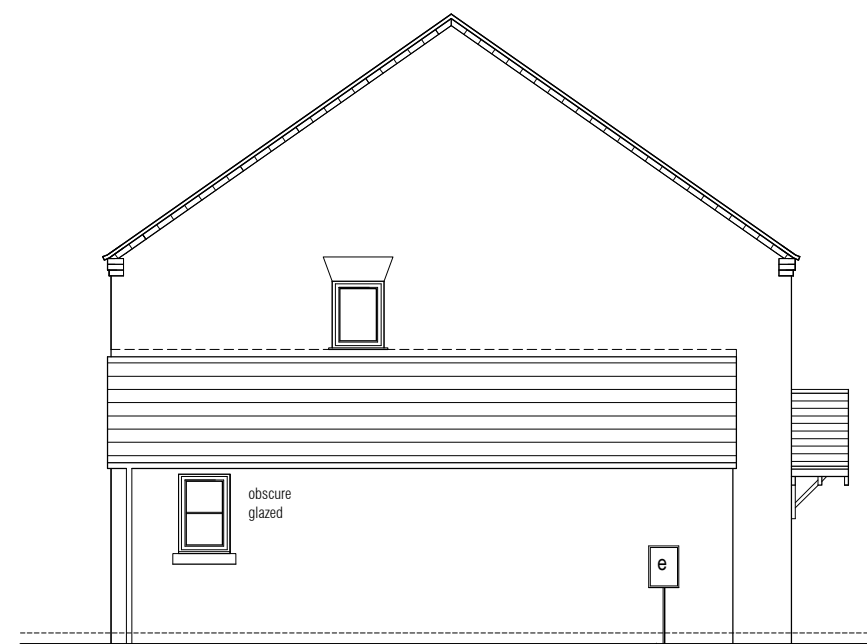


side elevation

Plots 2 & 3 - External Materials

Roof - Sandtoft Double Pantile Rustic
Facing Brick - TBS Farmhouse Antique
Window Cills - Stone (Bath colour)
Rainwater Goods - Black
Windows - Cream pvc-u
Front Door - Black Composite



rear elevation

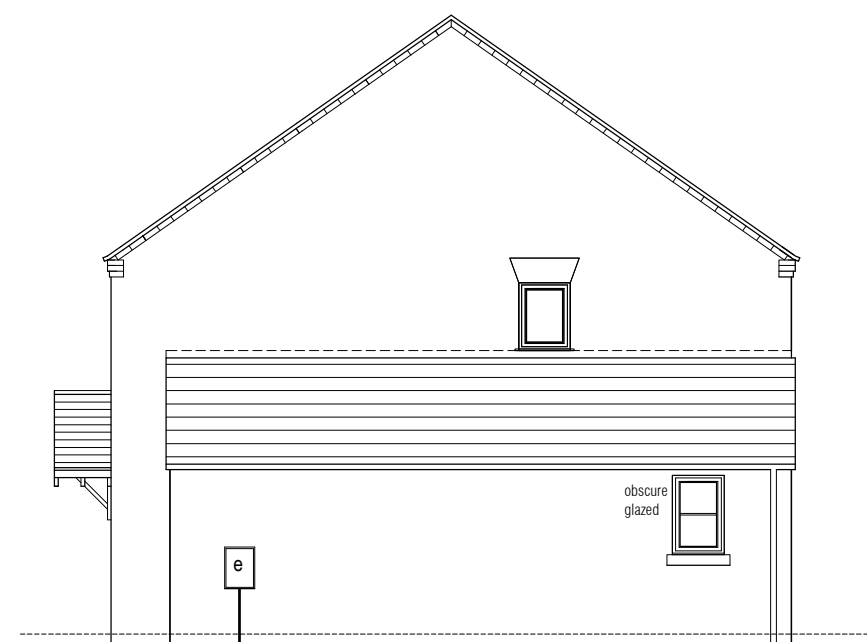

side elevation

Plots 4 & 5 - External Materials

Roof - Sandtoft Calderdale Slate Grey
Facing Brick - TBS Farmhouse Antique
Window Cills - Stone (Bath colour)
Rainwater Goods - Black
Windows - Cream pvc-u
Front Door - Black Composite

mlp Moulton Land and Planning

moultonlandandplanning.co.uk 1 Chapel Court Wansford Peterborough PE8 6JF
tel 01780 782306 mob 07484 101655 e-mail alan@moultonland.co.uk



Project
Residential Development
Land at Common Road Moulton Seas End
for Scenic Homes Ltd.

Drawing
Plots 2 -5
Elevations

date sept 2020
scale(s) 1 : 100 @ A3
DRG. No. SCE20 / pl / 003