



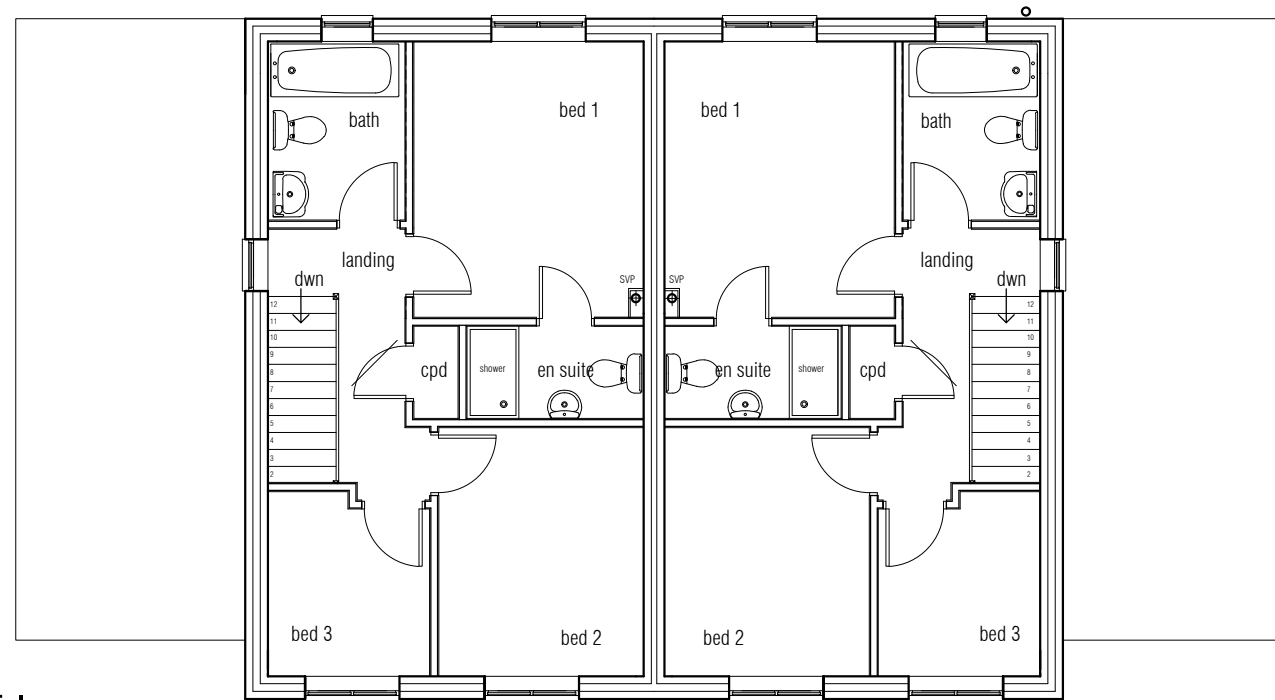

First Floor

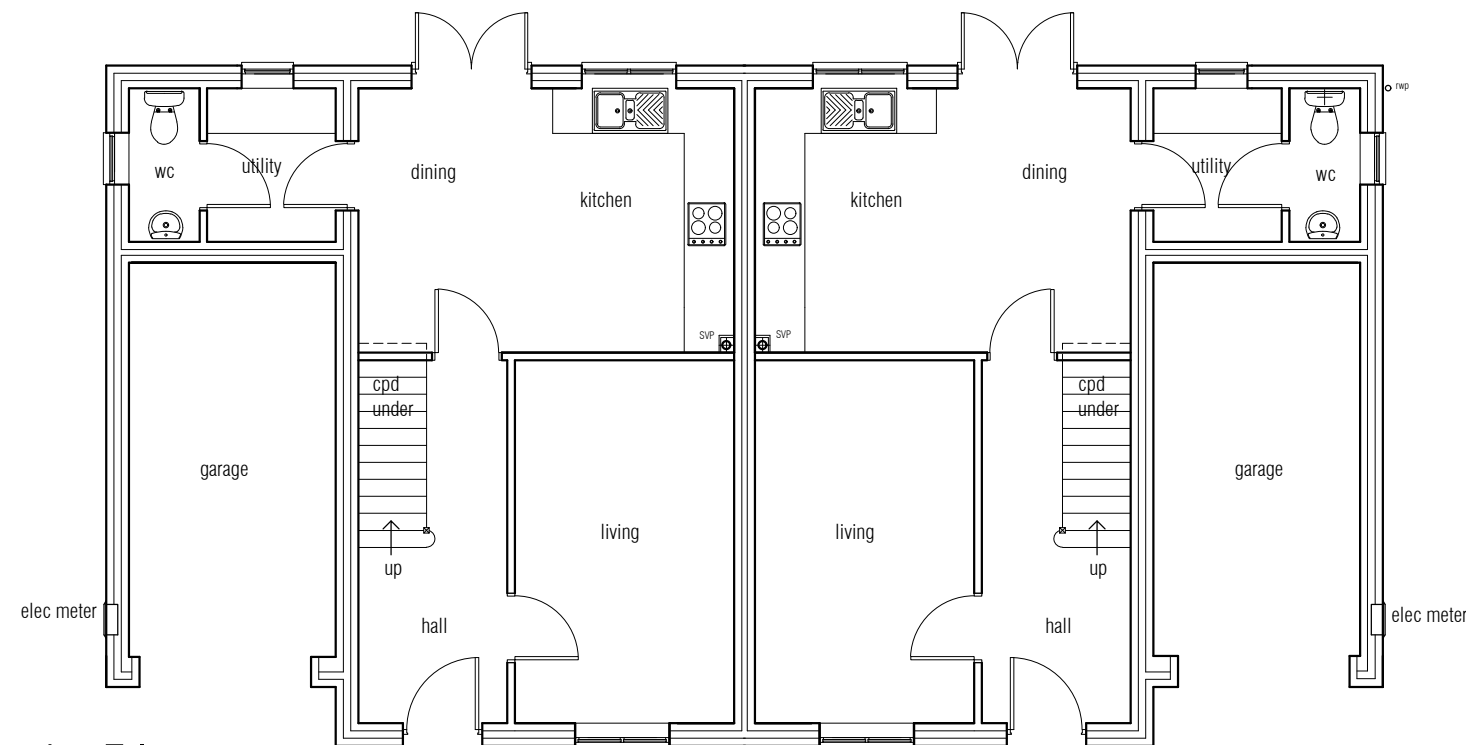

Ground Floor

Plots 2 & 3 - External Materials

Roof - Sandtoft Double Pantile Rustic
Facing Brick - TBS Farmhouse Antique
Window Cills - Stone (Bath colour)
Rainwater Goods - Black
Windows - Cream pvc-u
Front Door - Black Composite

Plots 4 & 5 - External Materials

Roof - Sandtoft Calderdale Slate Grey
Facing Brick - TBS Farmhouse Antique
Window Cills - Stone (Bath colour)
Rainwater Goods - Black
Windows - Cream pvc-u
Front Door - Black Composite