


VISUAL SCALE 1:75 @ a3

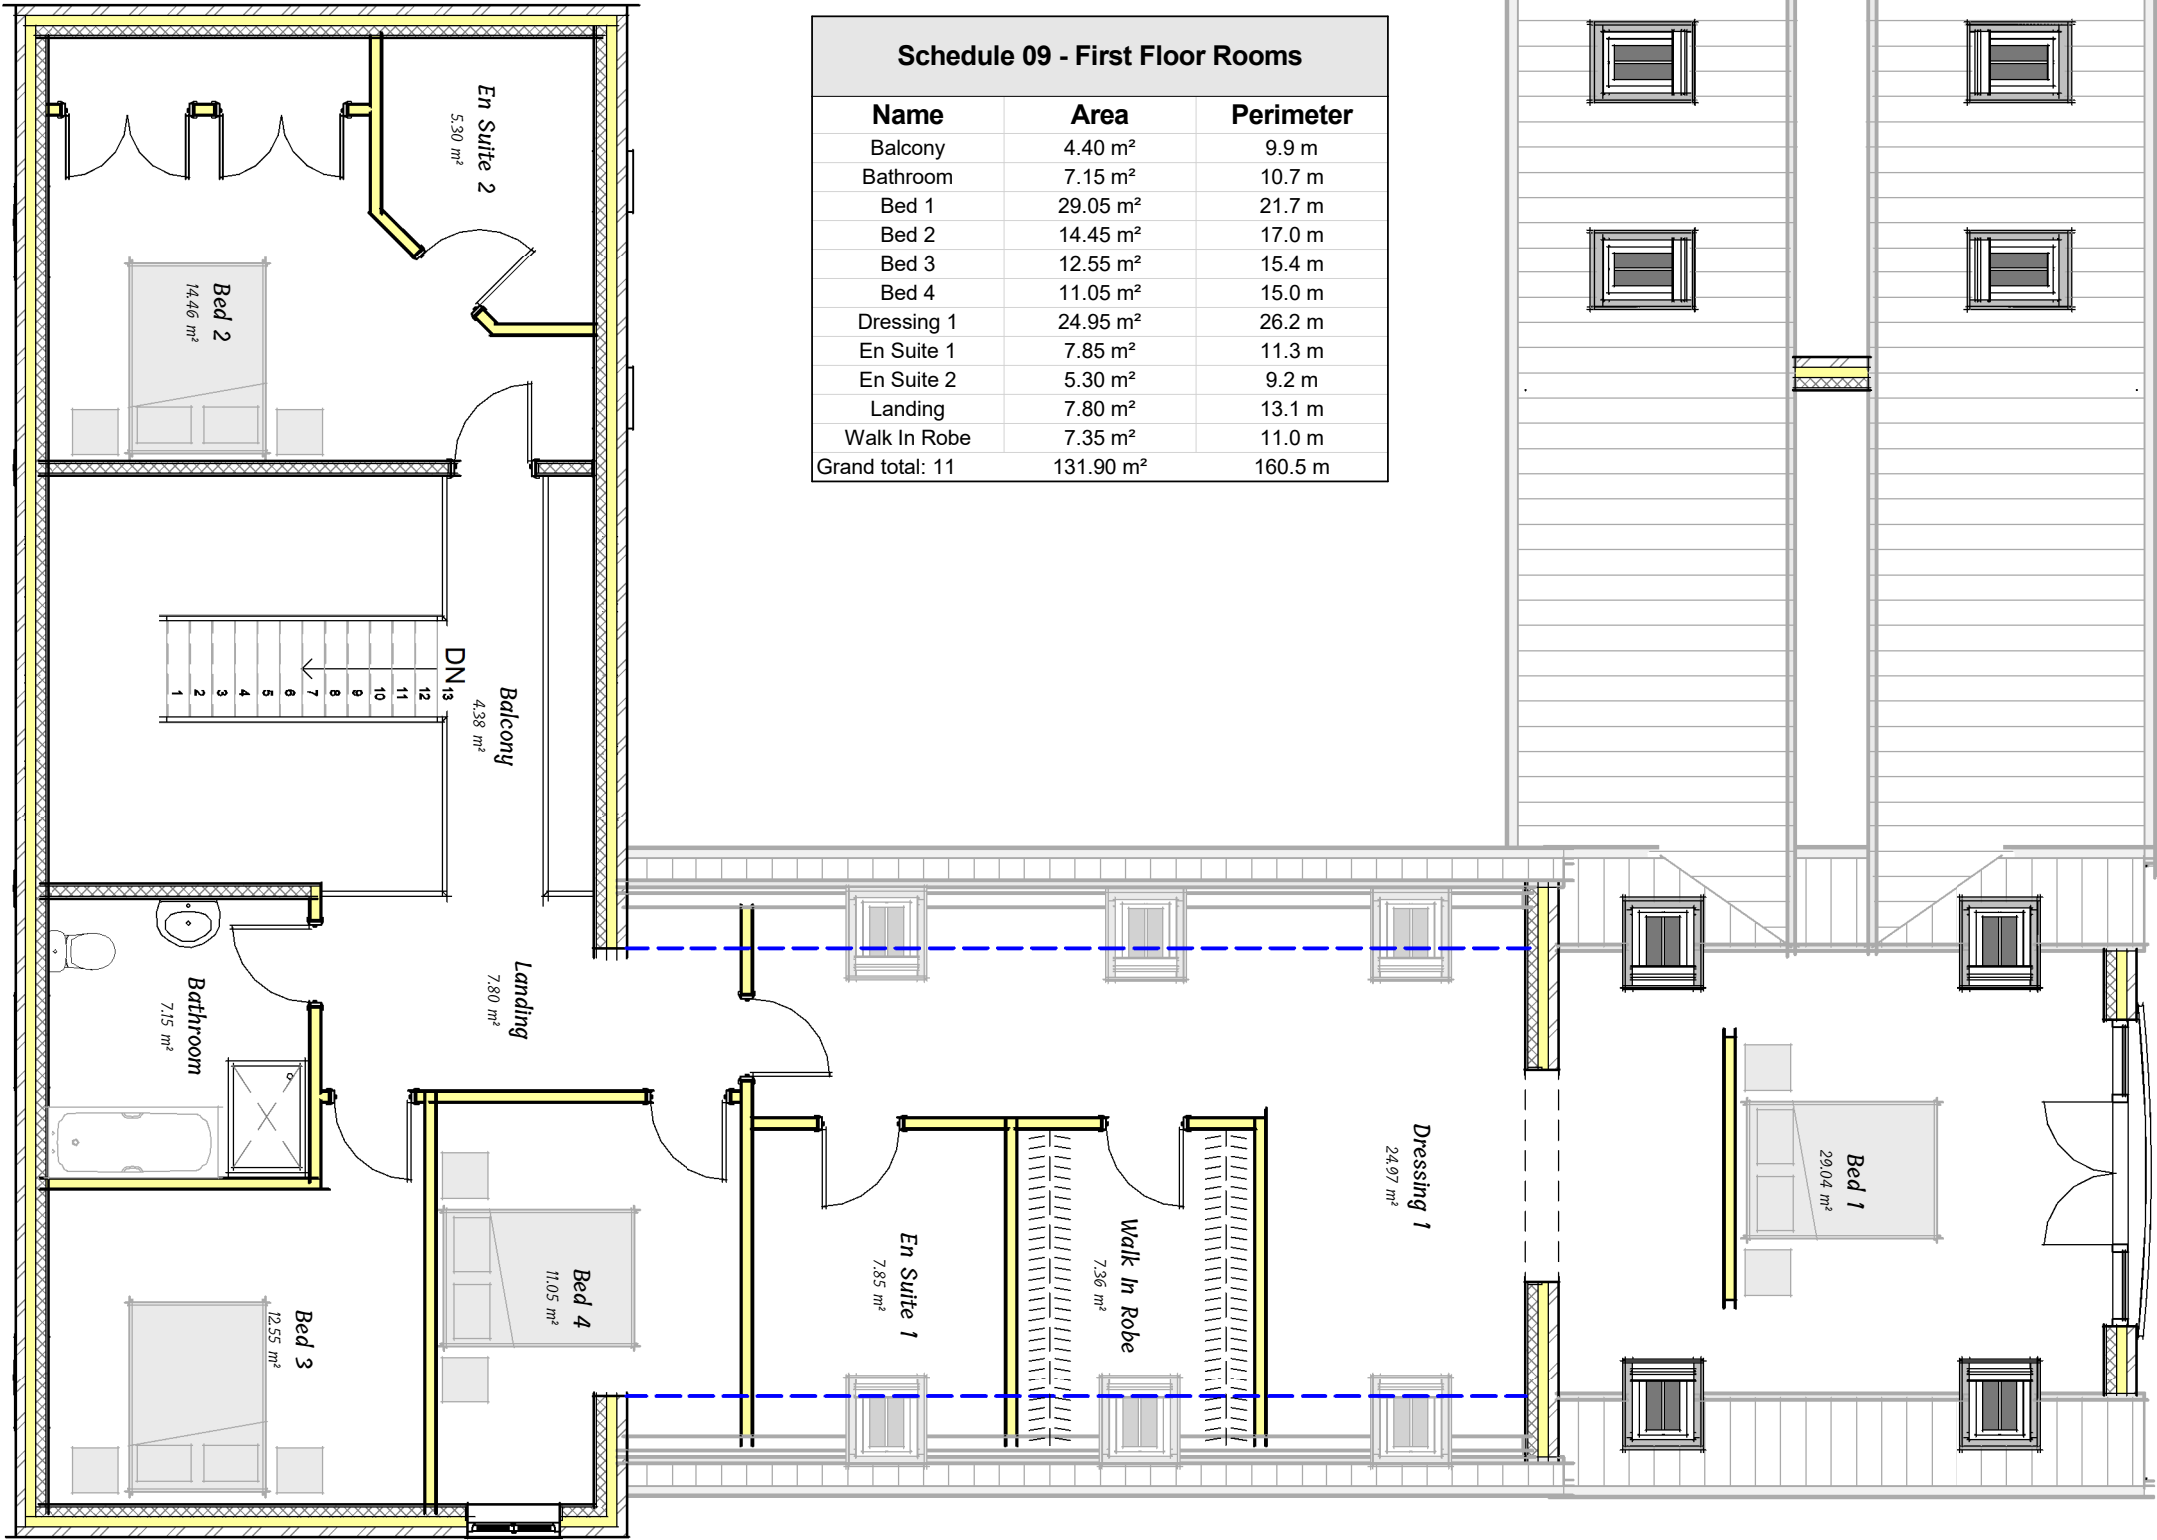

Schedule 09 - First Floor Rooms		
Name	Area	Perimeter
Balcony	4.40 m ²	9.9 m
Bathroom	7.15 m ²	10.7 m
Bed 1	29.05 m ²	21.7 m
Bed 2	14.45 m ²	17.0 m
Bed 3	12.55 m ²	15.4 m
Bed 4	11.05 m ²	15.0 m
Dressing 1	24.95 m ²	26.2 m
En Suite 1	7.85 m ²	11.3 m
En Suite 2	5.30 m ²	9.2 m
Landing	7.80 m ²	13.1 m
Walk In Robe	7.35 m ²	11.0 m
Grand total: 11	131.90 m ²	160.5 m