

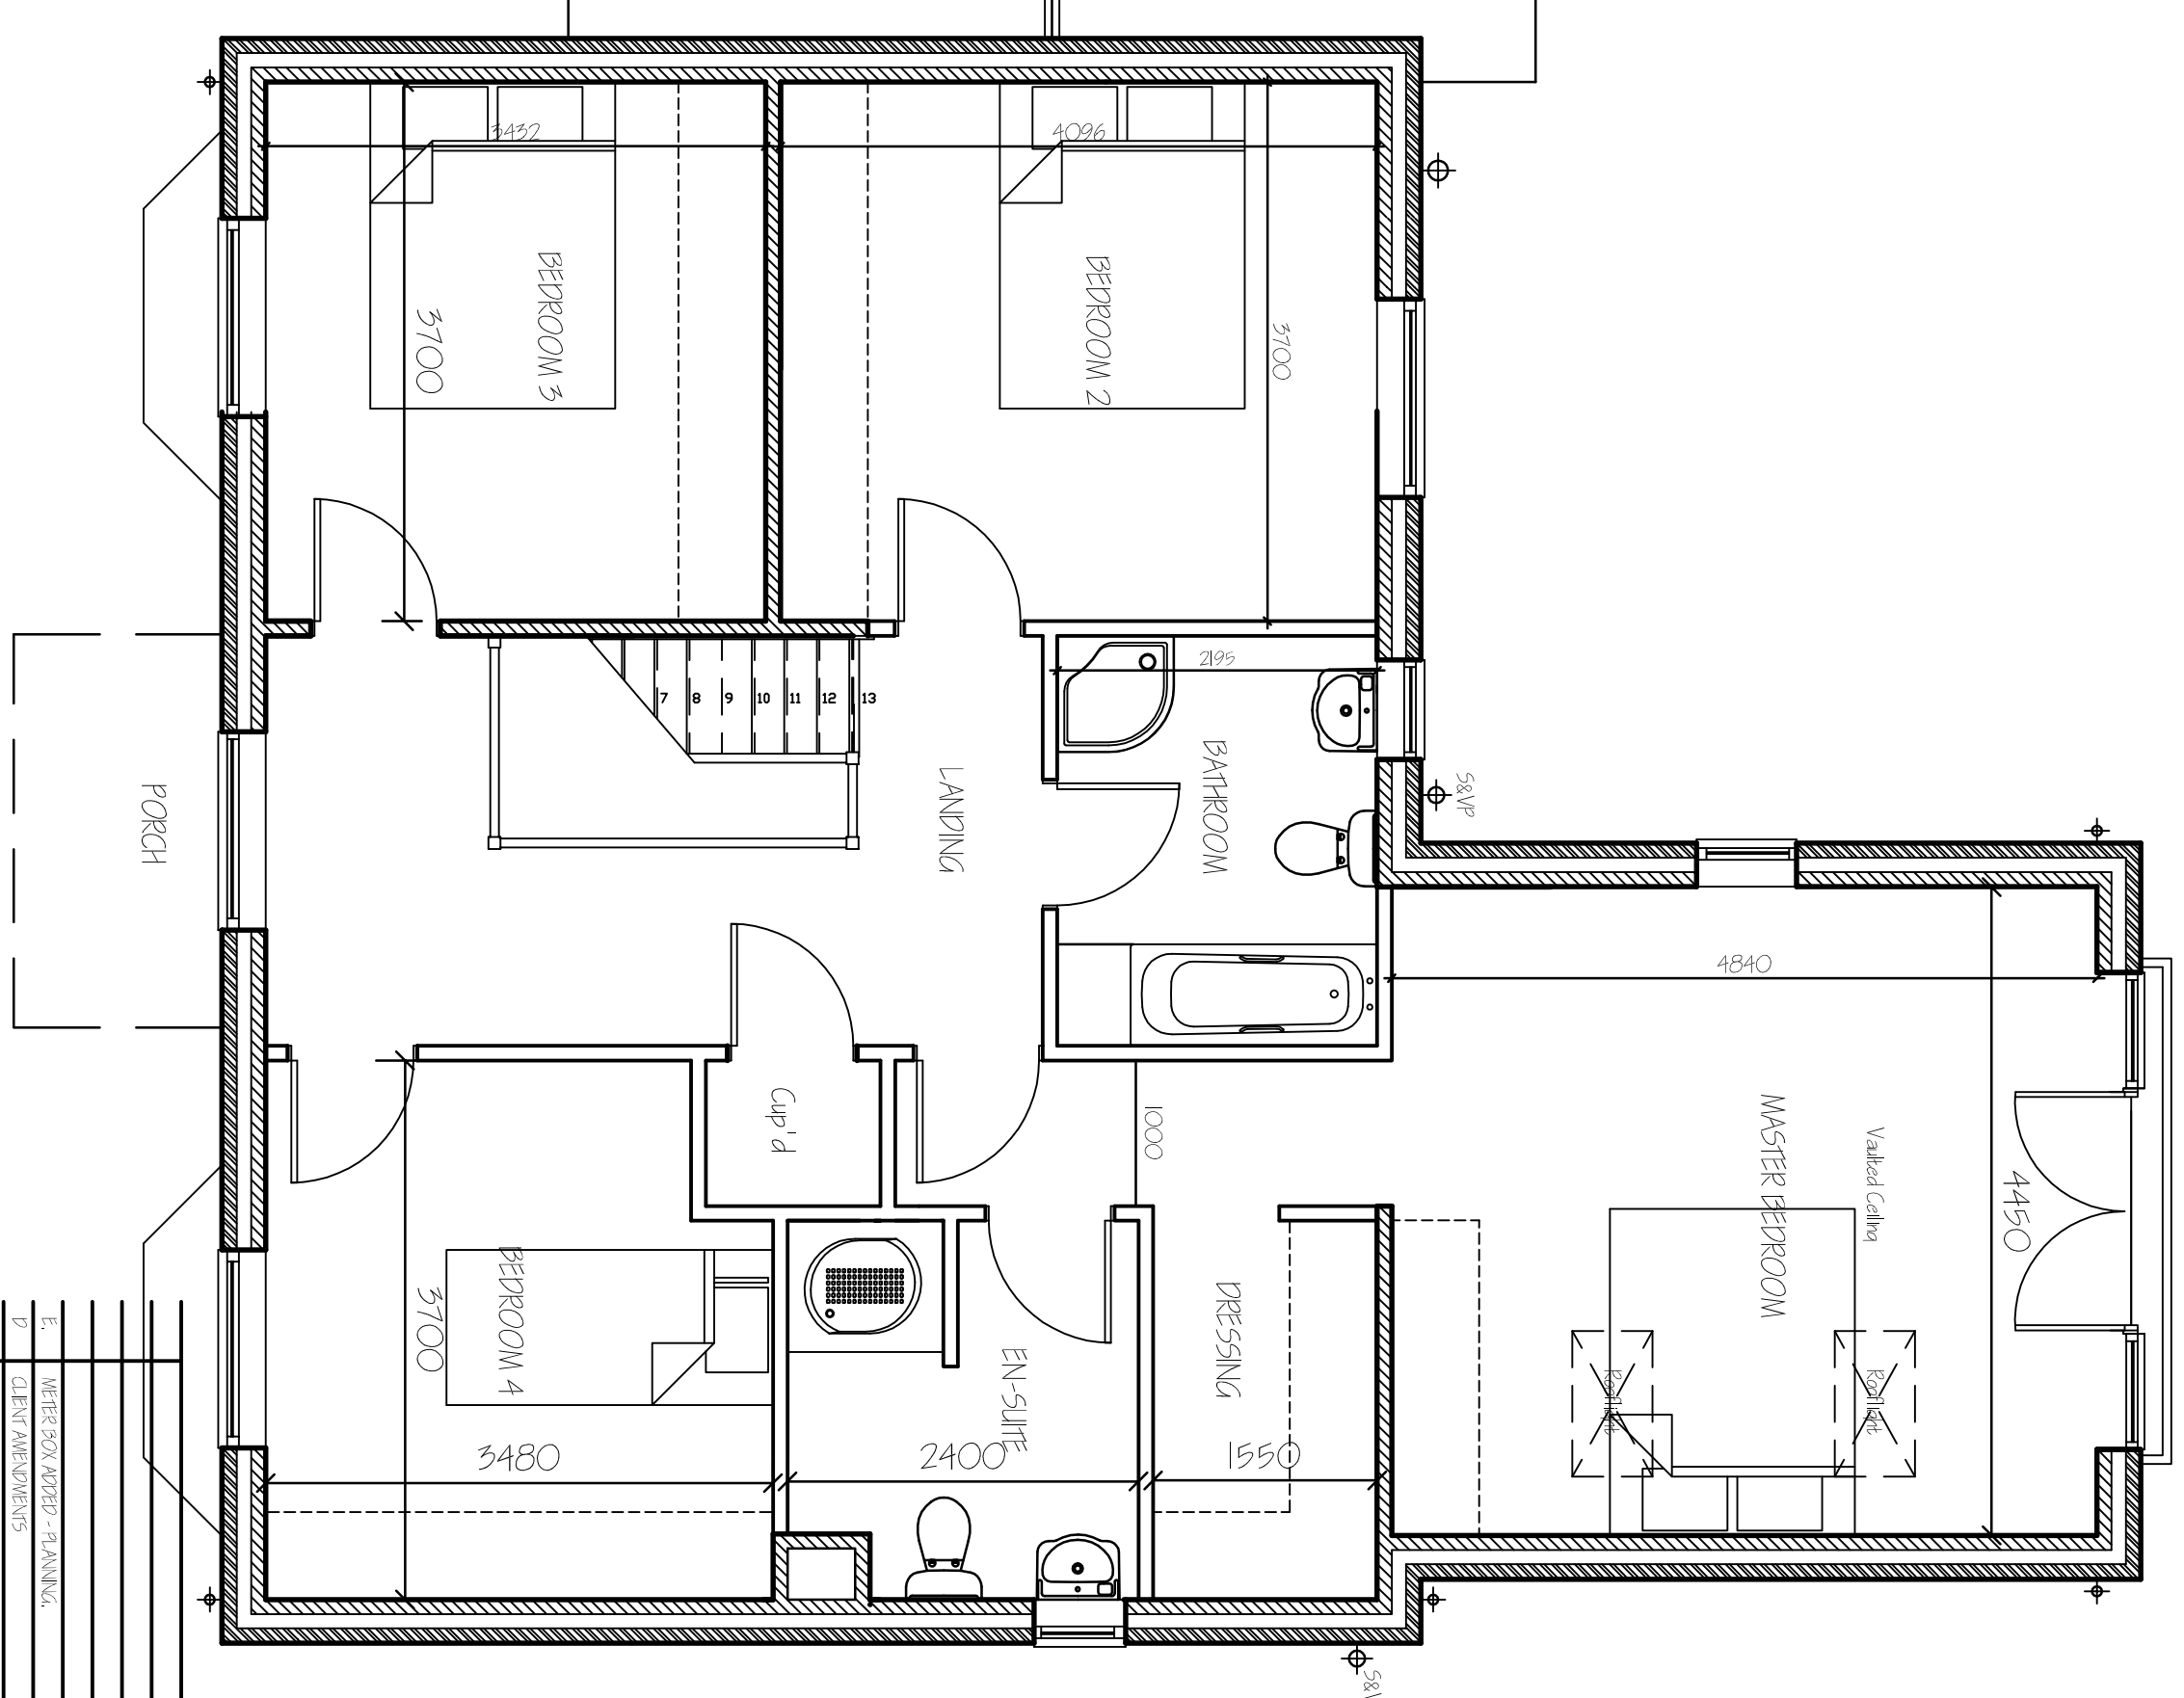


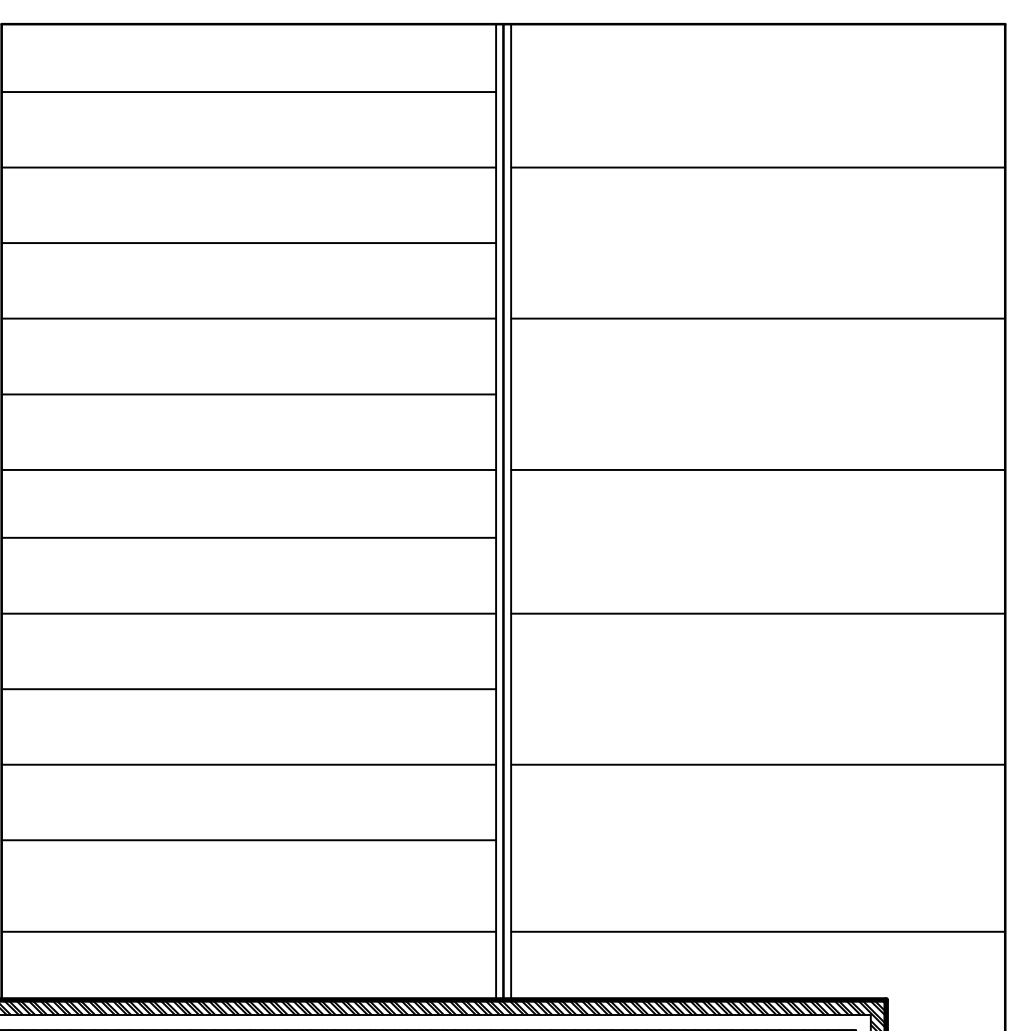

FIRST FLOOR PLAN

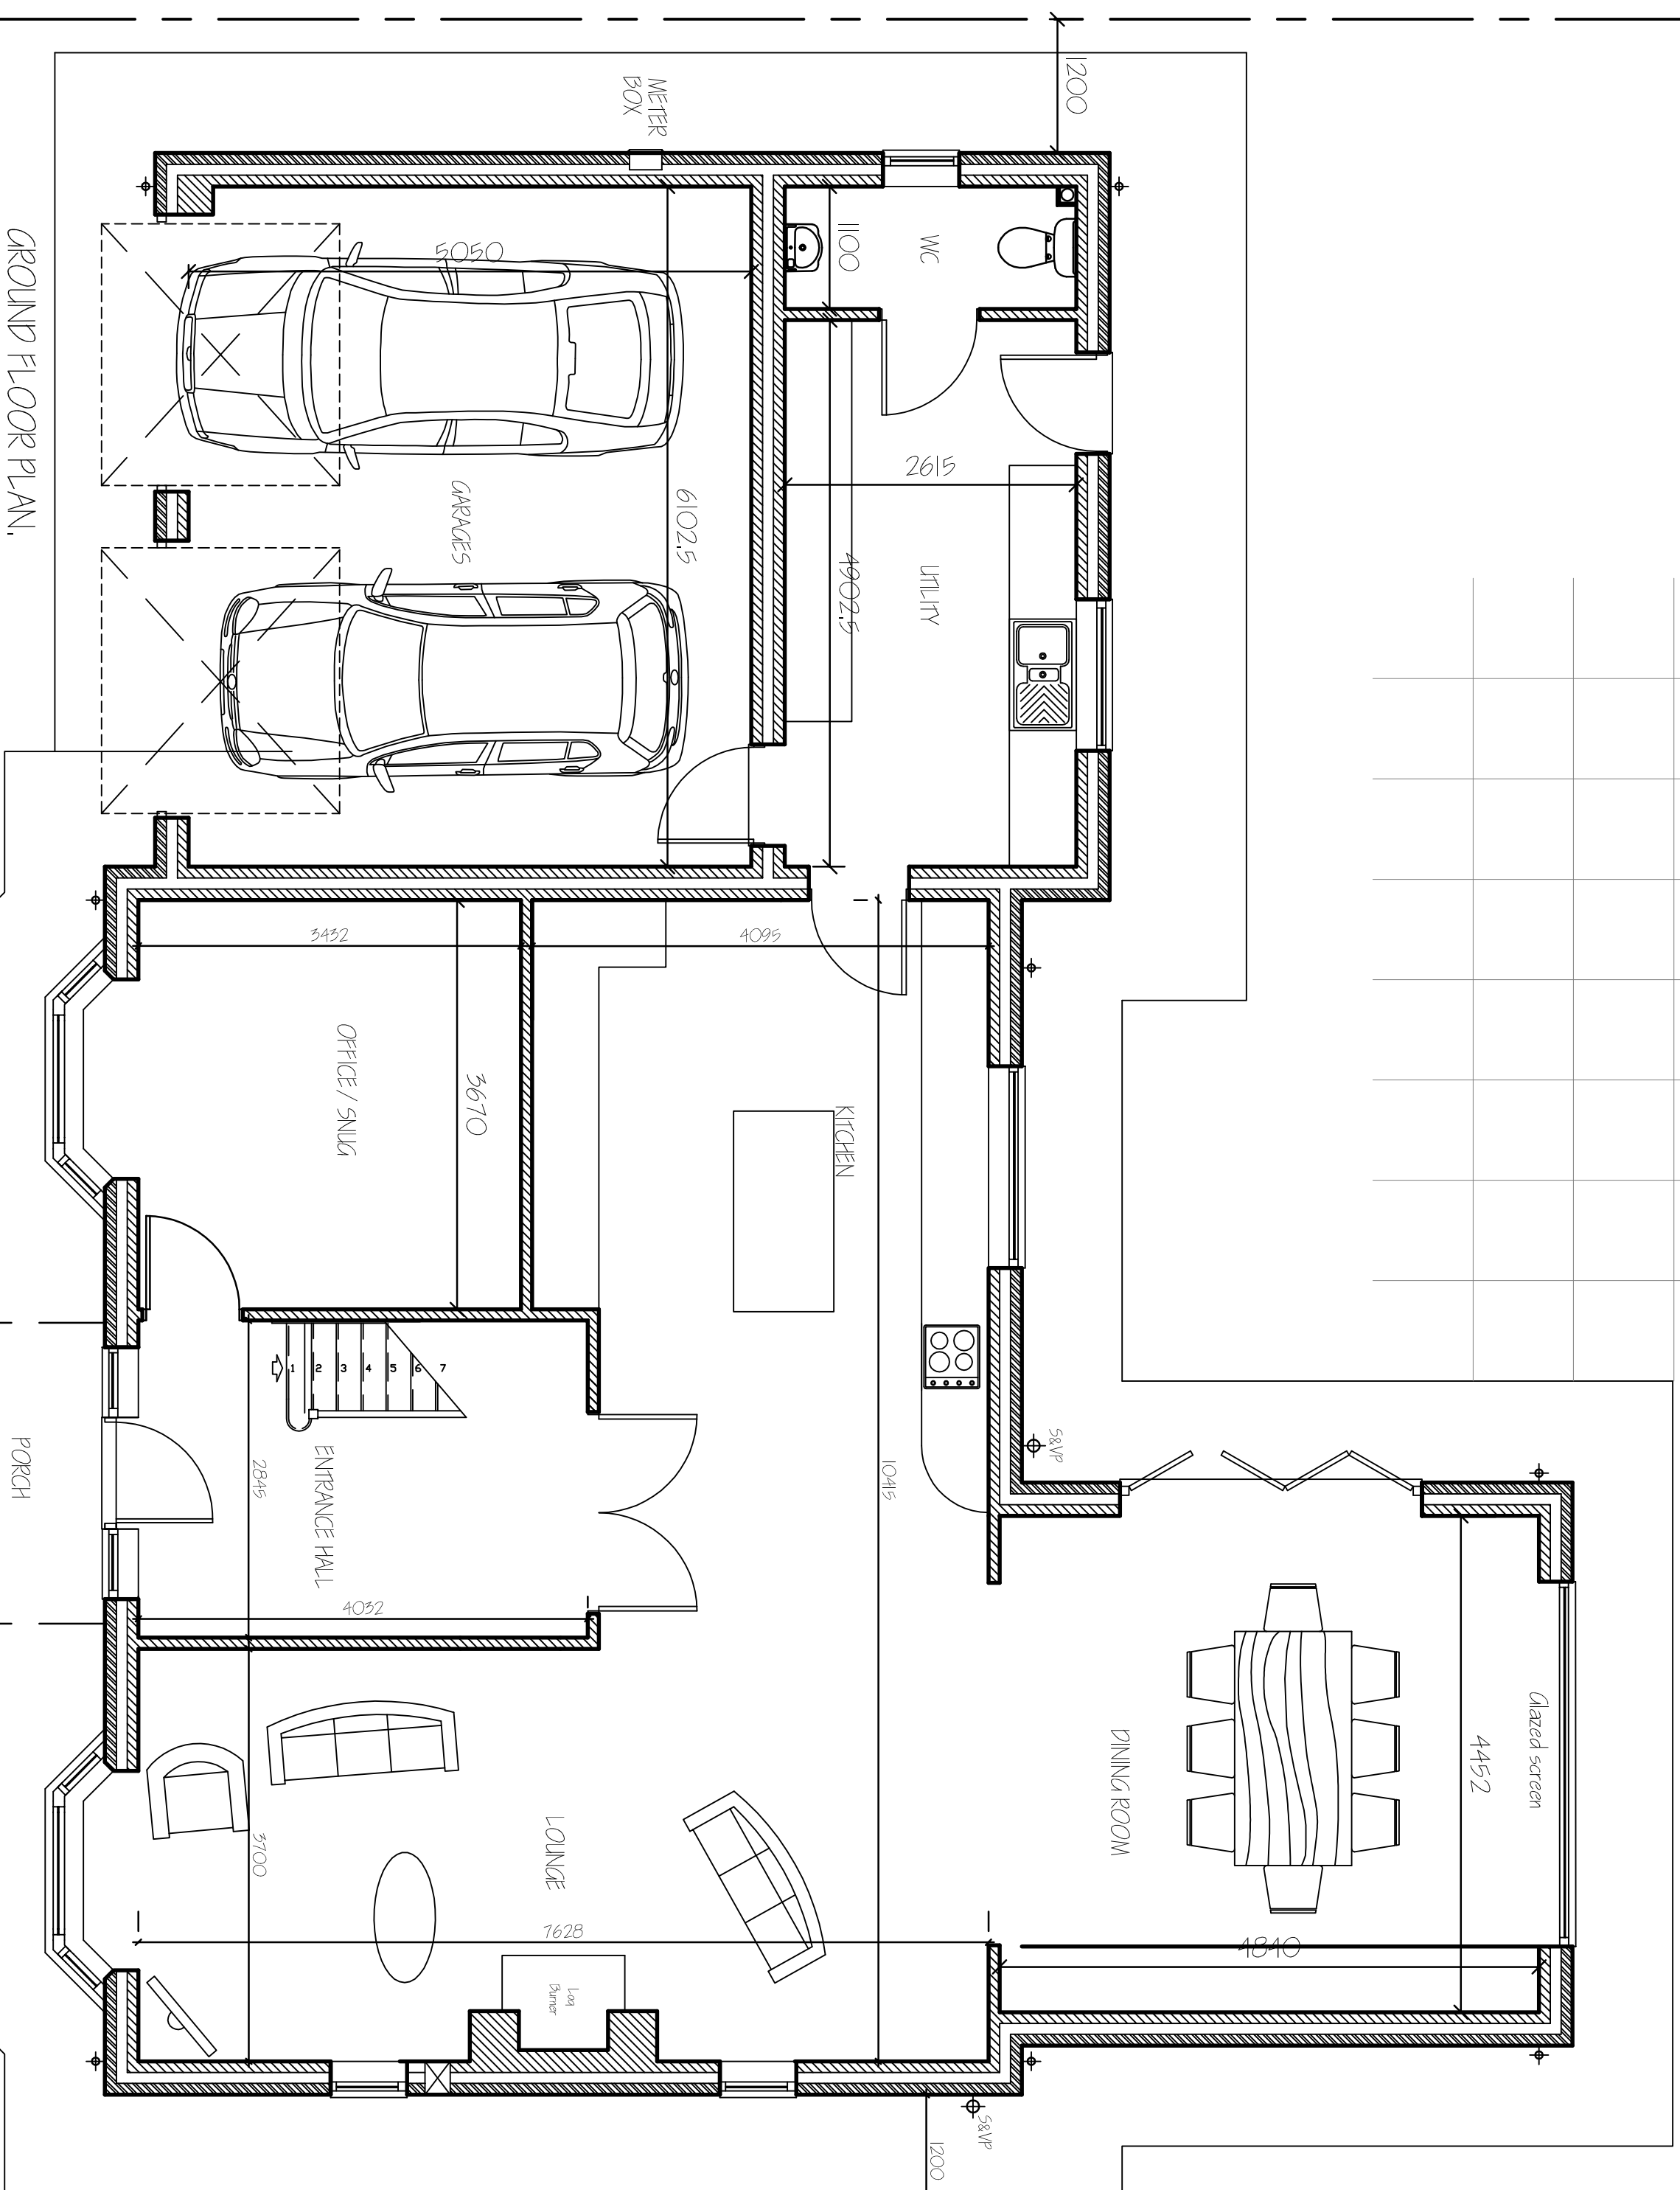

GROUND FLOOR PLAN

Plot 3

REF: PENDING		
		DATE

G. R. MERCHANT LTD.
LENG AMICE FWO
**ARCHITECTURAL, STRUCTURAL
AND LAND DRAINAGE
CONSULTANTS**
4 Wrights Mews
12A Park Road, Holbeach,
Spalding, Lincs. PE12 7EE
Tel: 01406 490800
Fax: 01406 425744
E-Mail: gr.merchant@btconnect.com

Project
4 BEDROOM HOUSE & ATTACHED GARAGES,
FENGATE,
MOLTON CHAPEL,
SPALDING, Lincs. PE12 0JR.

WILF HAMMOND HOMES LTD

FLOOR PLANS
PLOT 3.

Job Ref.	Drawings No.
----------	--------------

MARCH 2017, GRN

1/50.1/100

DO NOT SCALE FROM THIS DRAWING

[illegible]