


PROPOSED ELEVATIONS

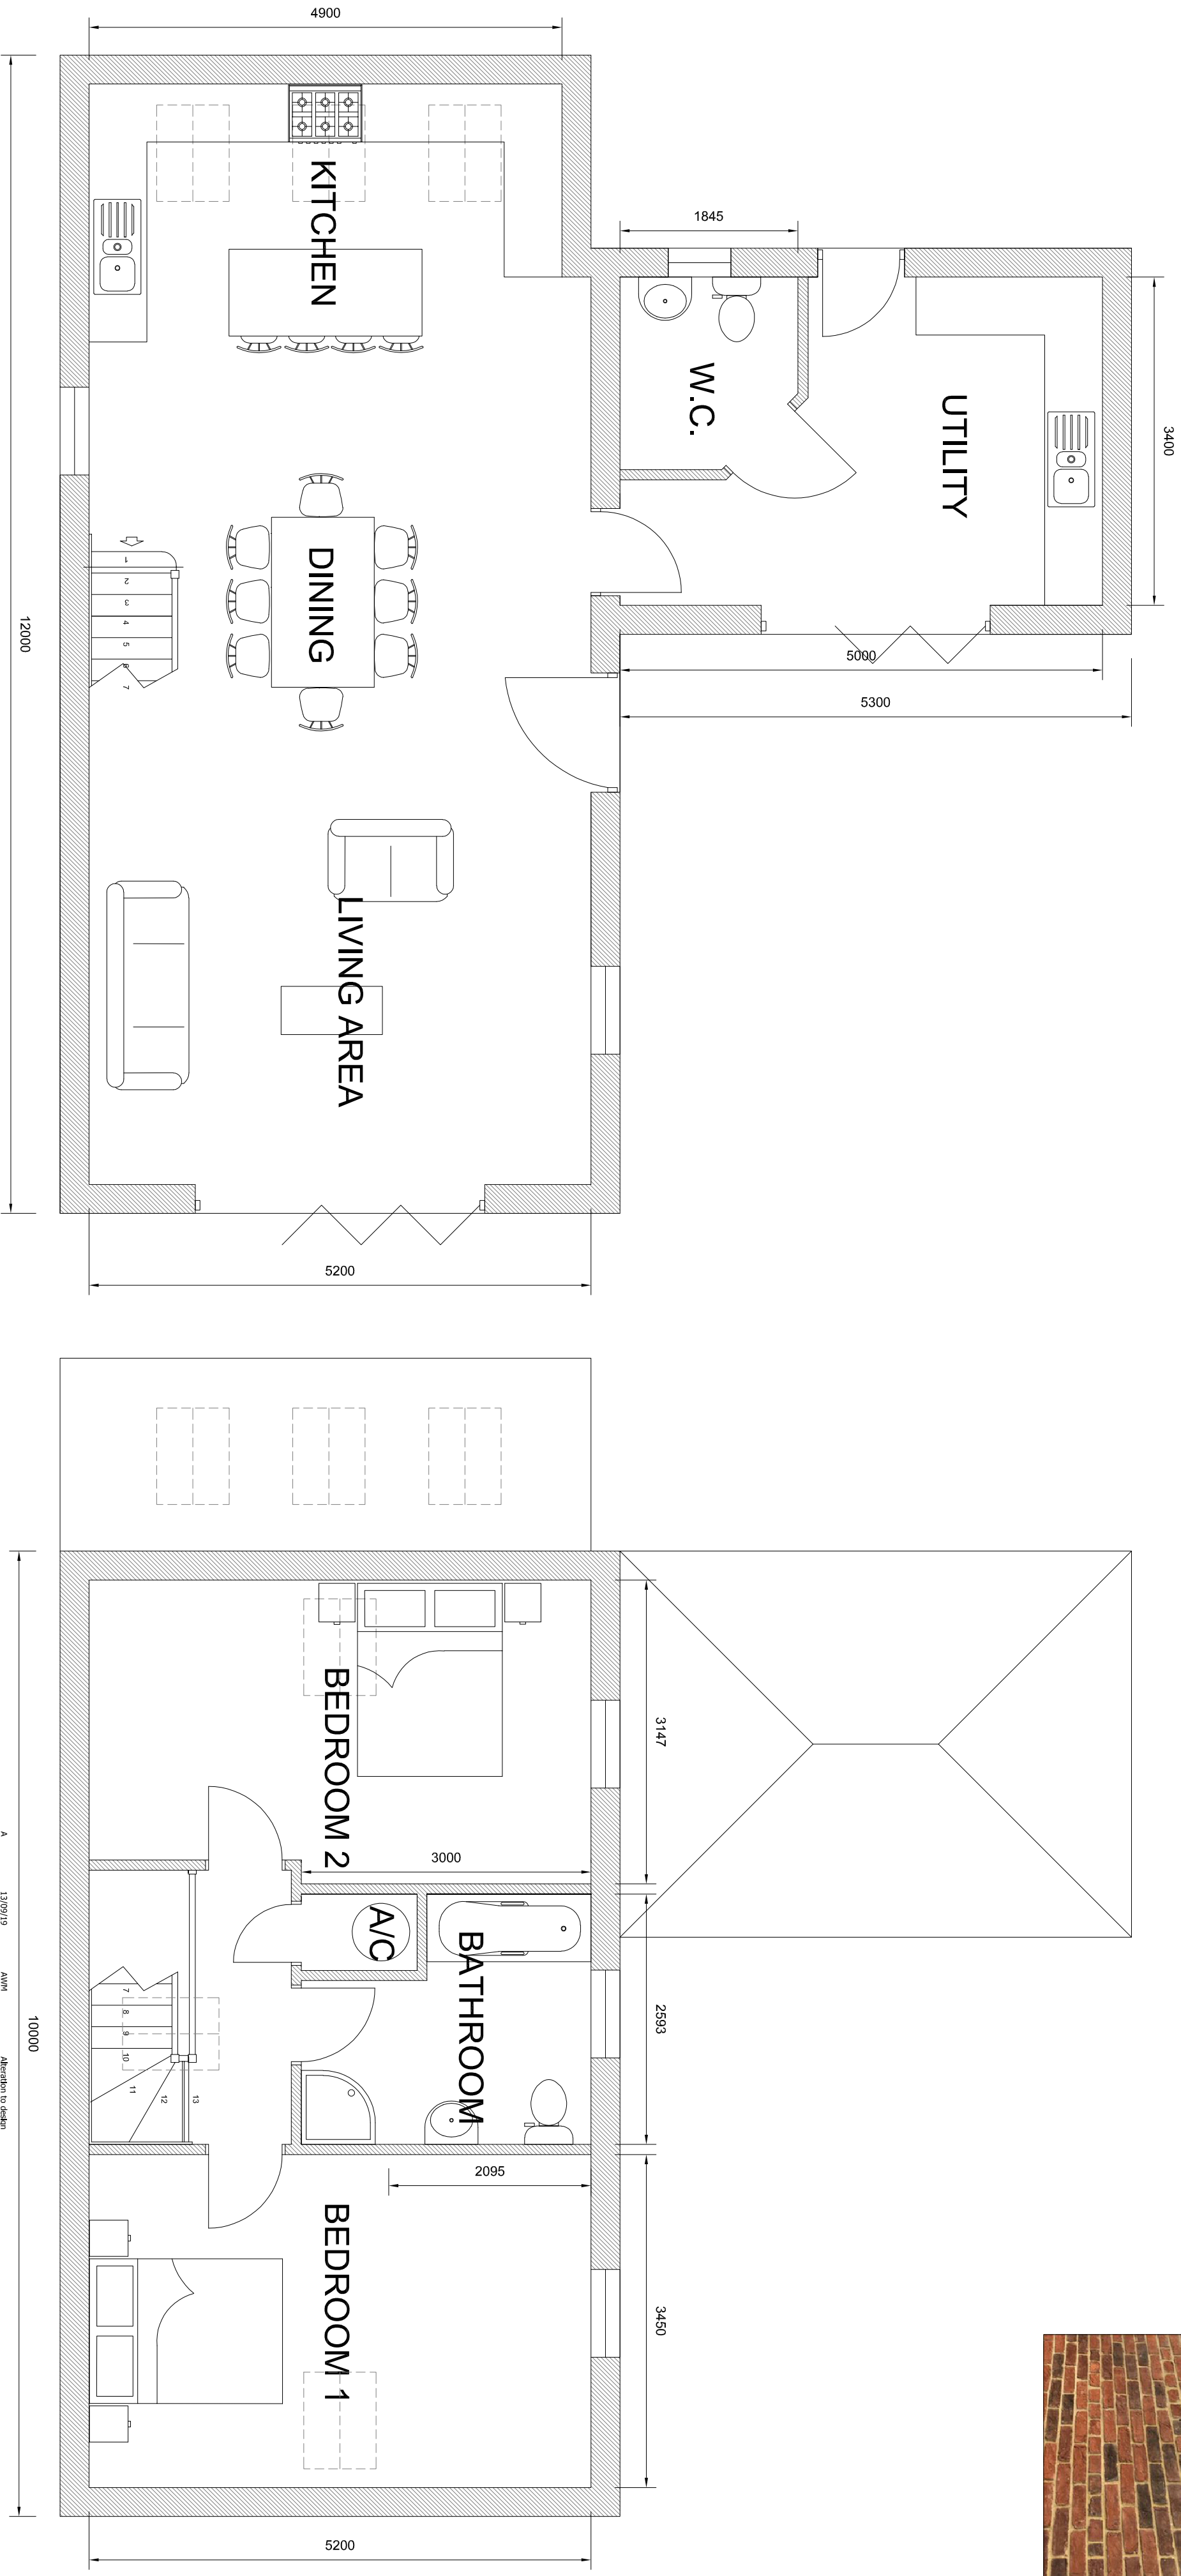

PROPOSED FLOOR PLANS