

ELEVATIONS

Outside View (Scale 1:15)

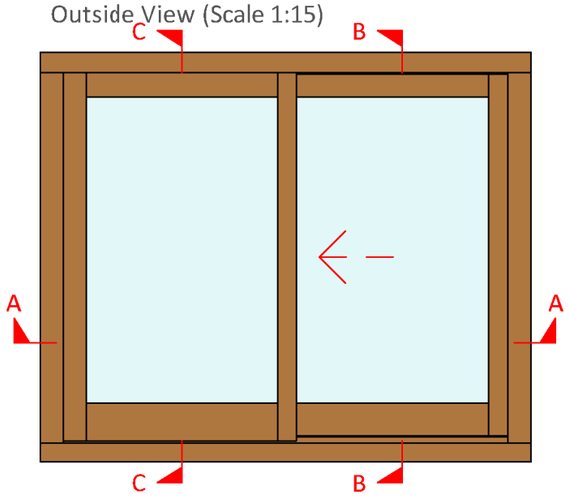


Inside View (Scale 1:15)

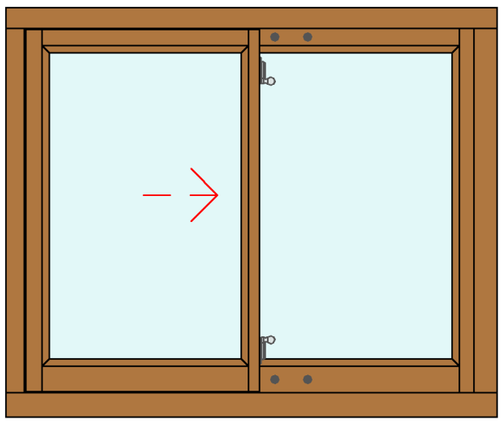


SECTIONS


Section B-B - Cill Detail (Scale 1:2)

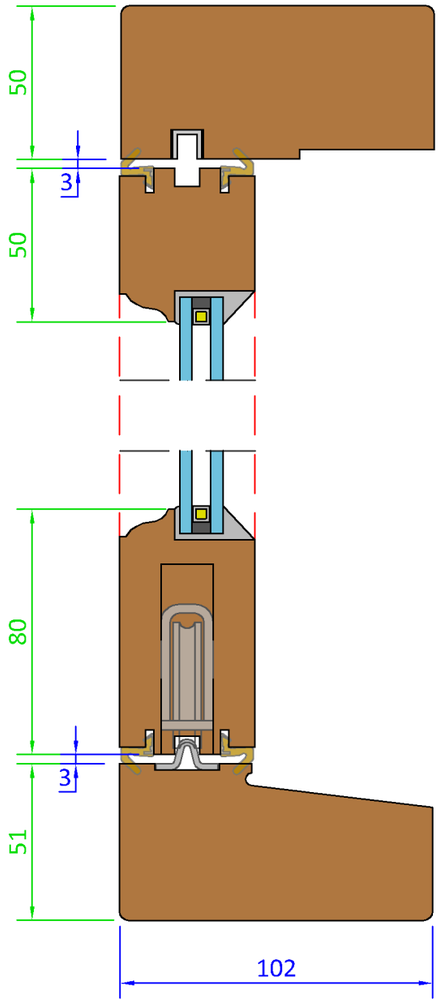

Section C-C - (Scale 1:2)

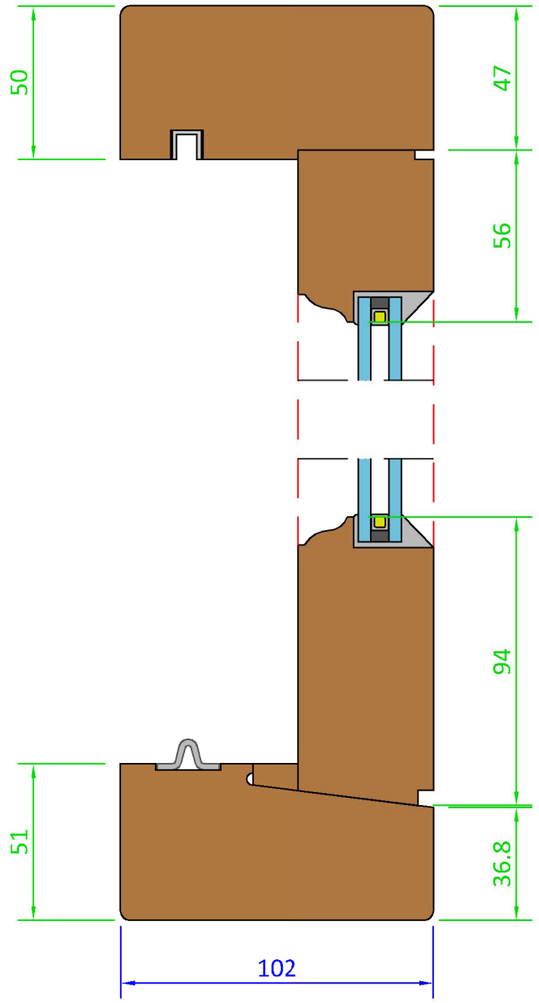

Section A-A - (Scale 1:2)

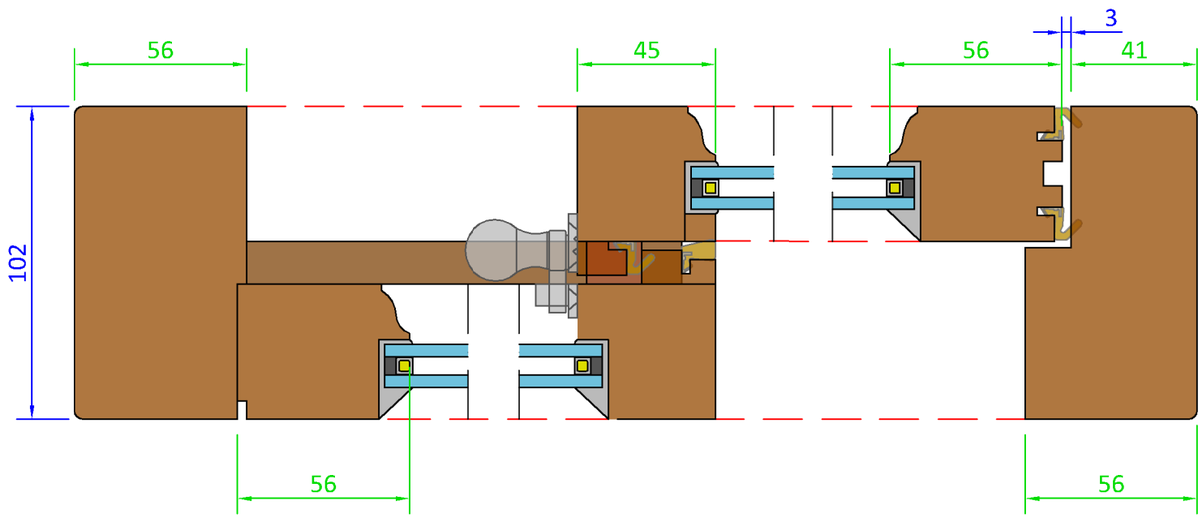

Variable Dimensions
(Dim shown is usually min)

Fixed Dimensions

System: H-H1-102		
Title: Historic - Horizontal Sash Window (44mm)		
Scale: As Shown	Rev No: A	Date: 10-Oct-17
Drawn By: LH	Sheet No: 1	Status: Released


GEORGE BARNSDALE
Est. 1884
High Street, Donington, Spalding, Lincs, PE11 4TA
01775 823000
www.georgebarnsdale.co.uk

lerances: All tolerance are to George Barnsdale Standard Tolerance definitions (see suprting document for more detail) unless stated on the drawing.


© George Barnsdale &Sons Ltd. All rights reserved. No part of this drawing may be reproduced without the permission of George Barnsdale & Son Ltd.

ELEVATIONS

Outside View (Scale 1:15)

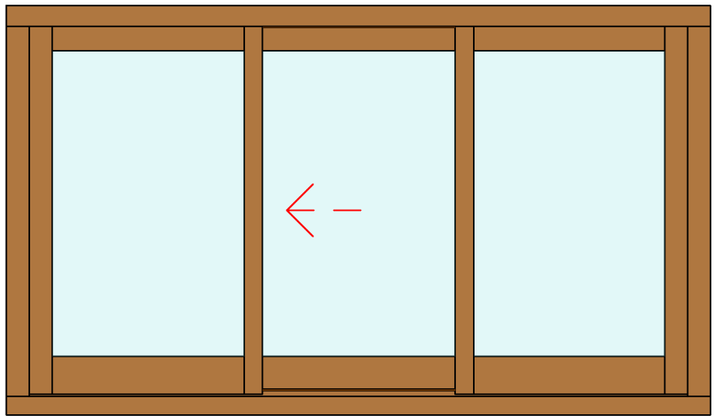


Inside View (Scale 1:15)

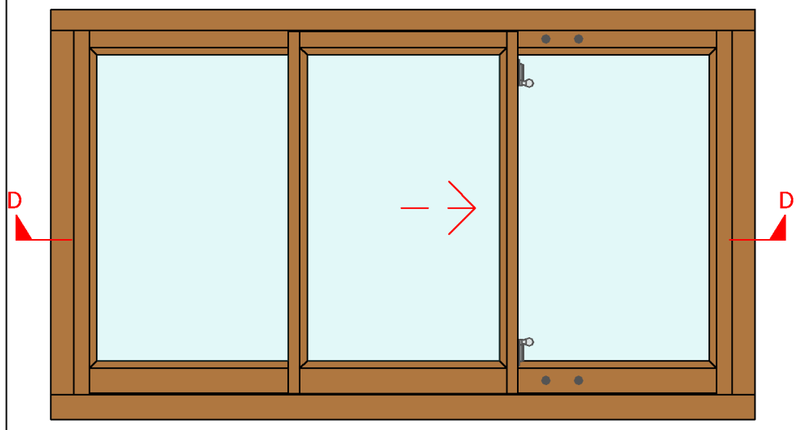


SECTIONS

Section D-D - (Scale 1:2)

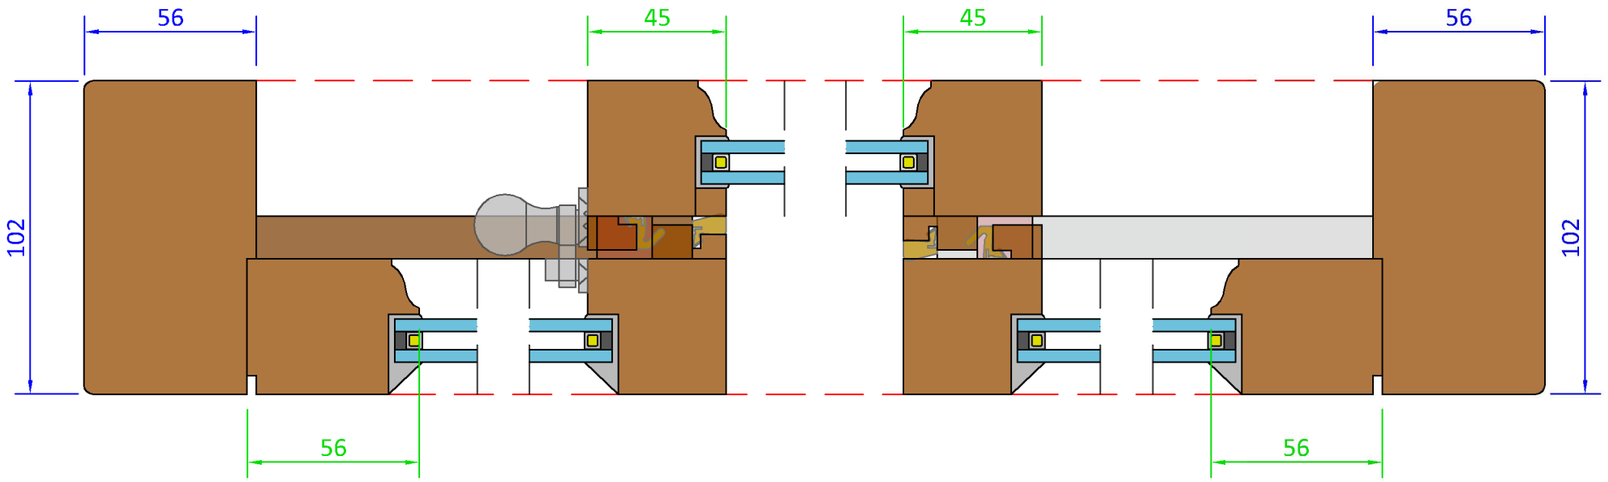


OPTIONS


Cill Extension Option - 30mm - (Scale 1:2)

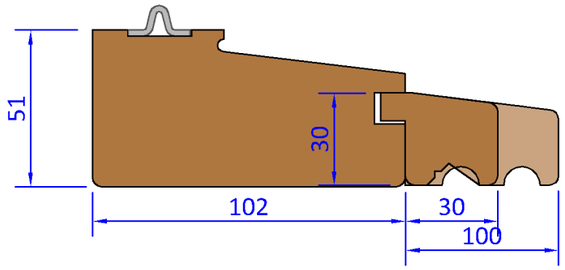

Cill Extension Option - 45mm - (Scale 1:2)

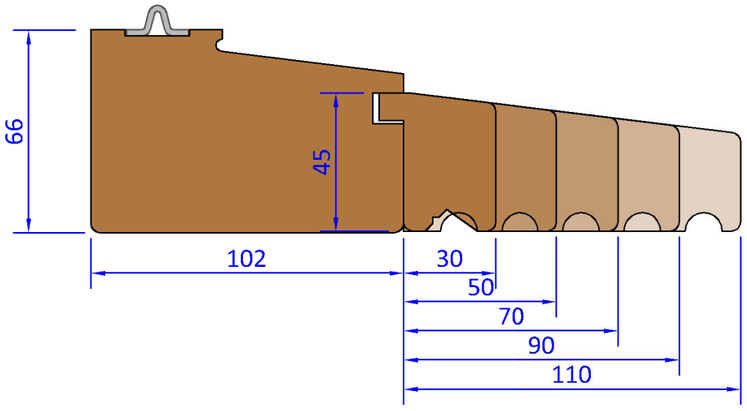

Cill Extension Option - 35mm - (Scale 1:2)

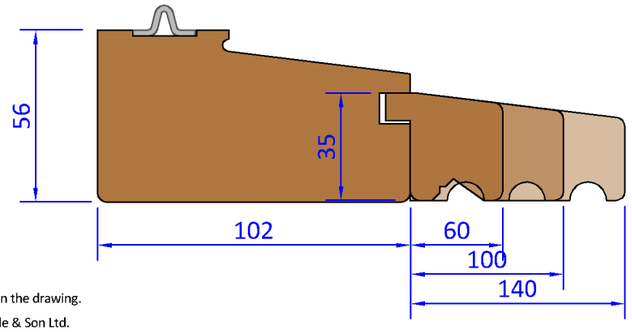

Variable Dimensions
(Dim shown is usually min)

Fixed Dimensions


System: H-H1-102		
Title: Historic - Horizontal Sash Window (44mm)		
Scale: As Shown	Rev No: A	Date: 10-Oct-17
Drawn By: LH	Sheet No: 2	Status: Released

GEORGE BARNSDALE
Est. 1884
High Street, Donington, Spalding, Lincs, PE11 4TA
01775 823000
www.georgebarnsdale.co.uk


lerances: All tolerances are to George Barnsdale Standard Tolerance definitions (see suprting document for more detail) unless stated on the drawing.
© George Barnsdale &Sons Ltd. All rights reserved. No part of this drawing may be reprnced without the permission of George Barnsdale & Son Ltd.

DETAILS

Scheme 'A' Inside View (Scale 1:15)

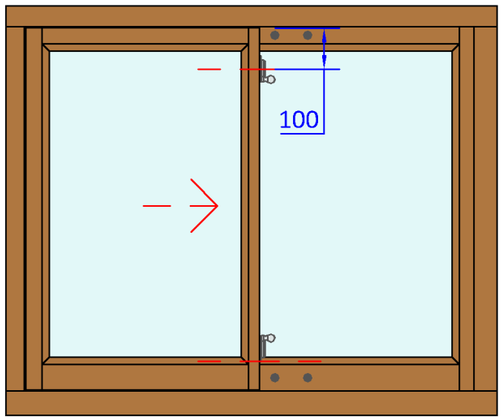


Scheme 'K' Outside View (Scale 1:15)

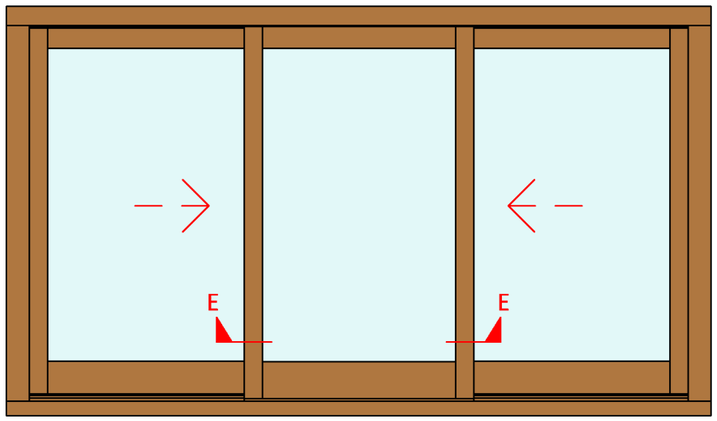


Fastener position as shown unless glazing bar requires alternative position which should then be positioned for best aesthetic by operator.

Sash Stop Option 'A' & 'K' - (Scale 1:5)

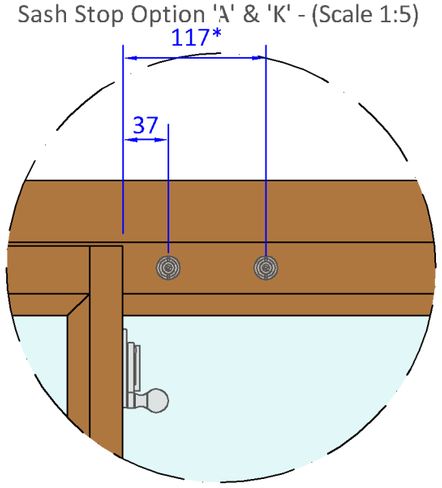


Sash Stop Option 'B' - (Scale 1:5)

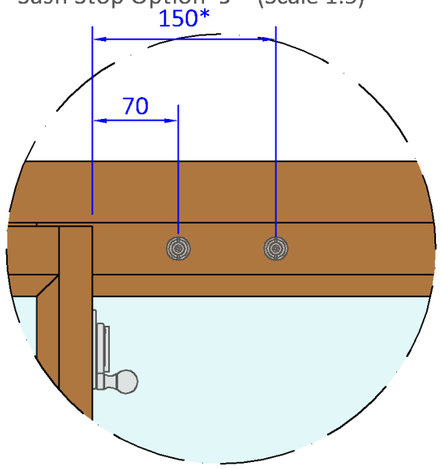


* Dimensions shown provide (100mm and 20mm respectively), ventilation openings at the side of the window

Vent Option - (Scale 1:2)

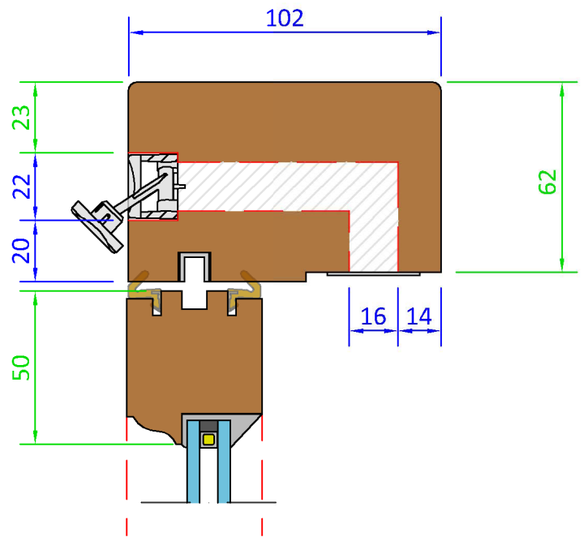

Section E-E - (Scale 1:2)

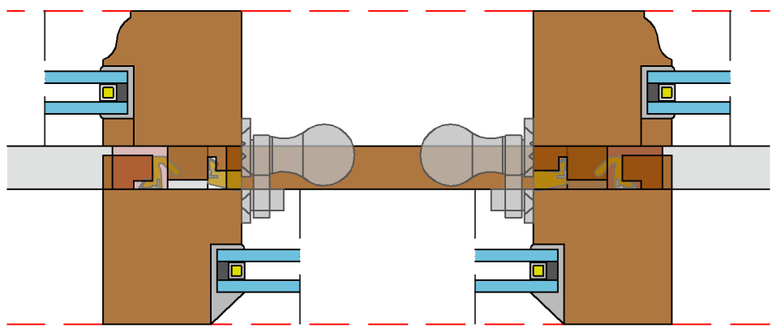

Vent System

Variable Dimensions
(Dim shown is usually min)

Fixed Dimensions

System: H-H1-102		
Title: Historic - Horizontal Sash Window (44mm)		
Scale: As Shown	Rev No: A	Date: 10-Oct-17
Drawn By: LH	Sheet No: 3	Status: Released

GEORGE BARNSDALE
Est. 1884
High Street, Donington, Spalding, Lincs, PE11 4TA
01775 823000
www.georgebarnsdale.co.uk

lerances: All tolerances are to George Barnsdale Standard Tolerance definitions (see suprting document for more detail) unless stated on the drawing.
© George Barnsdale &Sons Ltd. All rights reserved. No part of this drawing may be reproduced without the permission of George Barnsdale & Son Ltd.