

ELEVATIONS

Outside View (Scale 1:20)

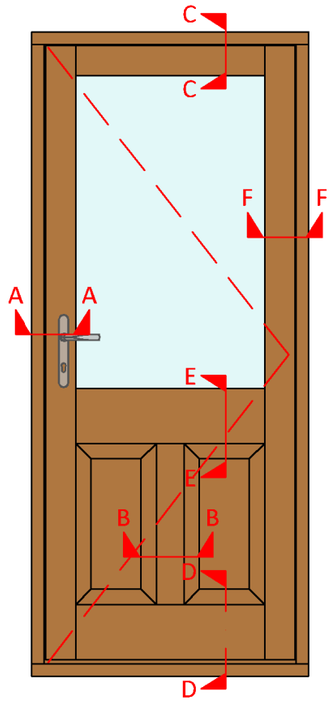


Inside View (Scale 1:20)

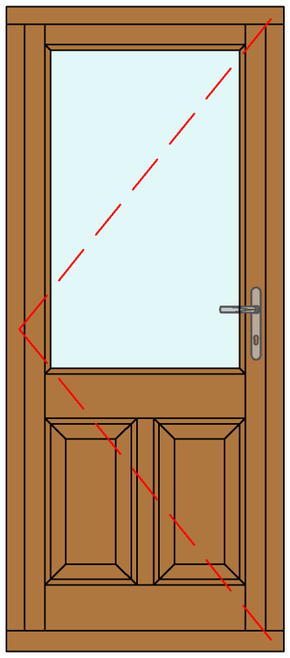


SECTIONS


Section A-A - Jambs (Scale 1:2)

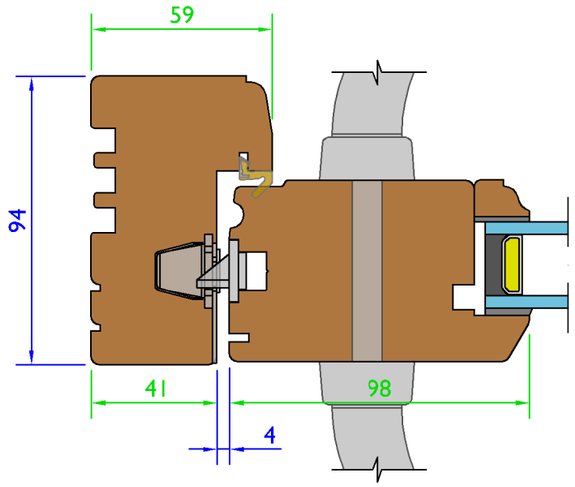


Section B-B - Vertical Rail (Scale 1:2)

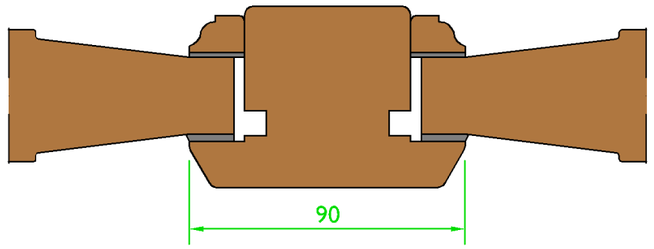


Section C-C - Head Detail (Scale 1:2)

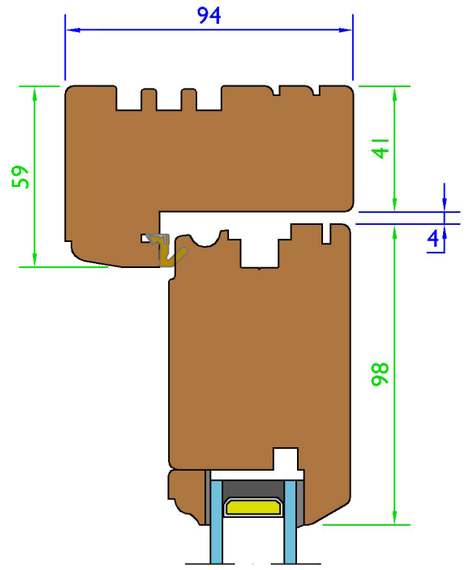


Section D-D - Cill Detail (Scale 1:2)

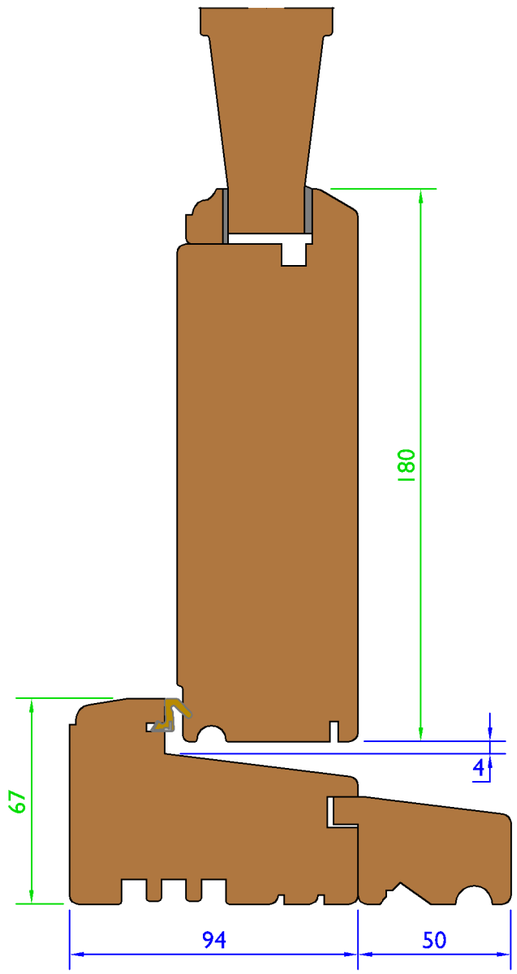

Section E-E -Mid Rail Detail (Scale 1:2)

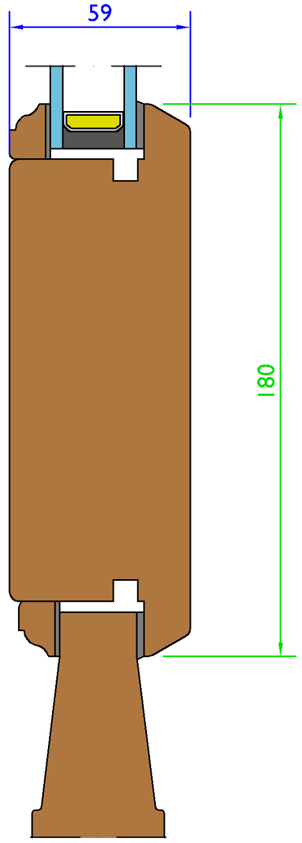

Section F-F Hinge Detail (Scale 1:2)

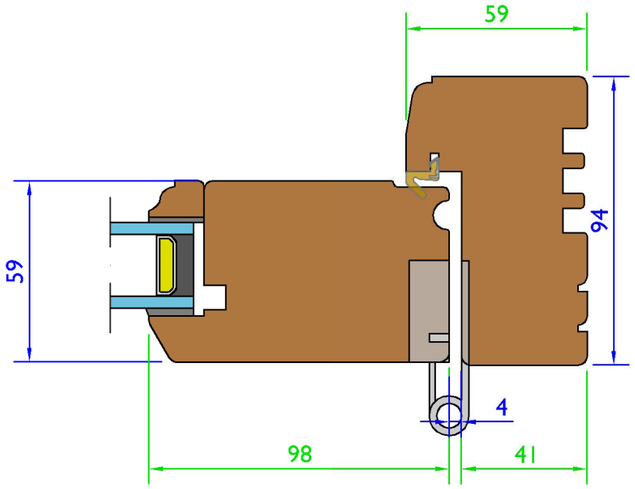

Variable Dimensions
(Dim shown is usually min)

Fixed Dimensions

System: T-DS5-94-59		
Title: Traditional - Out Open Doorset (59mm)		
Scale: As Shown	Rev No: A	Date: 12-Mar-18
Drawn By: LH	Sheet No: 1	Status: Released


GEORGE BARNSDALE
Est. 1884
High Street, Donington, Spalding, Lincs. PE11 4TA
01775 823000
www.georgebarnsdale.co.uk

Tolerances: All tolerances are to George Barnsdale Standard Tolerance definitions (see supporting document for more detail) unless stated on the drawing.

© George Barnsdale & Sons Ltd. All rights reserved. No part of this drawing may be reproduced without the permission of George Barnsdale & Son Ltd.


ELEVATIONS

Type L204 - Outside View
(Scale 1:40)

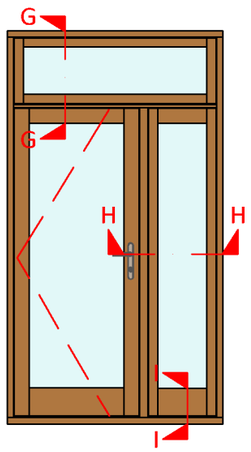


SECTIONS


Fanlight Section G-G - (Scale 1:2)

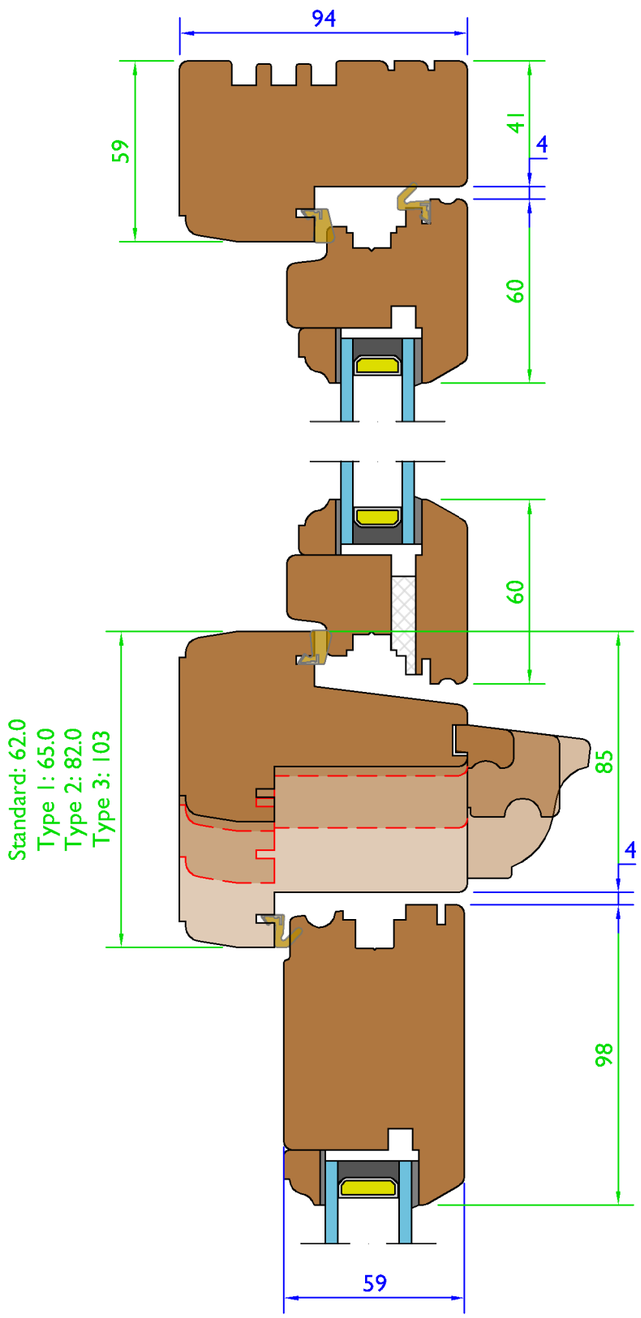

Section H-H - (Scale 1:2)

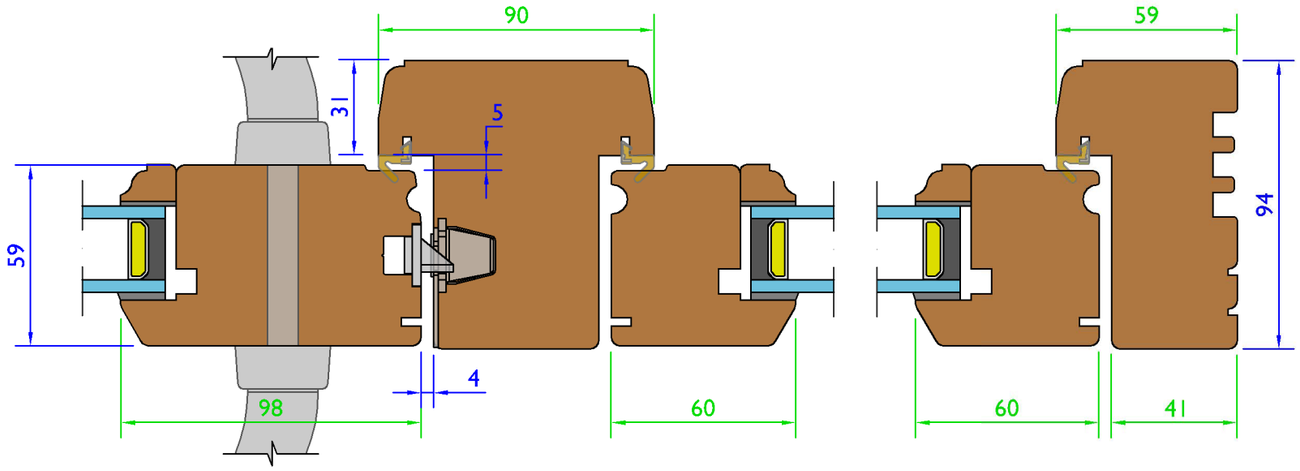

Section I-I - (Scale 1:2)

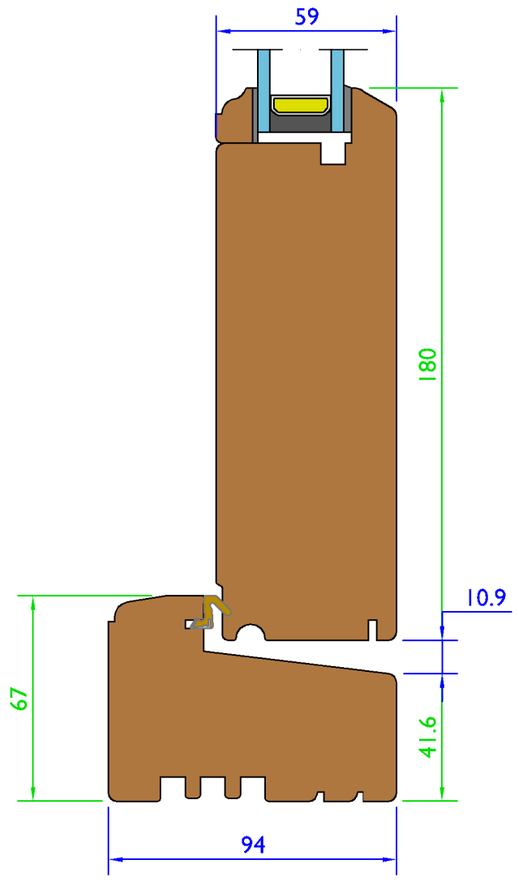

Variable Dimensions
(Dim shown is usually min)

Fixed Dimensions

System: T-DS5-94-59		
Title: Traditional - Out Open Doorset (59mm)		
Scale: As Shown	Rev No: A	Date: 12-Mar-18
Drawn By: LH	Sheet No: 2	Status: Released

GEORGE BARNSDALE
Est. 1884
High Street, Donington, Spalding, Lincs. PE11 4TA
01775 823000
www.georgebarnsdale.co.uk


Tolerances: All tolerances are to George Barnsdale Standard Tolerance definitions (see supporting document for more detail) unless stated on the drawing.

© George Barnsdale & Sons Ltd. All rights reserved. No part of this drawing may be reproduced without the permission of George Barnsdale & Son Ltd.


FRAME OPTIONS

Frame and Sash Options - (Scale 1:2)


94mm Frame - Standard Profile

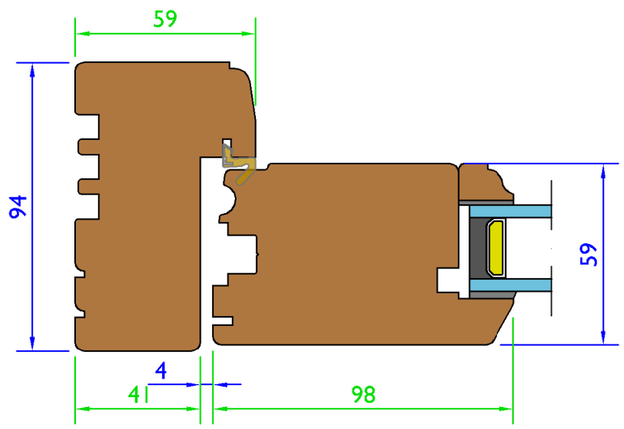

94mm Frame - Pencil Round Profile

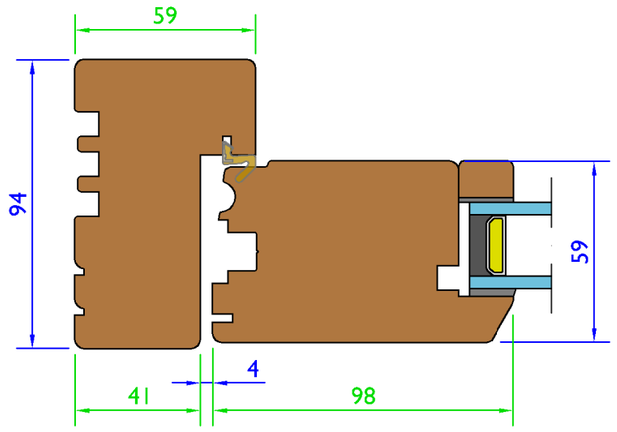


94mm Frame - Ovolo Profile

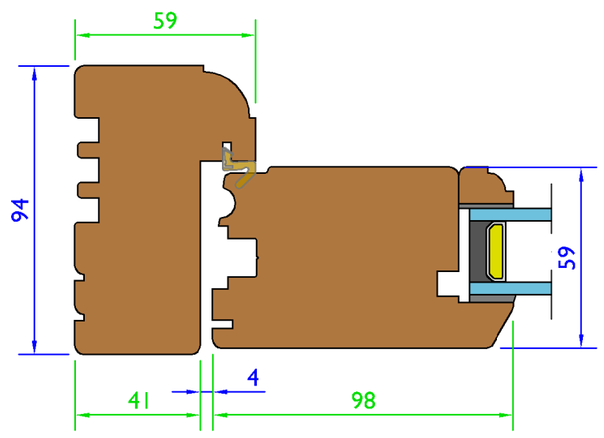


Cill Extension Options - (Scale 1:2)


Cill Extension For 35 mm Extension

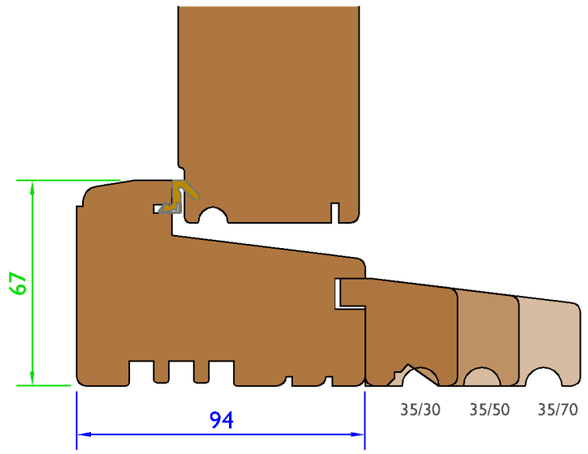


Cill Extension For 45 mm Extension

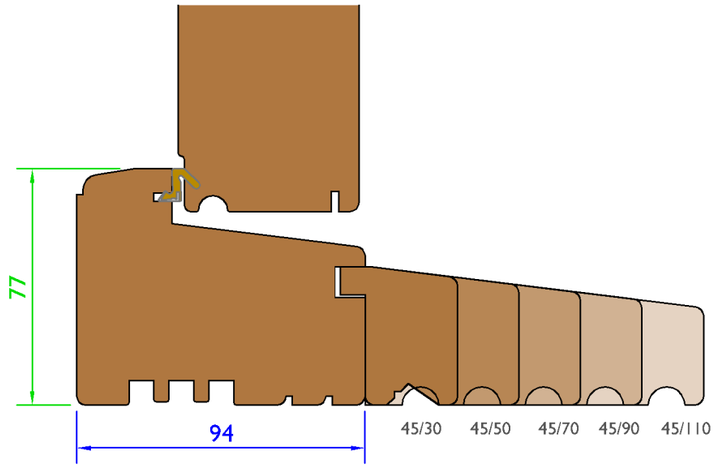

Low Threshold Option - (Scale 1:2)

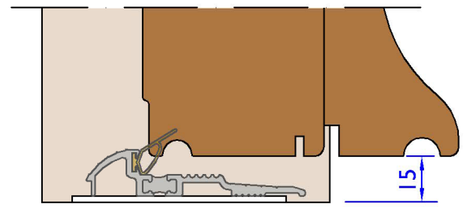


Water Bar Option - (Scale 1:2)

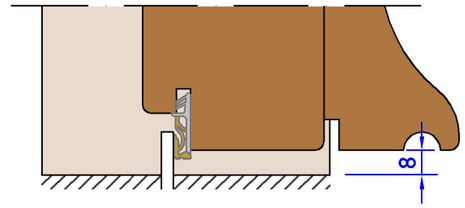

Drop-down Seal Option - (Scale 1:2)

Single Doors Only

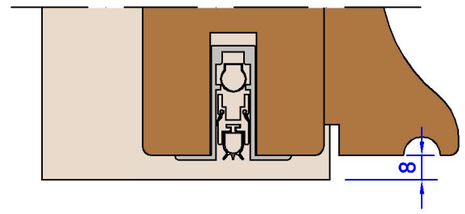

Variable Dimensions
(Dim shown is usually min)

Fixed Dimensions


System: T-DS5-94-59		
Title: Traditional - Out Open Doorset (59mm)		
Scale: As Shown	Rev No: A	Date: 12-Mar-18
Drawn By: LH	Sheet No: 3	Status: Released

GEORGE BARNSDALE
Est. 1884
High Street, Donington, Spalding, Lincs, PE11 4TA
01775 823000
www.georgebarnsdale.co.uk


Tolerances: All tolerances are to George Barnsdale Standard Tolerance definitions (see supporting document for more detail) unless stated on the drawing.

© George Barnsdale & Sons Ltd. All rights reserved. No part of this drawing may be reproduced without the permission of George Barnsdale & Son Ltd.


French Doors - Outside View - (Scale 1:20)

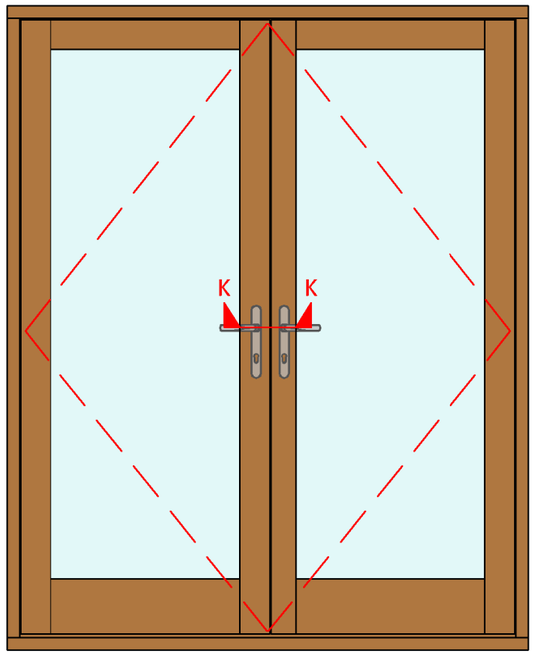


Stable Door - Outside View - (Scale1:20)

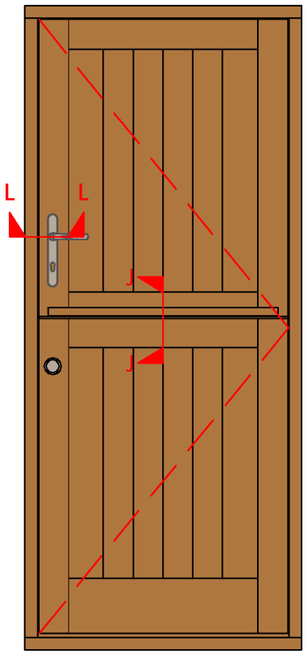

Stable Door Meeting J-J - (Scale 1:2)

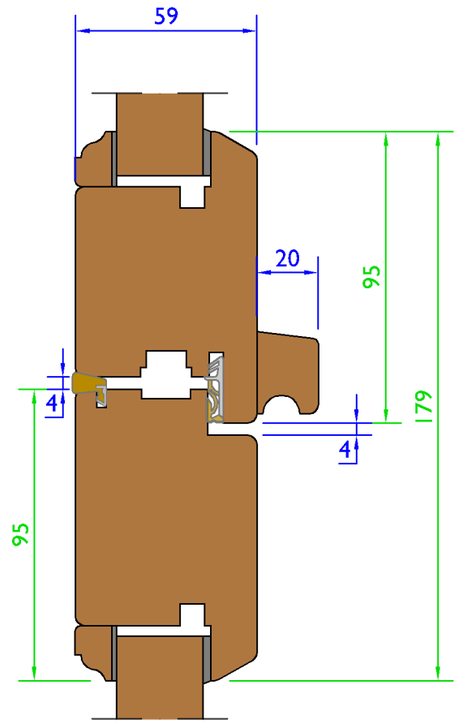


Stable Door Handle L-L - (Scale 1:2)

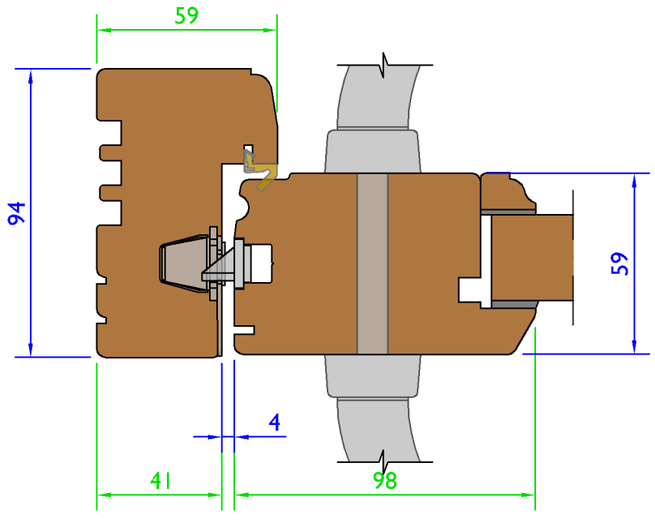


SECTION K-K - MEETING RAIL OPTIONS


French Door Meeting Concealed Lock Option - (Scale 1:2)

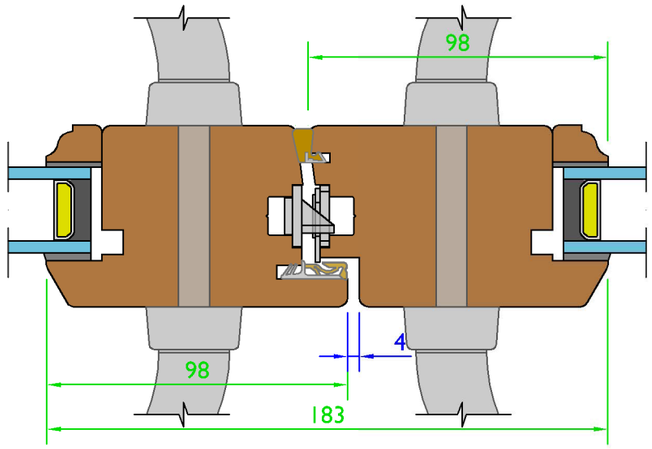

French Door Meeting Thumb Bolt Option - (Scale 1:2)

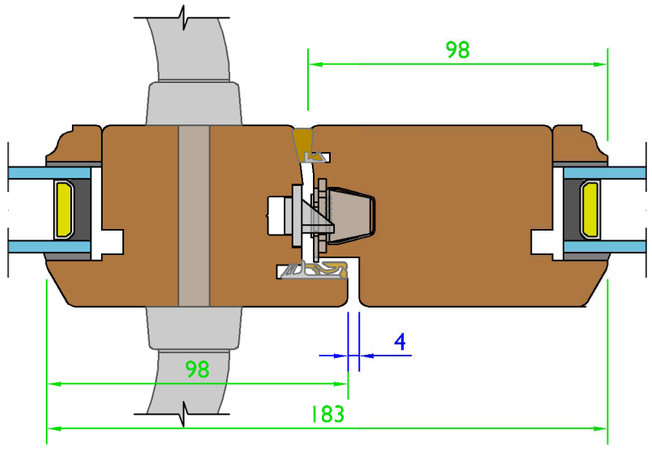

French Door Meeting - (Scale 1:2)

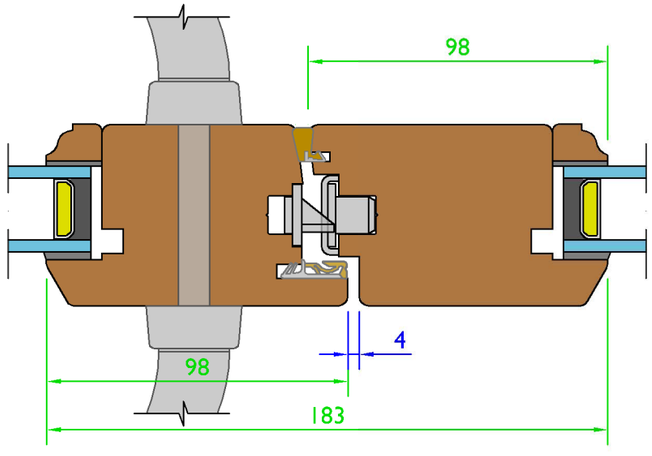

Variable Dimensions
(Dim shown is usually min)

Fixed Dimensions

System: T-DS5-94-59		
Title: Traditional - Out Open Doorset (59mm)		
Scale: As Shown	Rev No: A	Date: 12-Mar-18
Drawn By: LH	Sheet No: 4	Status: Released


GEORGE BARNSDALE
Est. 1884
High Street, Donington, Spalding, Lincs, PE11 4TA
01775 823000
www.georgebarnsdale.co.uk

Tolerances: All tolerances are to George Barnsdale Standard Tolerance definitions (see supporting document for more detail) unless stated on the drawing.


© George Barnsdale & Sons Ltd. All rights reserved. No part of this drawing may be reproduced without the permission of George Barnsdale & Son Ltd.

VENTILATION OPTION DETAILS


Head Drip Option - (Scale 1:2)

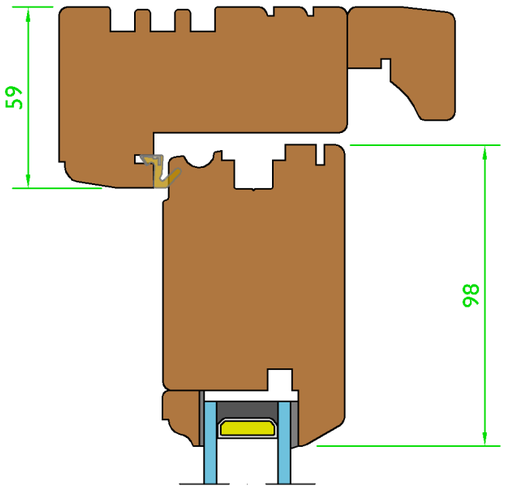


Frame Vent V1 (Slide In/Grille Out) - (Scale 1:2)

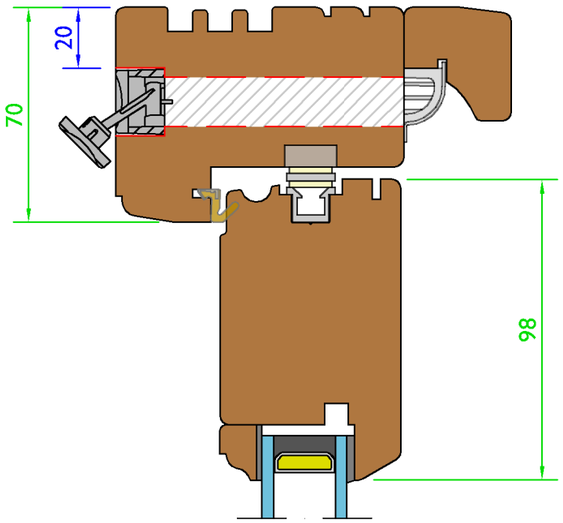


Frame Vent V2 (Slide In/Canopy Out) - (Scale 1:2)

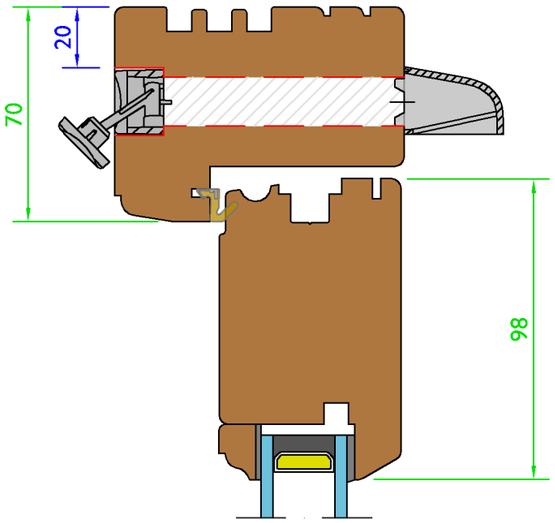

Concealed Closer - (Scale 1:2)

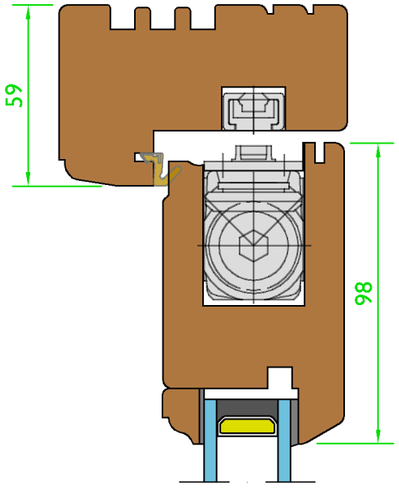

Sash Vent Type 1 (Slide In/Canopy Out) - (Scale 1:2)

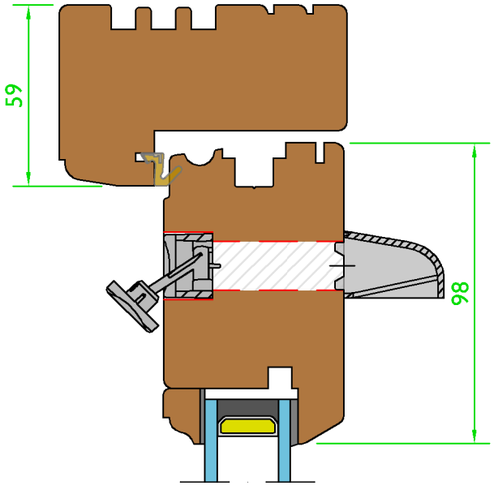

Vent System

Variable Dimensions
(Dim shown is usually min)

Fixed Dimensions

System: T-DS5-94-59		
Title: Traditional - Out Open Doorset (59mm)		
Scale: As Shown	Rev No: A	Date: 12-Mar-18
Drawn By: LH	Sheet No: 5	Status: Released


GEORGE BARNSDALE
Est. 1884
High Street, Donington, Spalding, Lincs. PE11 4TA
01775 823000
www.georgebarnsdale.co.uk

Tolerances: All tolerances are to George Barnsdale Standard Tolerance definitions (see supporting document for more detail) unless stated on the drawing.


© George Barnsdale & Sons Ltd. All rights reserved. No part of this drawing may be reprodiced without the permission of George Barnsdale & Son Ltd.

BAY CONNECTION DETAILS - (Scale 1:2)


90° Corner Post

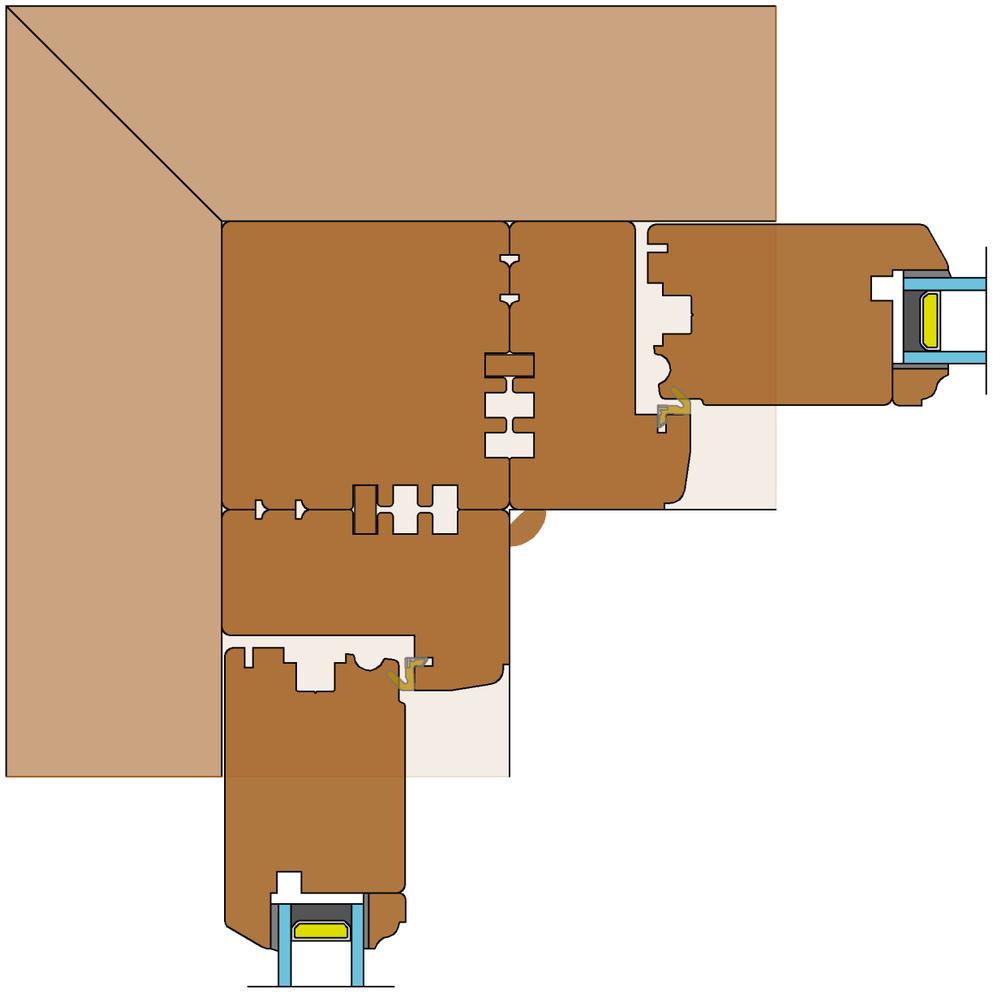

91-155° Angled Corner Post

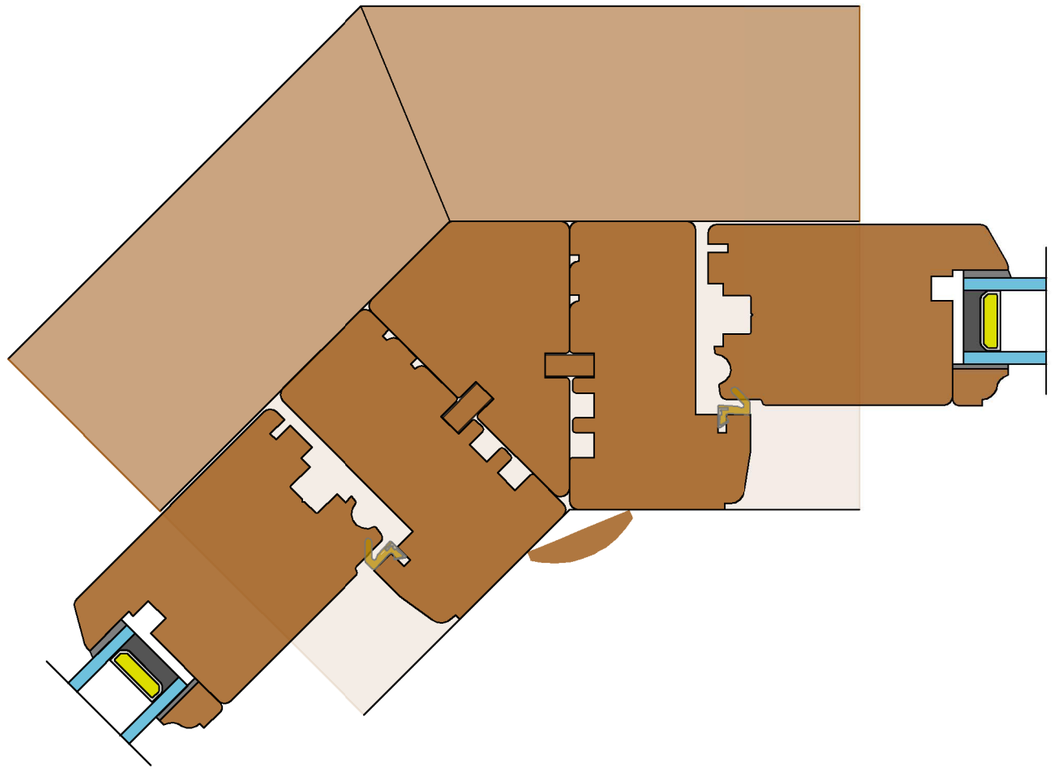

156-179° Segmented Bay

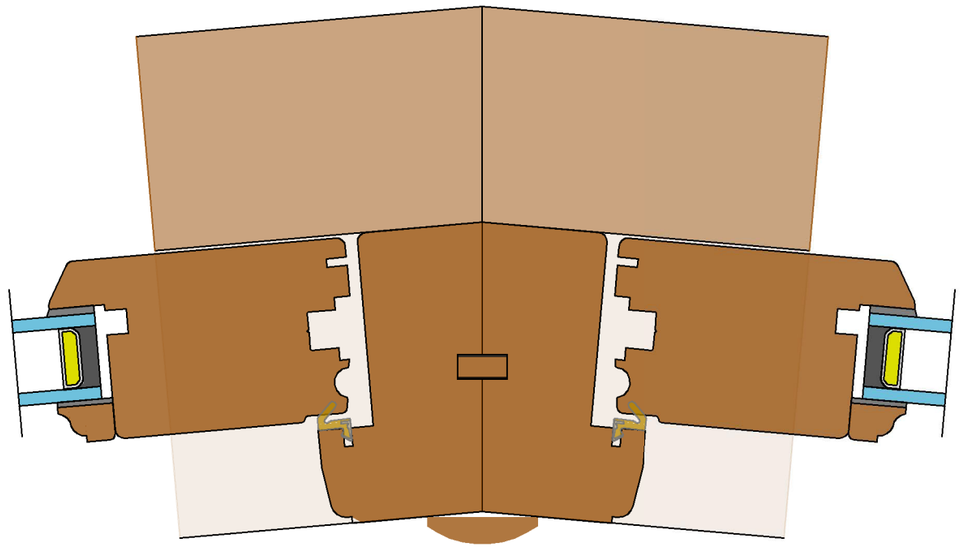

Vent System

Variable Dimensions
(Dim shown is usually min)

Fixed Dimensions


System: T-DS5-94-59		
Title: Traditional - Out Open Doorset (59mm)		
Scale: As Shown	Rev No: A	Date: 12-Mar-18
Drawn By: LH	Sheet No: 6	Status: Released

GEORGE BARNSDALE
Est. 1884
High Street, Donington, Spalding, Lincs, PE11 4TA
01775 823000
www.georgebarnsdale.co.uk


Tolerances: All tolerances are to George Barnsdale Standard Tolerance definitions (see supporting document for more detail) unless stated on the drawing.

© George Barnsdale & Sons Ltd. All rights reserved. No part of this drawing may be reproduced without the permission of George Barnsdale & Son Ltd.


STANDARD DOOR TYPE (Scale 1:30)

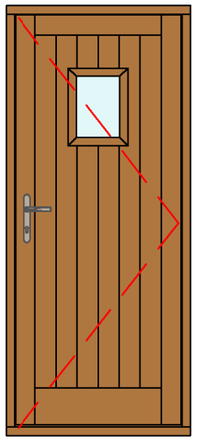


Type 101
(With Vision Panel)

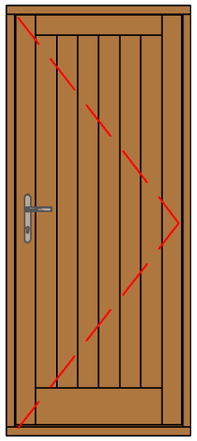


Type 101

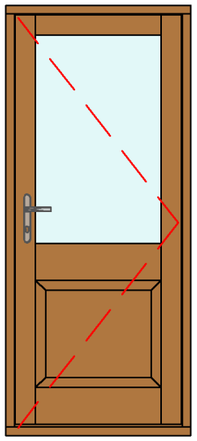


Type 102

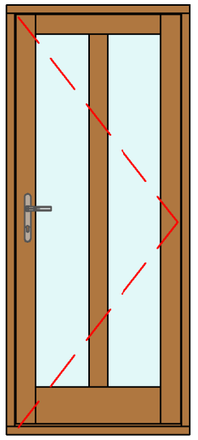


Type 103

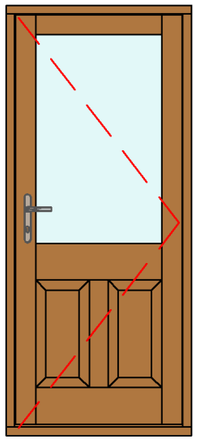


Type 104

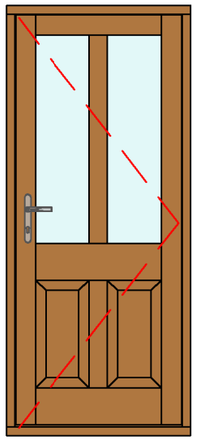


Type 105

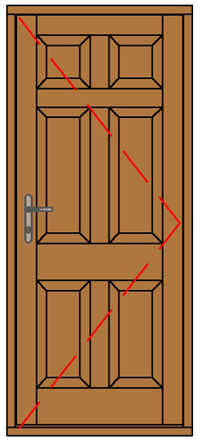


Type 106

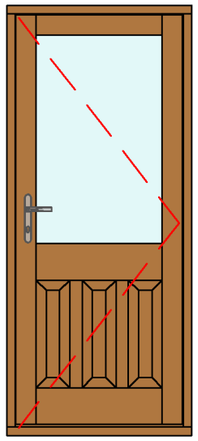


Type 107

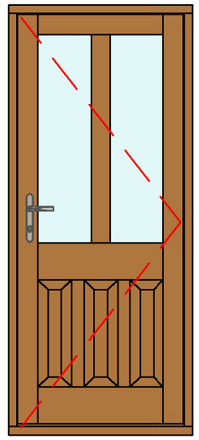


Type 108

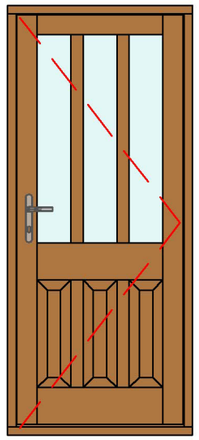


Type 109

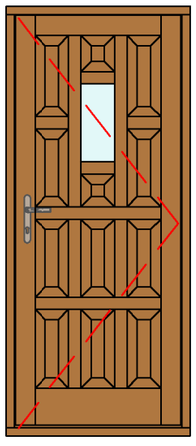


Type 157

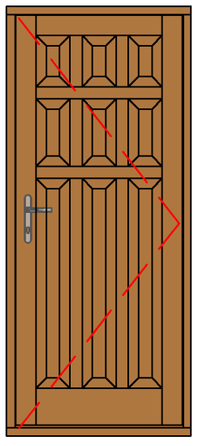


Type 110

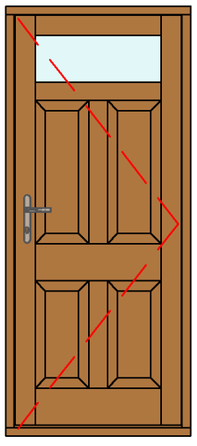


Type 111

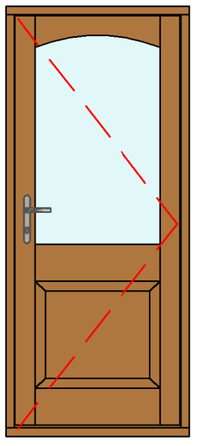


Type 120

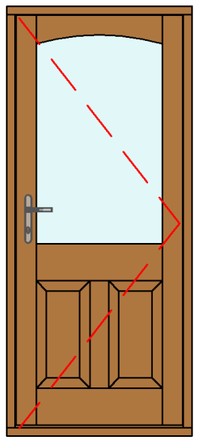


Type 121

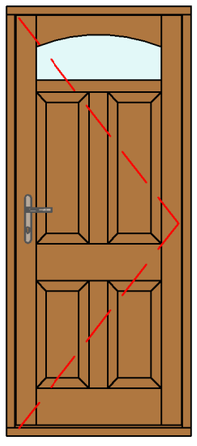


Type 122

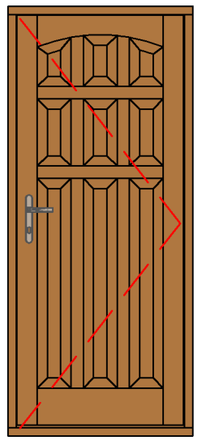


Type 123

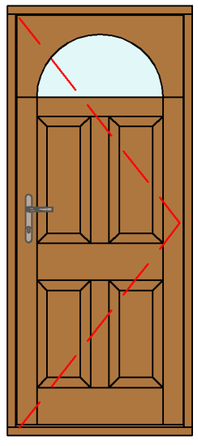

Type 140

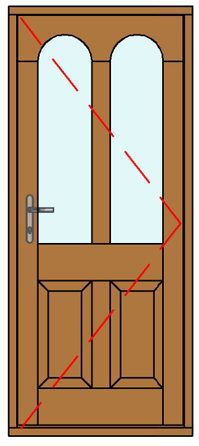

Type 141

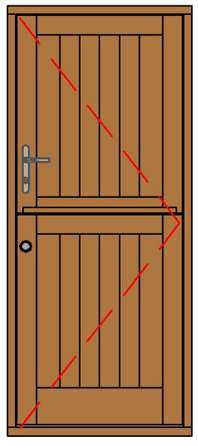

Type Stable


System: T-DS5-94-59		
Title: Traditional - Out Open Doorset (59mm)		
Scale: As Shown	Rev No: A	Date: 12-Mar-18
Drawn By: LH	Sheet No: 7	Status: Released

GEORGE BARNSDALE
Est. 1884
High Street, Donington, Spalding, Lincs. PE11 4TA
01775 823000
www.georgebarnsdale.co.uk


Tolerances: All tolerances are to George Barnsdale Standard Tolerance definitions (see supporting document for more detail) unless stated on the drawing.

© George Barnsdale & Sons Ltd. All rights reserved. No part of this drawing may be reprodiced without the permission of George Barnsdale & Son Ltd.


STANDARD DOOR TYPE (Scale 1:40)

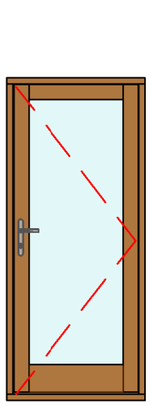


Type L101

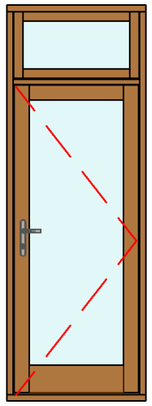


Type L102

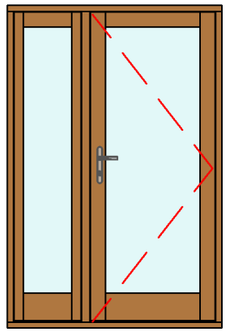


Type L201

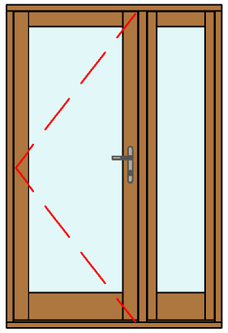


Type L202

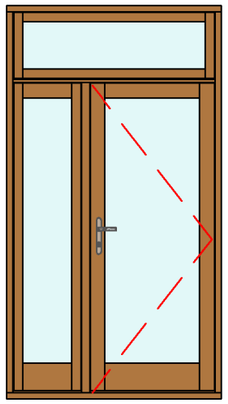


Type L203

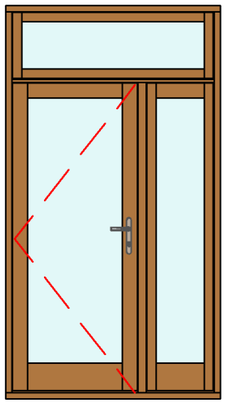


Type L204

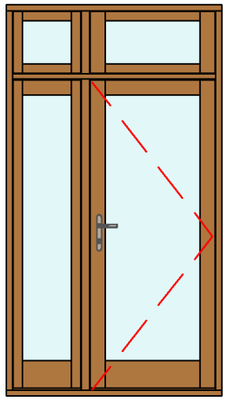


Type L205

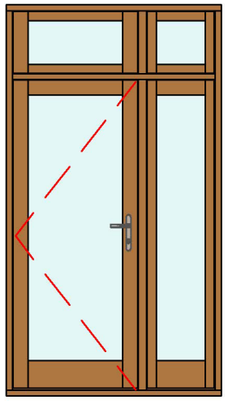


Type L206

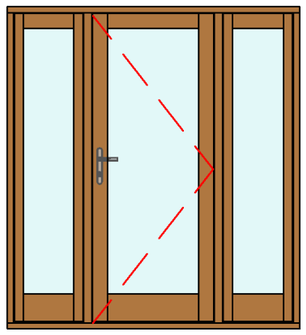


Type L301

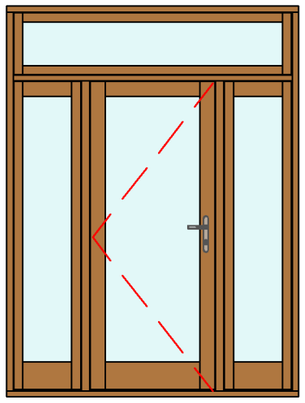


Type L302

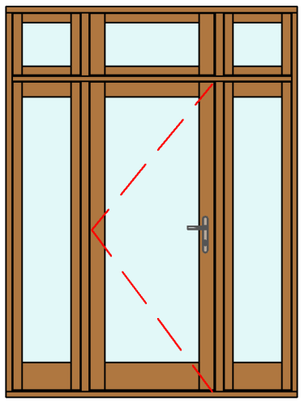


Type L303

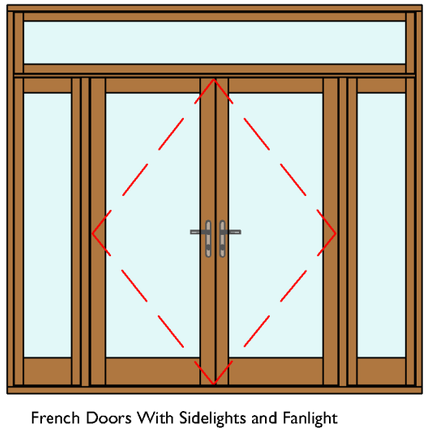

French Doors With Sidelights and Fanlight

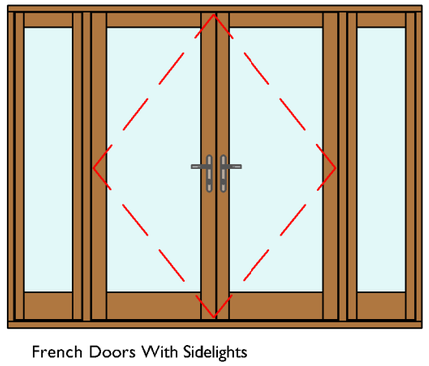

French Doors With Sidelights

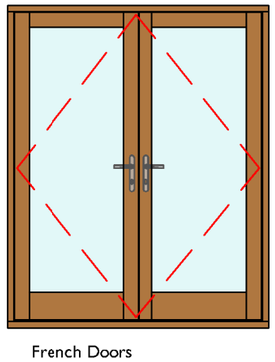

French Doors

System: T-DS5-94-59		
Title: Traditional - Out Open Doorset (59mm)		
Scale: As Shown	Rev No: A	Date: 12-Mar-18
Drawn By: LH	Sheet No: 8	Status: Released

GEORGE BARNSDALE
Est. 1884
High Street, Donington, Spalding, Lincs, PE11 4TA
01775 823000
www.georgebarnsdale.co.uk

Tolerances: All tolerances are to George Barnsdale Standard Tolerance definitions (see supporting document for more detail) unless stated on the drawing.

© George Barnsdale & Sons Ltd. All rights reserved. No part of this drawing may be reproduced without the permission of George Barnsdale & Son Ltd.