



Contractor to check all Dimensions on site prior to ordering materials / commencing work.Do Not Scale from this Drawing - If in doubt then please ask

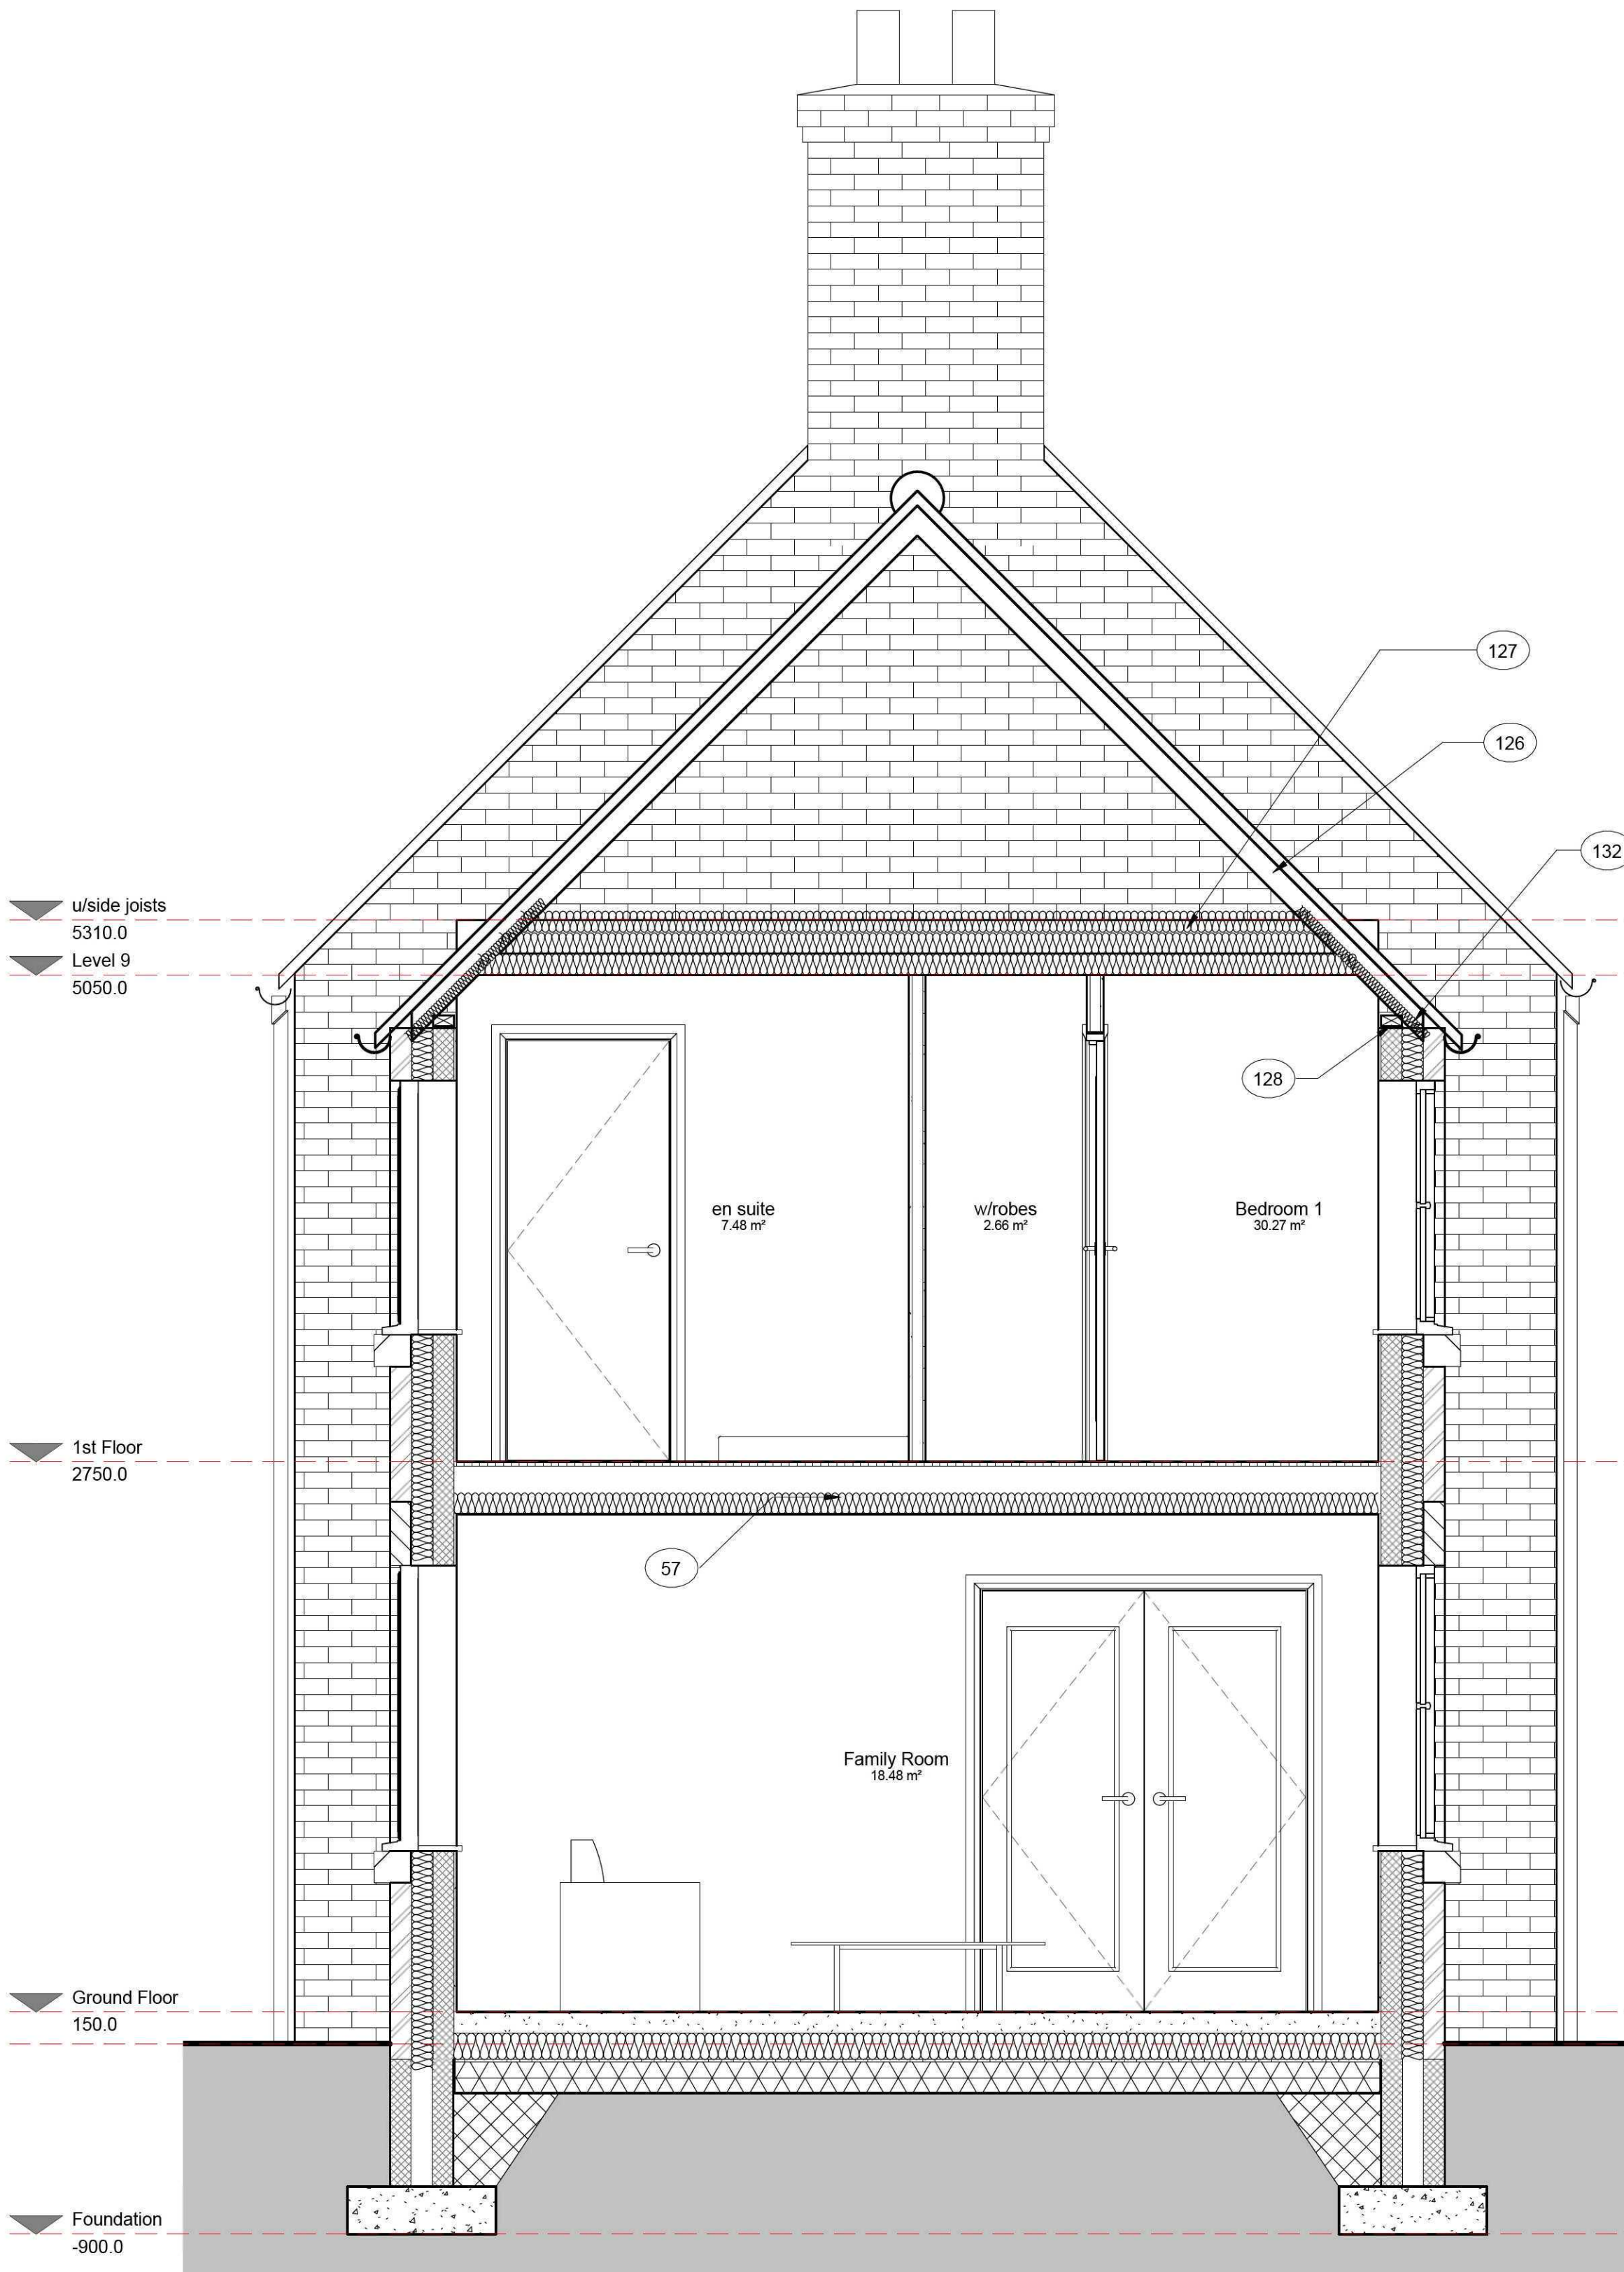

1 Section thro' Family Room
1 : 25

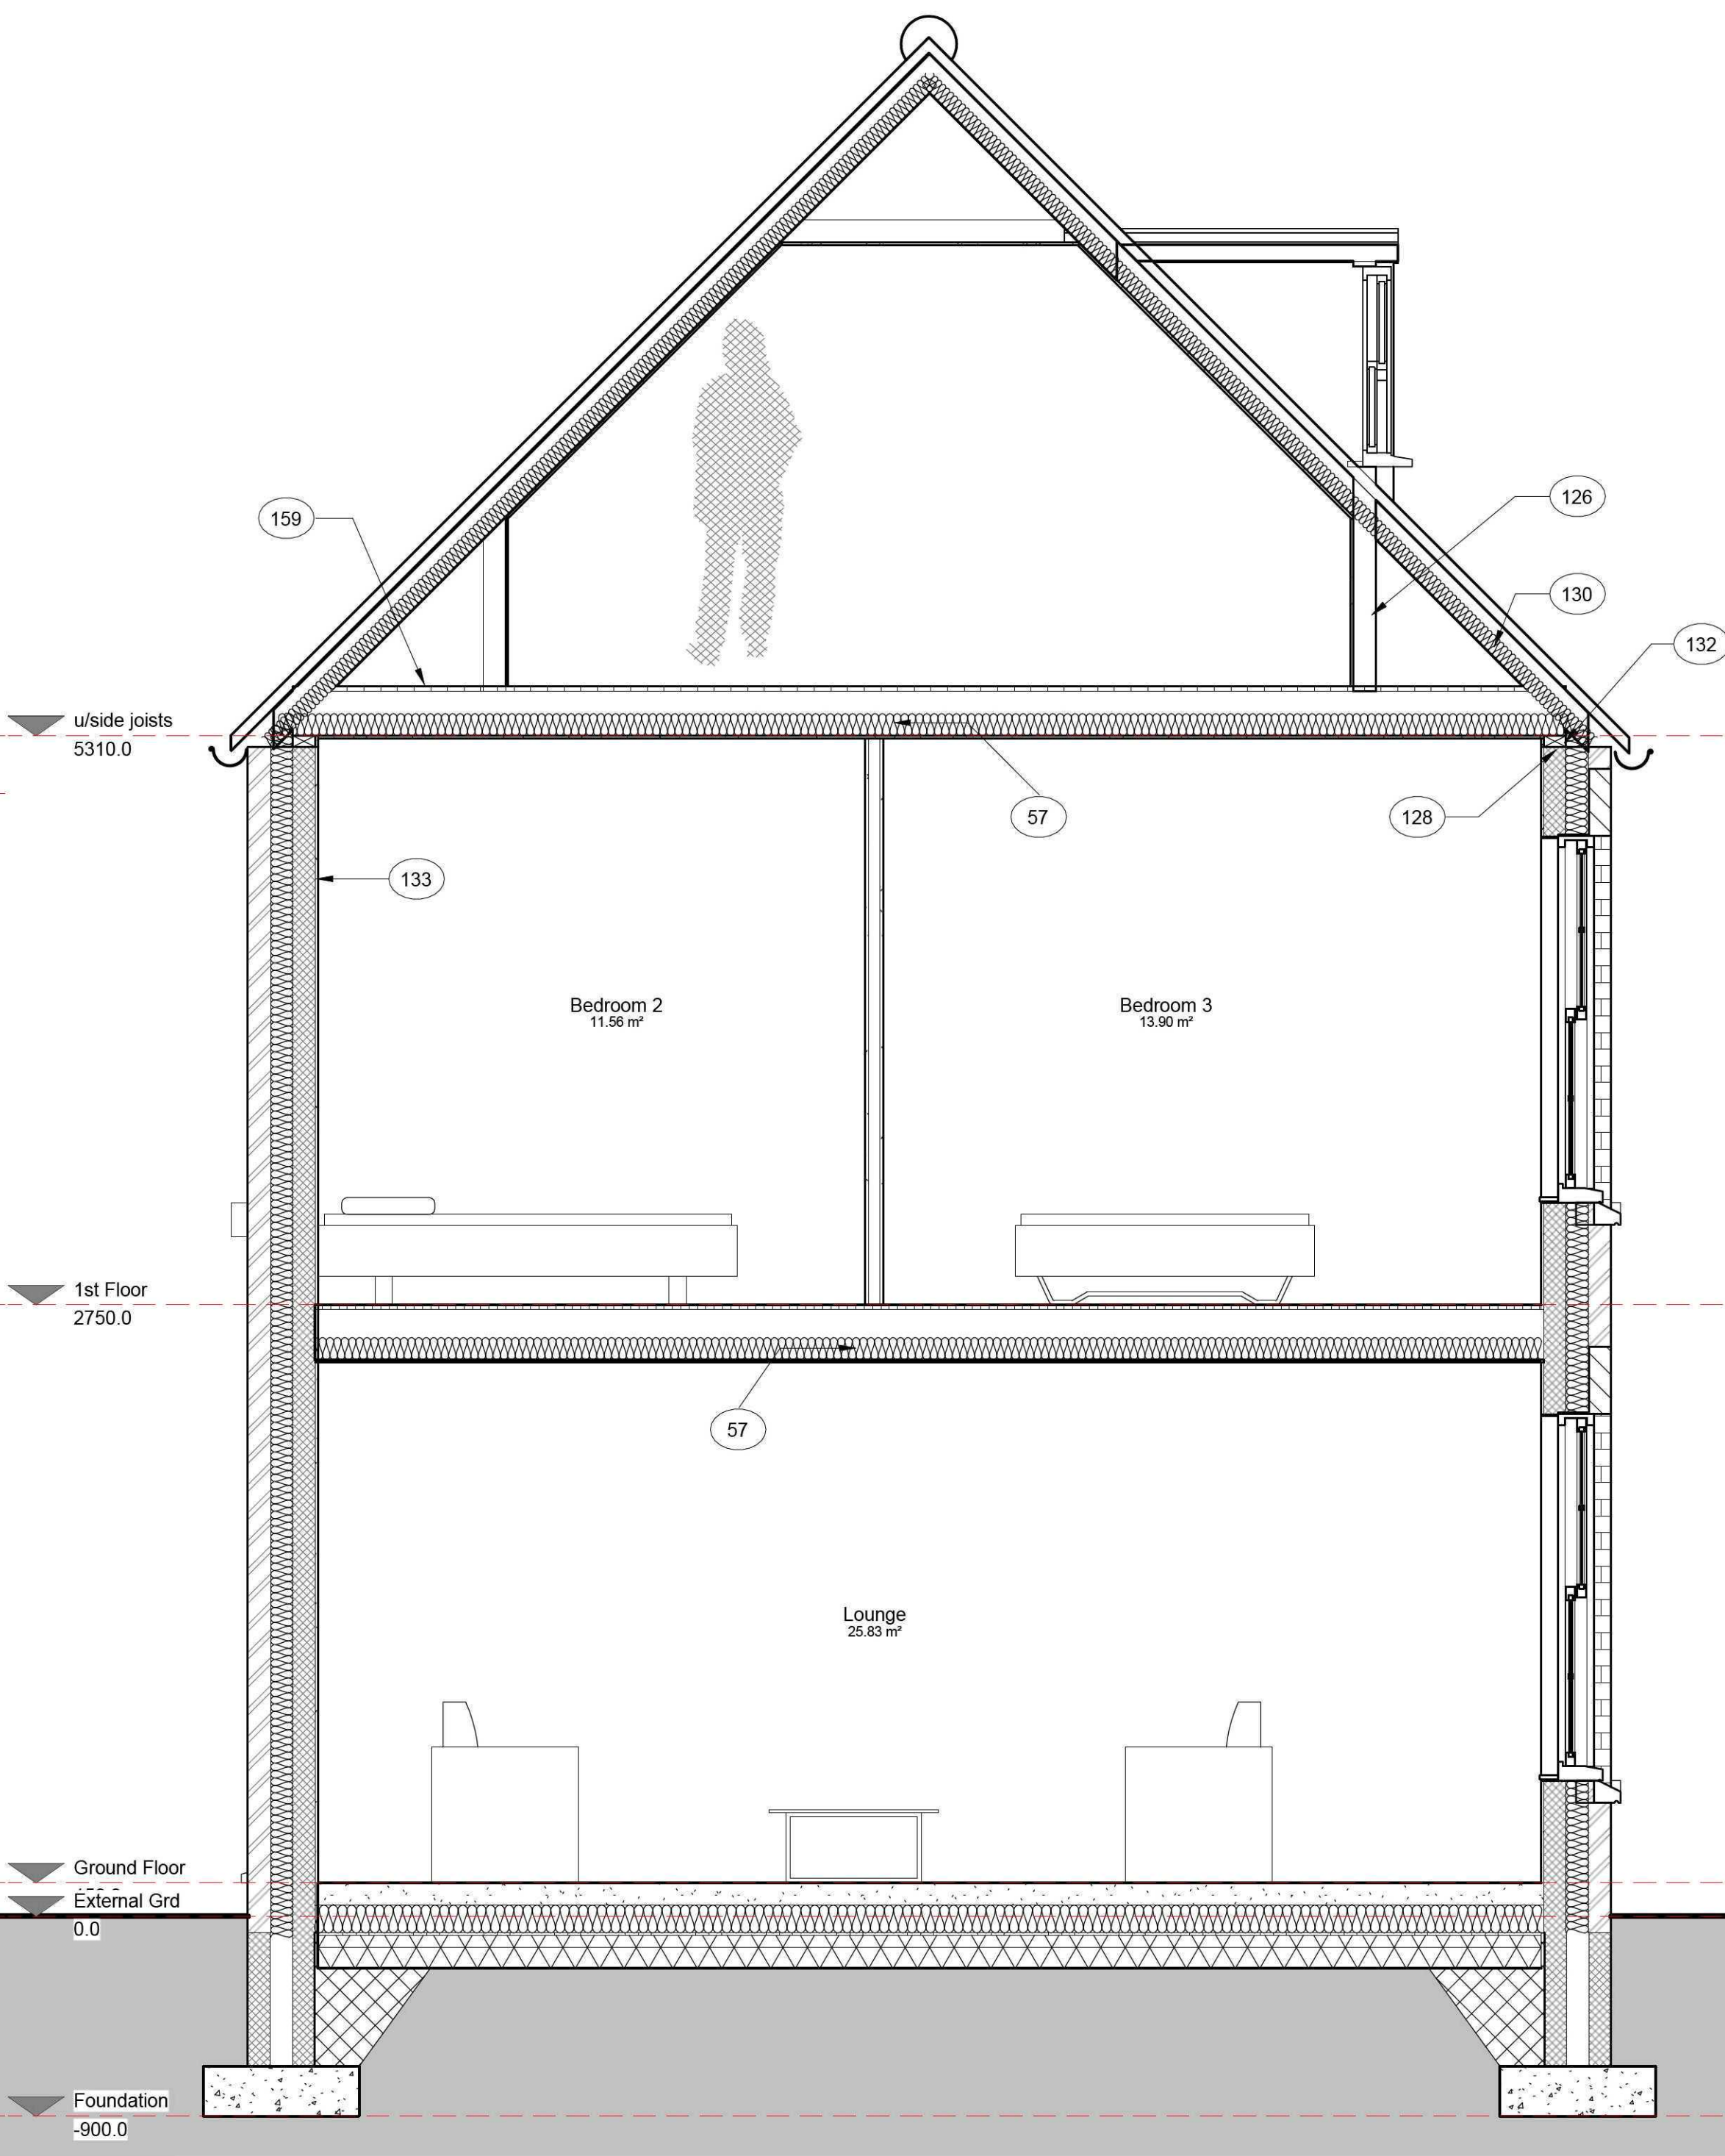

2 Main Section
1 : 25

Construction details should be undertaken using The Energy Saving Trusts Enhanced Construction Details: Thermal bridging and airtightness (2009 Edition). A copy of these details are available from this office upon request. A copy of the relevant site check lists should be passed to the contractor before work commences and filled in by them as work progresses. On completion of the work these check lists will need to be passed to Building Control before the As-Built SAP is calculated.

GENERAL CONDITIONS
Contractors are responsible for checking all dimensions on site when work commences and before ordering any materials. Any discrepancies should be brought to the attention of the Client for remedial action before commencing further.
All materials not specified to be of a standard suitable for the work proposed and be fit for purpose. All work to be in accordance with good building practise and all necessary BS codes for Workmanship on Building Sites.

B - 24.11.11 - B/Regs Notes added
A - 26.10.11 - Amended to suit SHDC comments

Client: Mr N Allen
Site: Olde Crown Farm, Moulton Seas End

Drg Title: Sections

remway
Design Ltd
"Treetops", The Raceground,
Spalding
PE11 3AP
Tel : 01775 768 921
e-mail: jason@remwaydesign.co.uk

Drawing Number	Revision:
a1 2040-07	B