

Elevation 01 - Front

1 : 100




Elevation 02 - Right

1 : 100



Elevation 03 - Rear

1 : 100

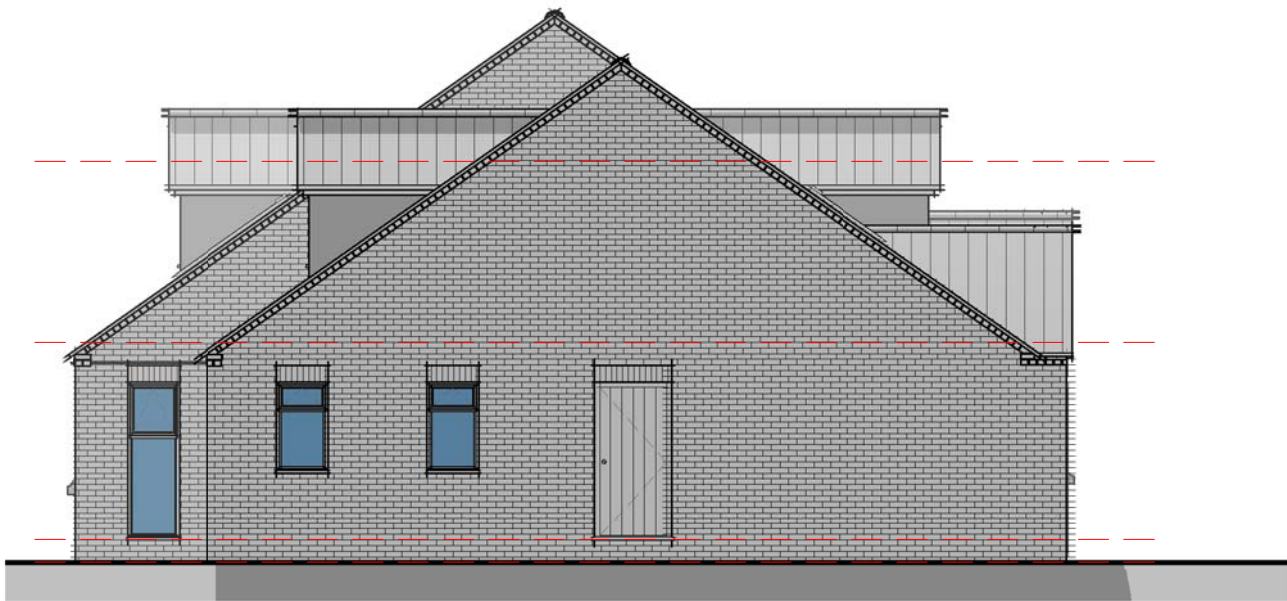

Elevation 04 - Left

1 : 100

- External Materials Schedule:**
- Facing Brickwork to be Olde Farndale Multi by Terca
 - Roof Covering to be Spanish Slate
 - Black R/W Goods
 - Cream uPVC Flush Casements
 - Grey Aluminium Bi Folding Doors
 - Grey Rooflights
 - Lead Effect Dormer Cheeks
 - Paths and Patios to be Buff Paving Slabs or Indian Stone Mixed Size Slabs