
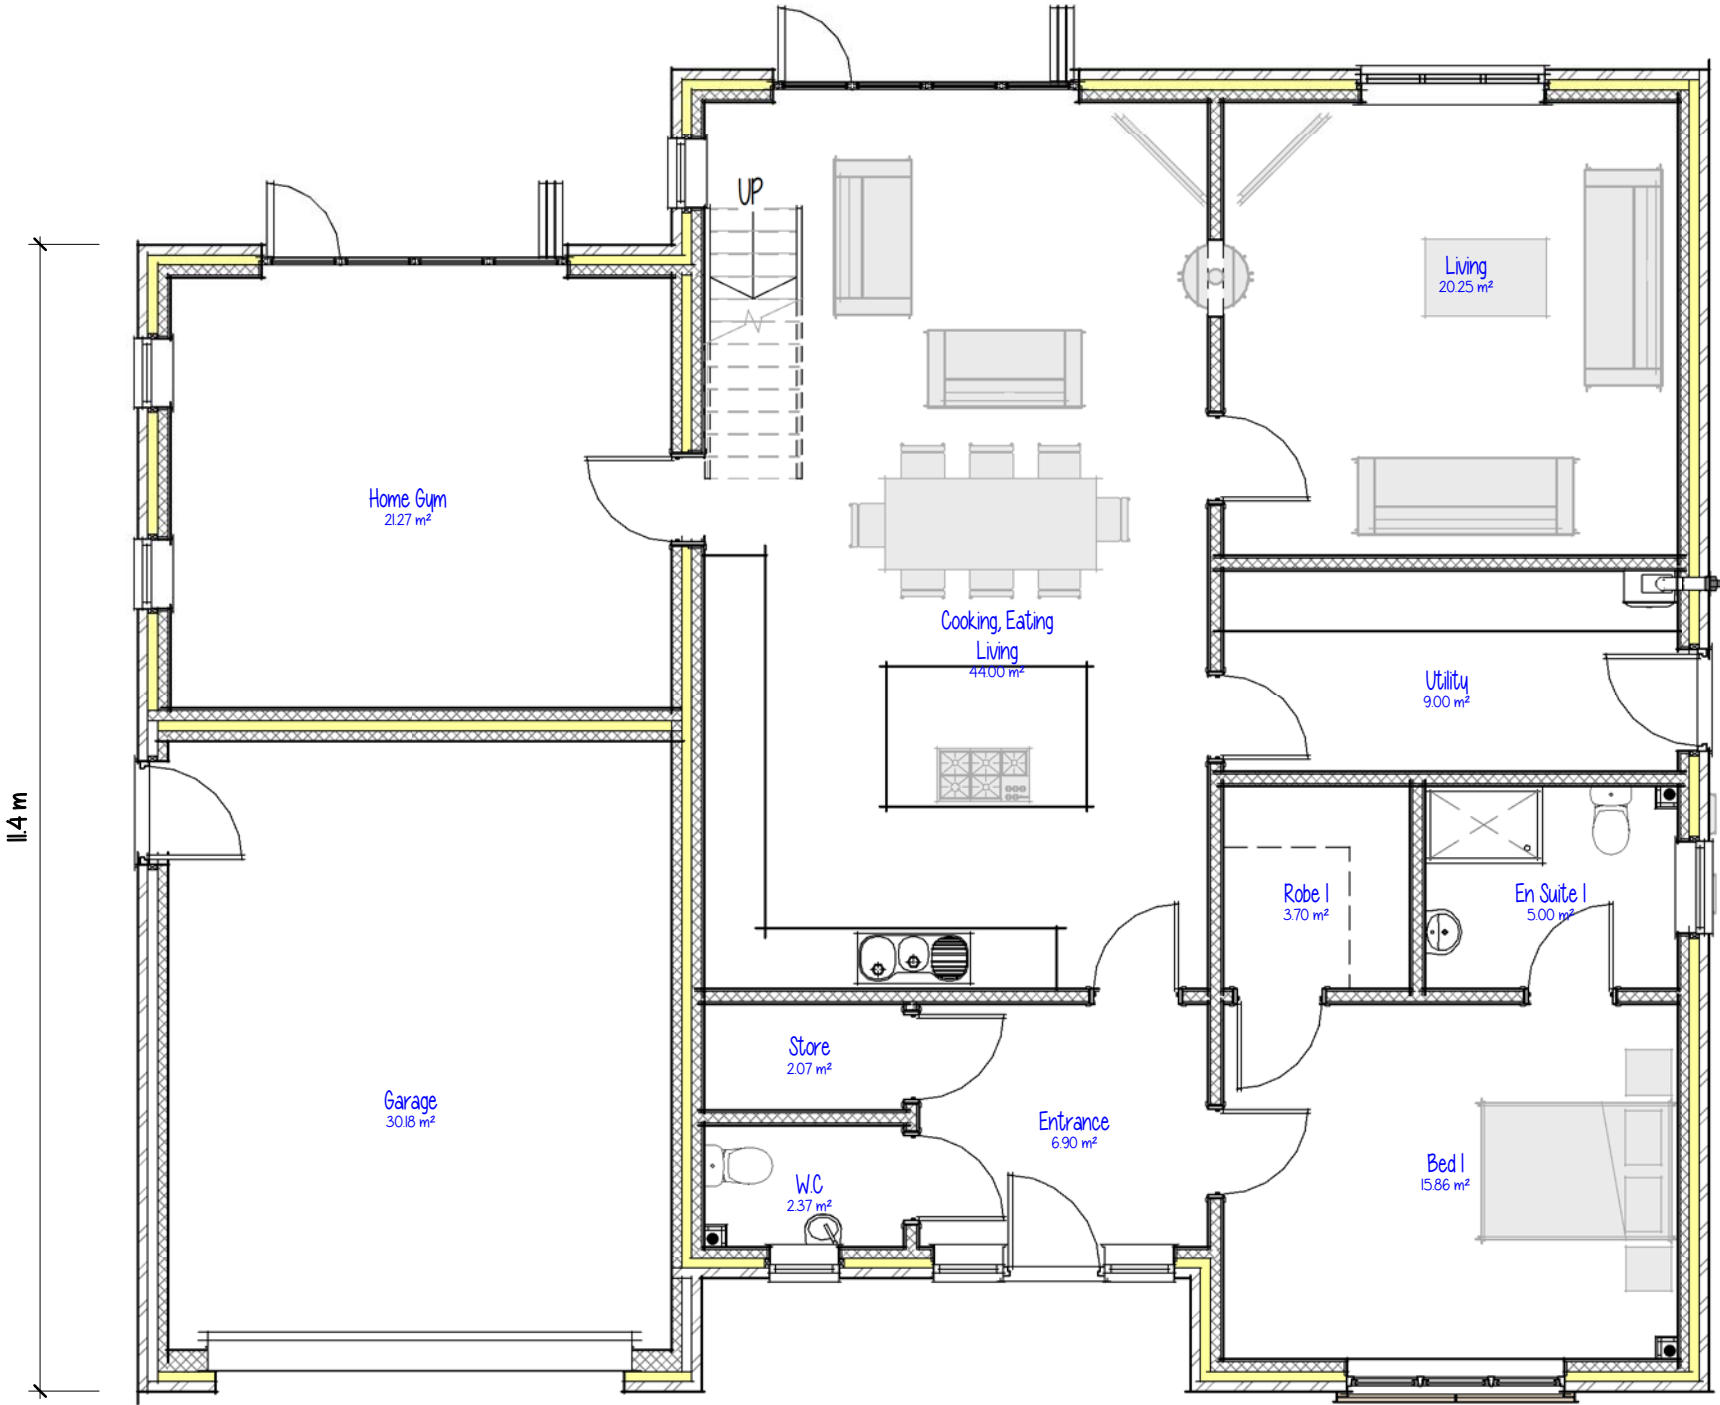


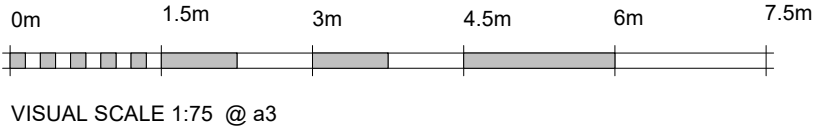

10 - Proposed Ground Floor Schedule		
Name	Area	Perimeter
Bed I	15.85 m ²	16.1 m
Cooking, Eating Living	44.00 m ²	27.6 m
En Suite I	5.00 m ²	9.0 m
Entrance	6.90 m ²	10.6 m
Garage	30.20 m ²	22.1 m
Home Gym	21.25 m ²	18.5 m
Living	20.25 m ²	18.0 m
Robe I	3.70 m ²	7.7 m
Store	2.05 m ²	6.1 m
Utility	9.00 m ²	13.0 m
WC	2.35 m ²	6.4 m
Grand total II	160.60 m ²	154.9 m