
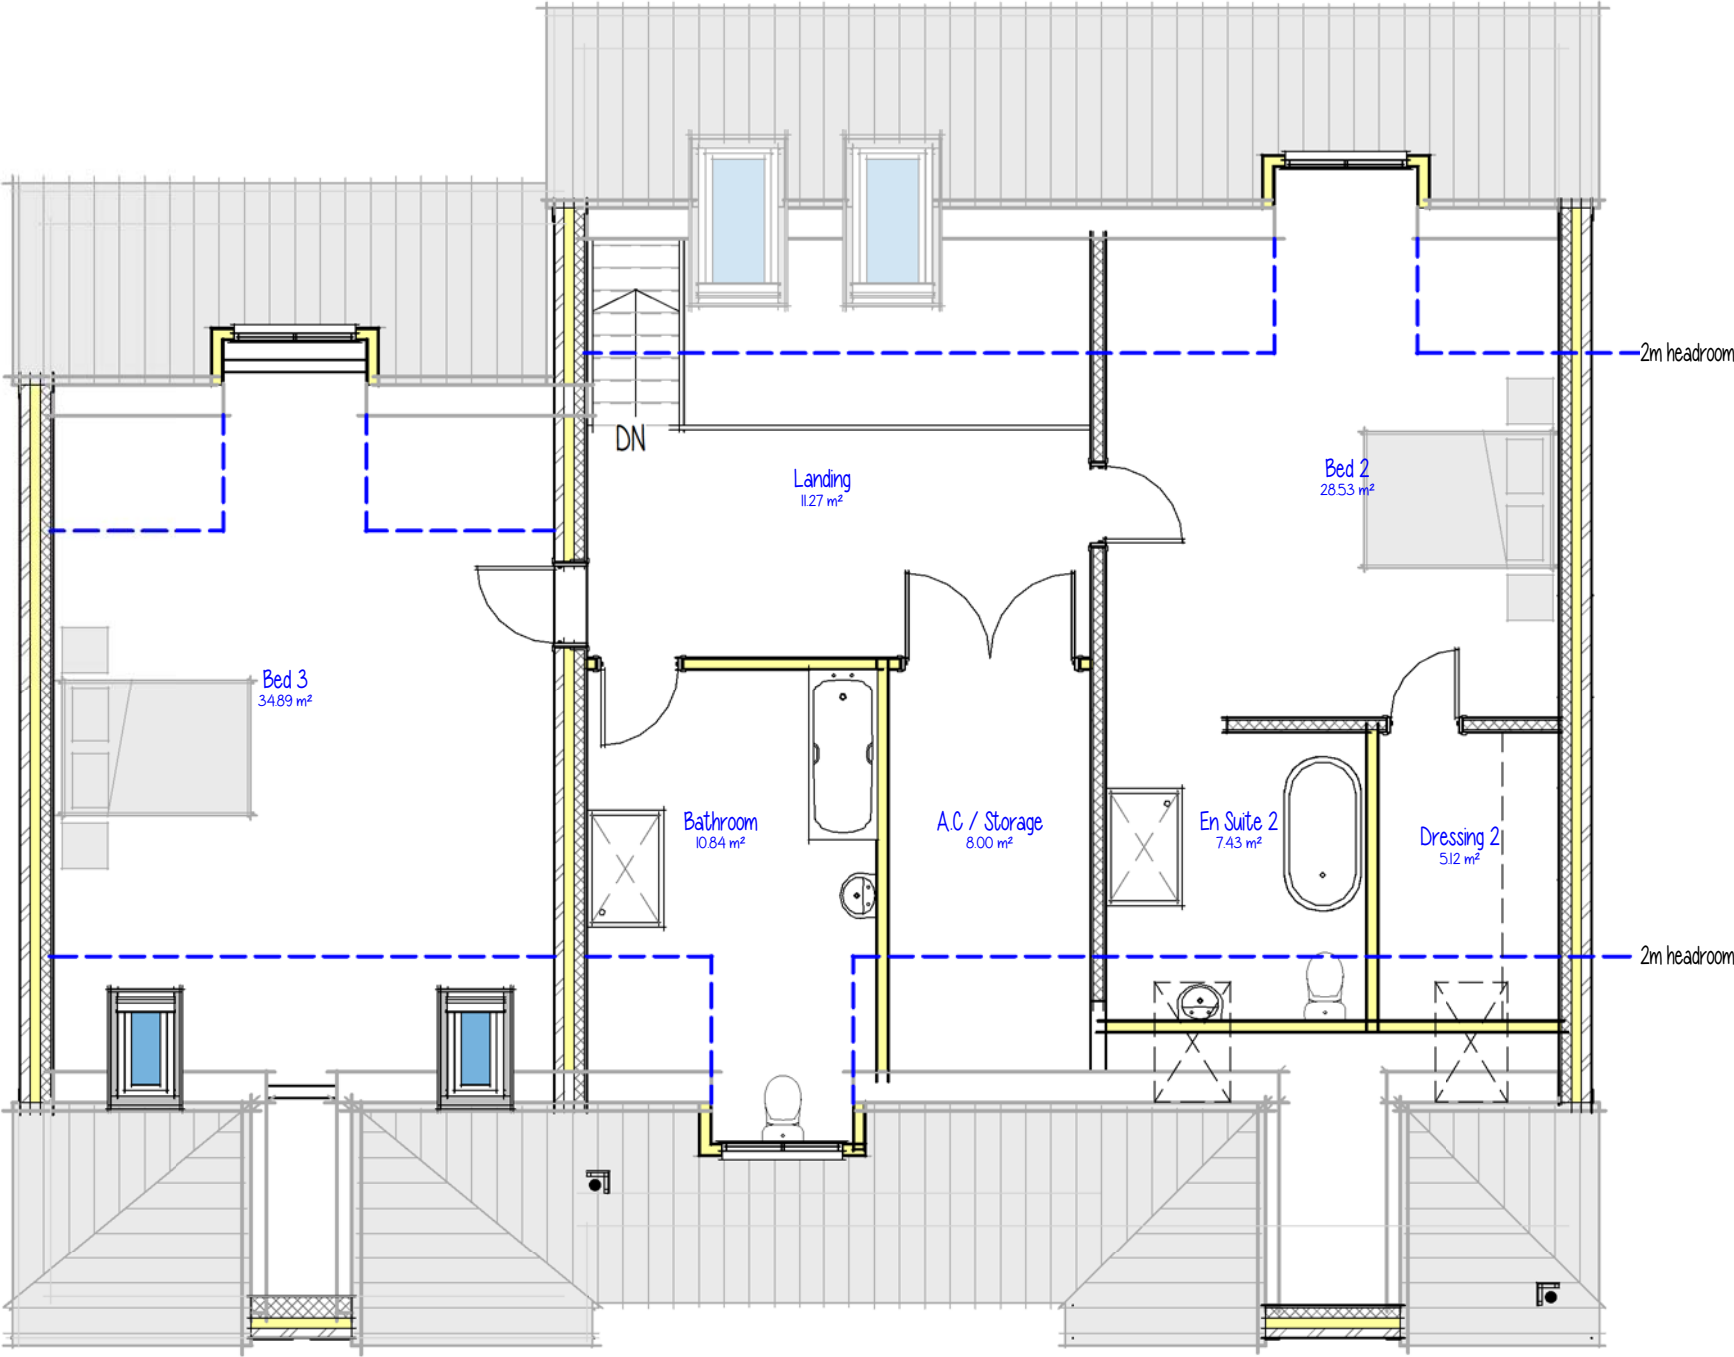


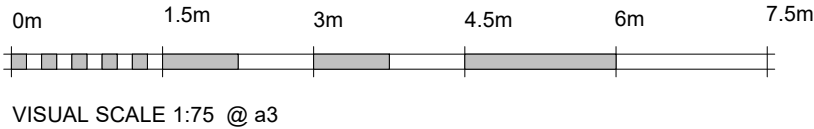

II - Proposed First Floor Schedule		
Name	Area	Perimeter
A.C / Storage	8.00 m ²	12.0 m
Bathroom	10.85 m ²	17.7 m
Bed 2	28.55 m ²	22.7 m
Bed 3	34.90 m ²	29.4 m
Dressing 2	5.10 m ²	9.3 m
En Suite 2	7.45 m ²	11.0 m
Landing	11.25 m ²	14.5 m
Grand total: 7	106.10 m ²	116.6 m