


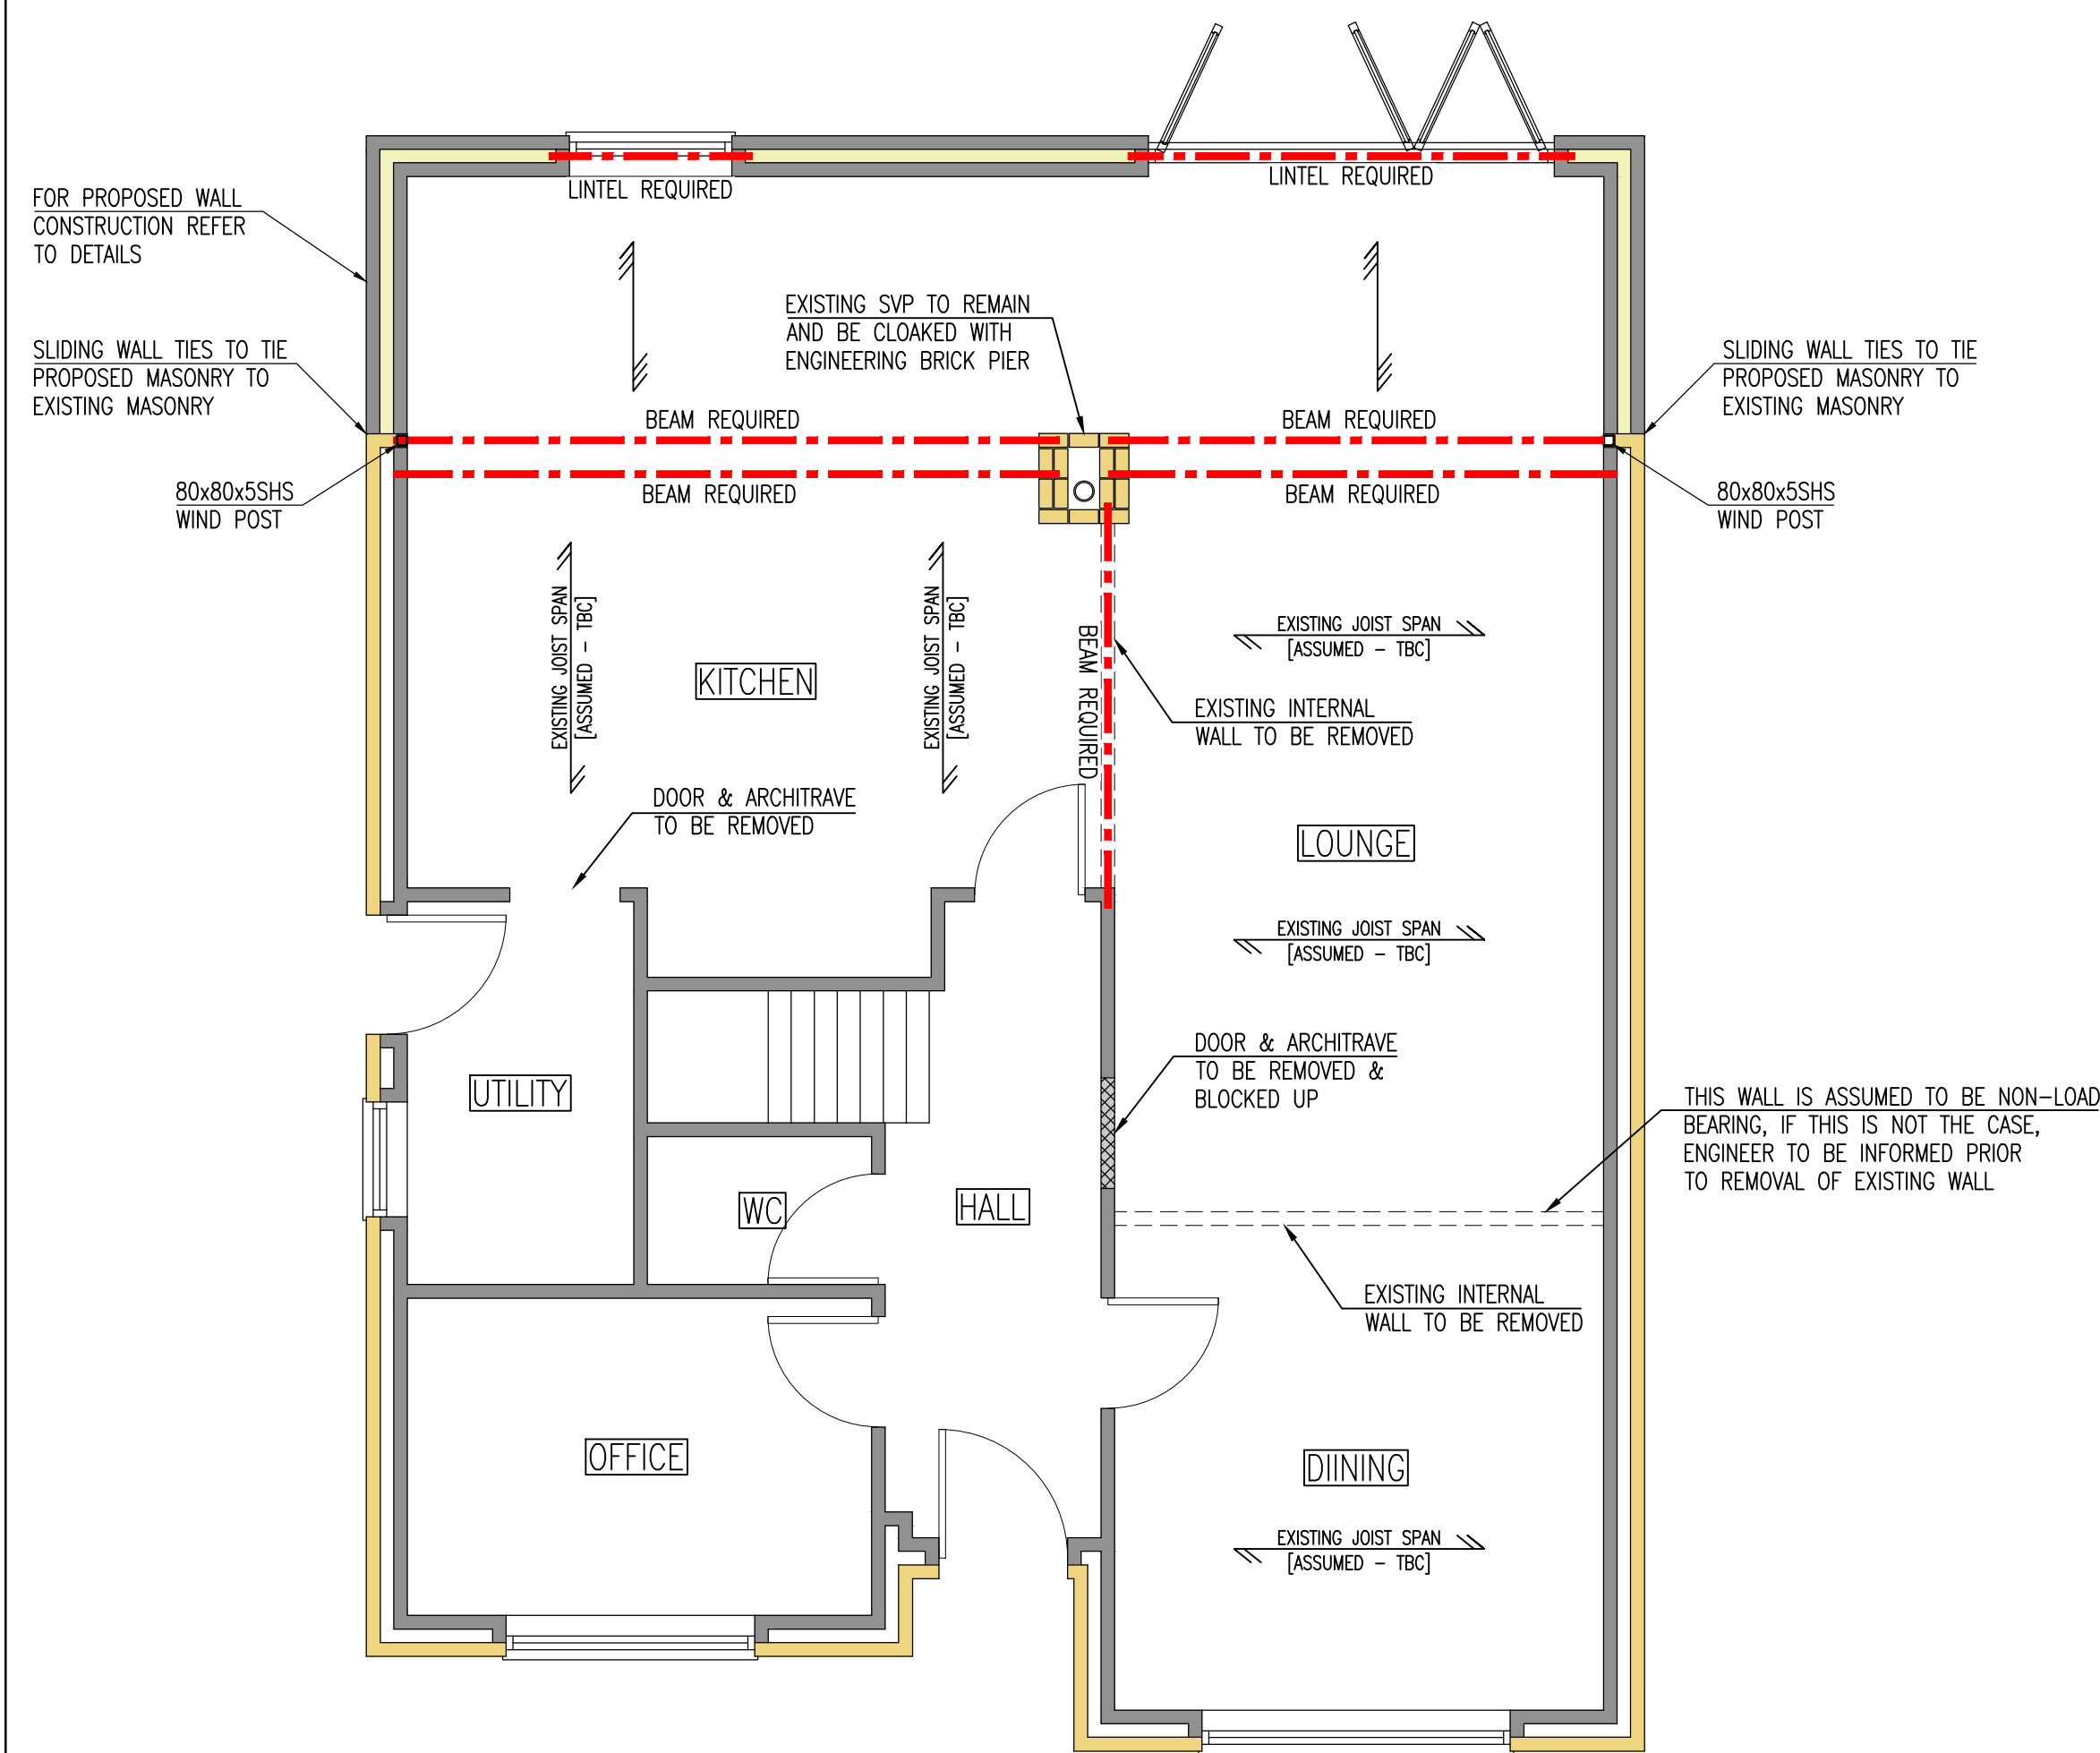


PROPOSED SUPERSTRUCTURE ARRANGEMENT
SCALE 1:50


PLEASE DO NOT SCALE FROM THIS DRAWING

ALL DIMENSION TO BE CHECKED ON SITE
PRIOR TO COMMENCEMENT OF WORKS


THIS DRAWING MUST BE READ IN CONJUNCTION
WITH ALL RELEVANT DRAWINGS & STRUCTURAL
CALCULATIONS

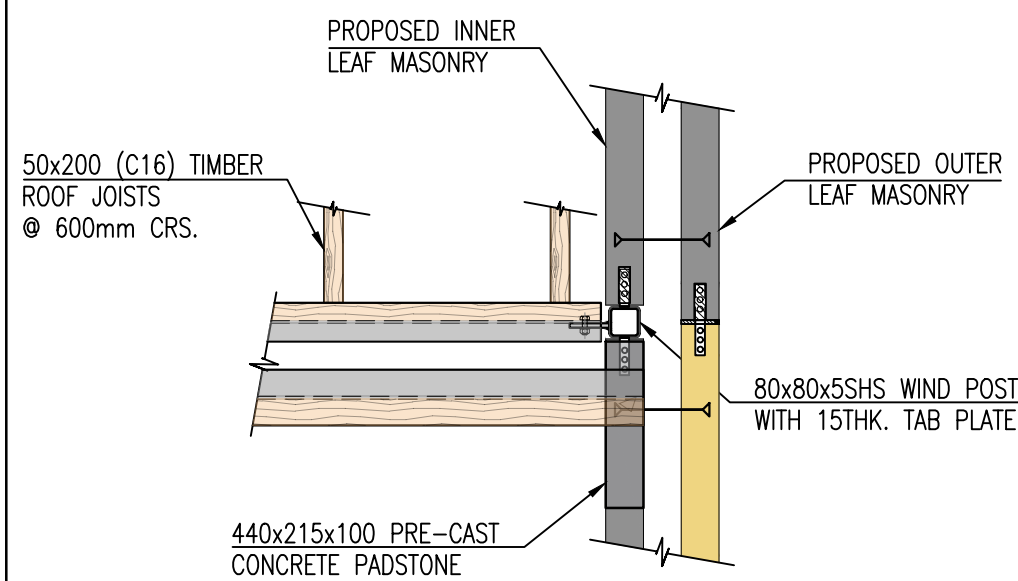


PLAN DETAIL ON POST

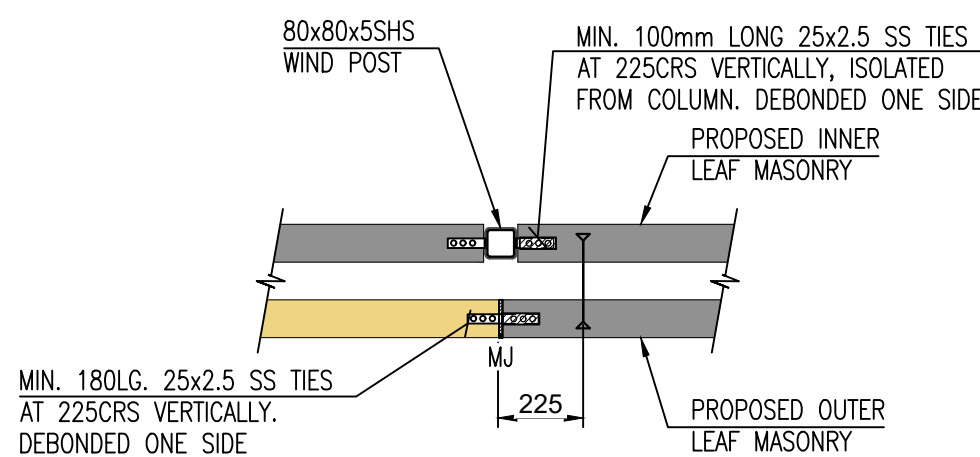


PLAN ON WIND POST / MOVEMENT JOINT DETAIL

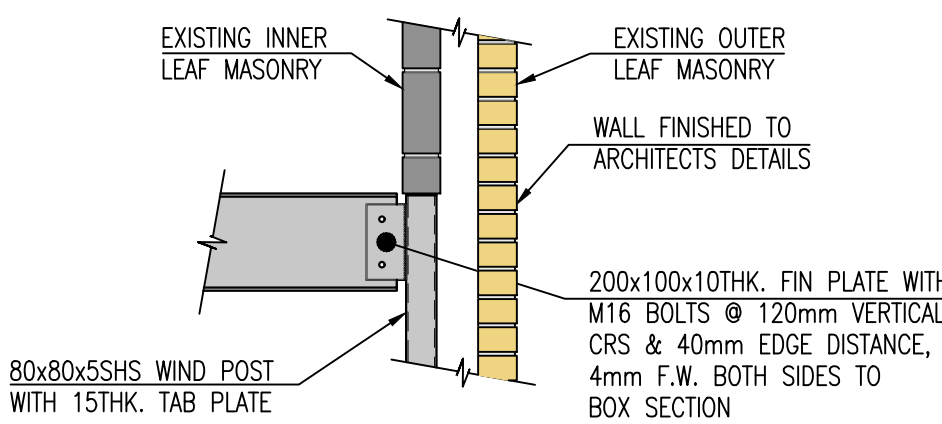

ELEVATION DETAIL ON POST

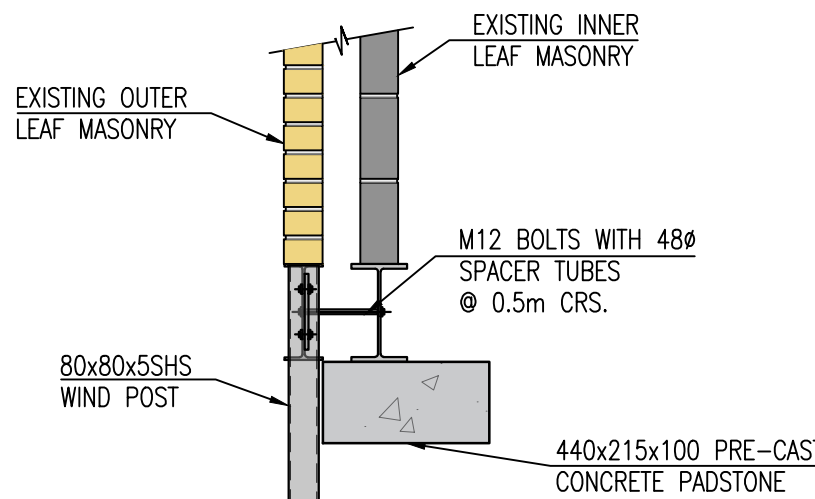

SECTION THROUGH BEAM
END BEARING

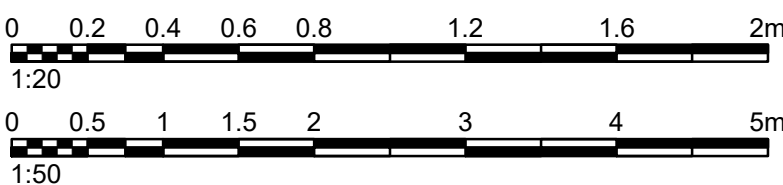

Rev	Date	Remarks
Statutory		
BUILDING REGULATIONS		
Project		
Proposed Extension 1 Wiles Avenue Moulton Chapel, PE12 0QB For Mr & Mrs Hyde		
Title		
Proposed Extension		
Proposed Superstructure Arrangement & Details		
Date	JUN '23	Scale 1:50 1:20 @A1
Drawn	JL	Checked GH
Design	JL	File Name HYDE-02
DRG No. HYDE-02		Rev -