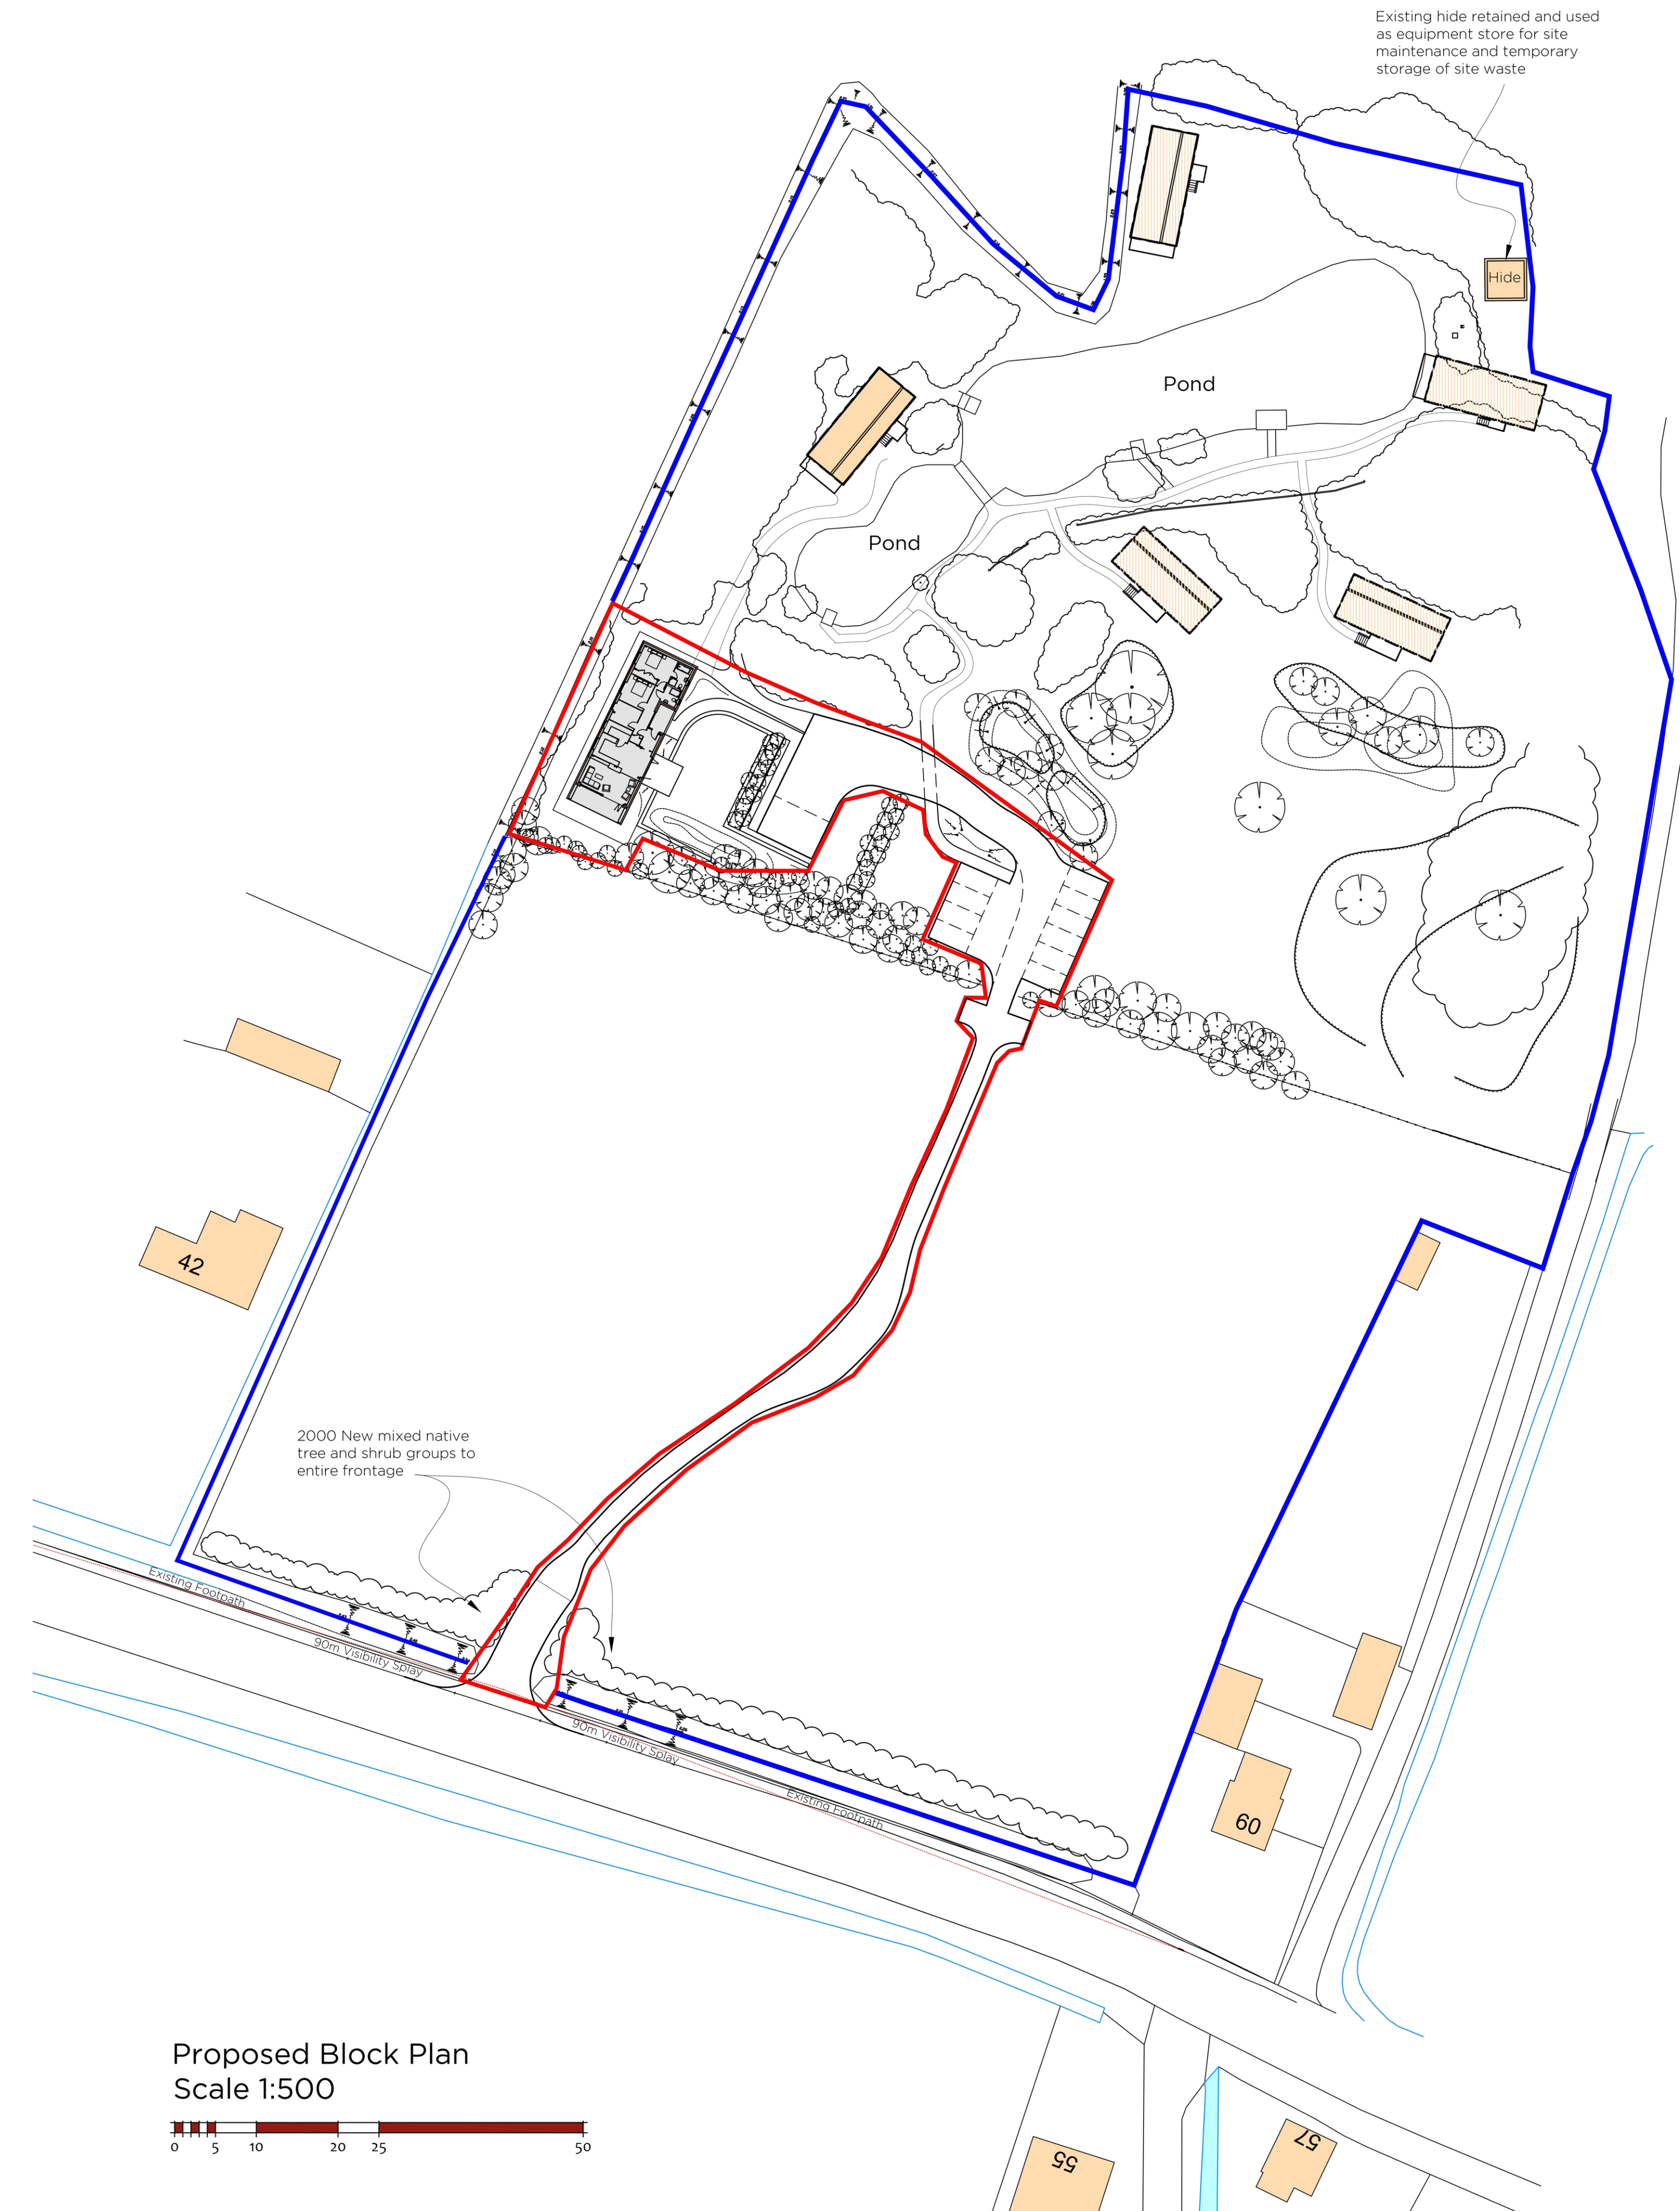


seven22
ARCHITECTURE LTD

22 SHORE VIEW, PETERBOROUGH
CAMBRIDGESHIRE, PE7 8FS
E.info@seven22.co.uk - T.07799 585277

PROJECT
CONVERSION OF STORAGE/WORKSHOP;
HIGH ROAD
MOULTON
SPALDING
PE12 6PE

TITLE
PROPOSED SITE LAYOUT & BLOCK PLAN

DRAWING No.
005a P01

SCALE 1:200 & 1:500 @ A1	DATE SEPT 2026	REV
-----------------------------	-------------------	-----