


Please note that this drawing is not prepared for construction purposes, no scaling should take place and this should NOT be relied upon for any construction purposes.

REVISIONS:

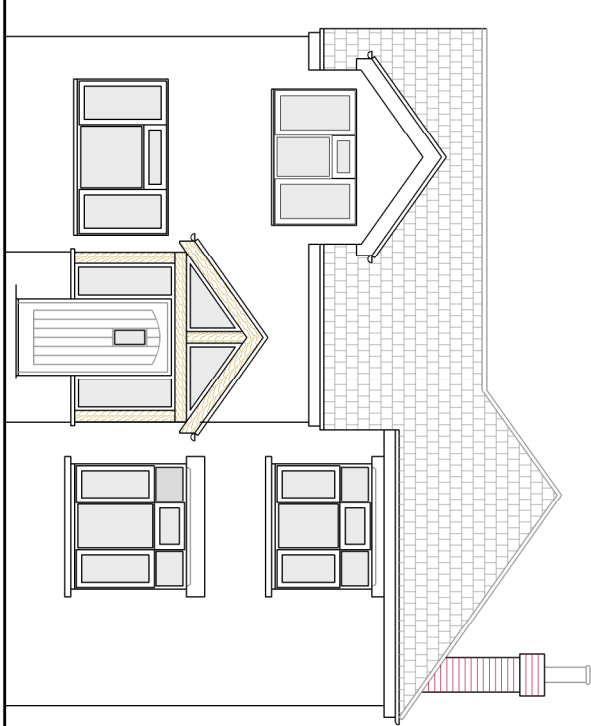

FRONT (NORTH) ELEVATION

PROPOSED EXTERNAL MATERIALS


Roof: Existing asbestos slates to be replaced with grey artificial slates. New pitched roofs to be matching artificial slate. New flat roof to be finished with grey fibreglass surfacing.

Walls: New walls to be finished with white painted render, to match existing rendered walls. Existing brick walls to be rendered to match new walls, except chimney stack to remain as red facing brick.


Fascias, bargeboards, soffits & rainwater goods: White upvc to match existing.

New doors & windows: Light Oak upvc to match existing.


New Porch Oak framed construction with oak door, windows, fascia & bargeboards.

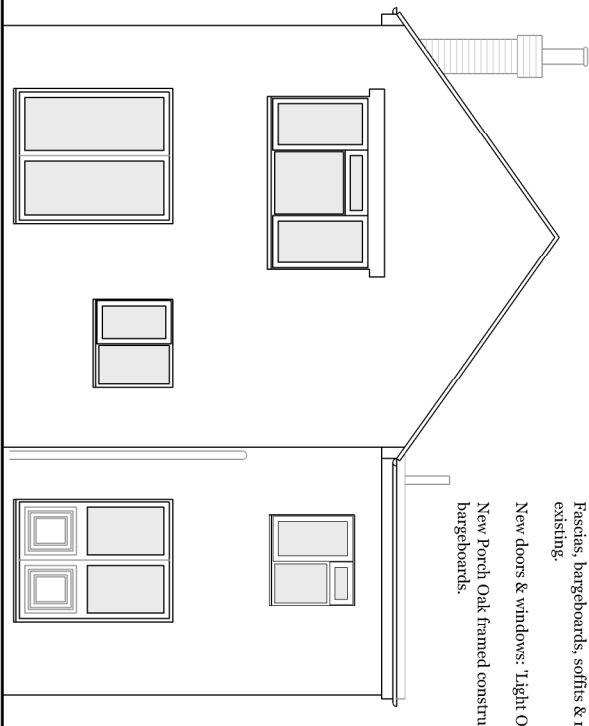

REAR (SOUTH) ELEVATION

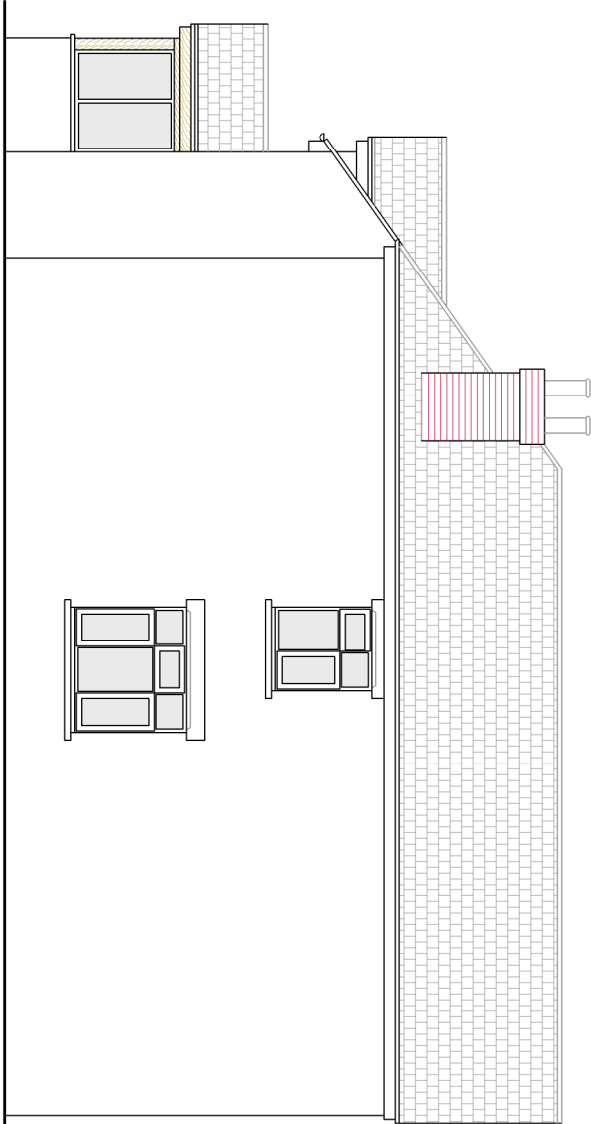

SIDE (WEST) ELEVATION

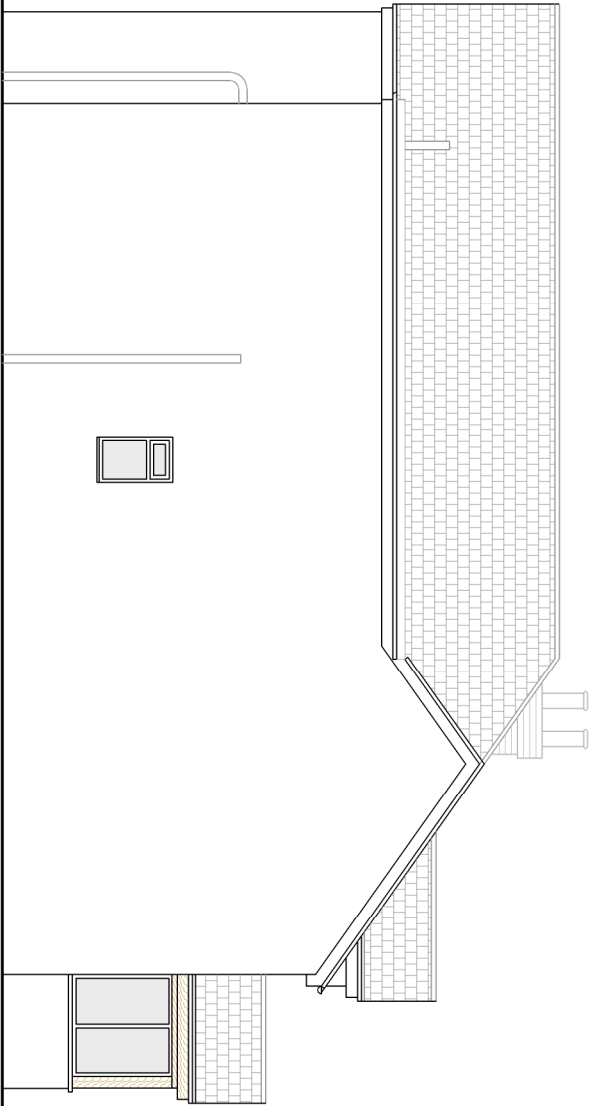

SIDE (EAST) ELEVATION

Fenland
Architectural Design

3 Farrow Road, Whapload Drove,
Spalding Lincs. PE12 0TS
Tel: 01406 331265
Mobile: 07809 125531
Email: fenlandad@gmail.com

CLIENT:
Ms Lorraine Anglum.

PROJECT:
Proposed first floor side extension
and porch, at 40a Broad Lane,
Moulton PE12 6PN

DRAWING:
Proposed Elevations.

DRAWING NUMBER: F1131 ~ 08 **REV:**

Date: Nov 2020 **Scale:** 1:100@A3