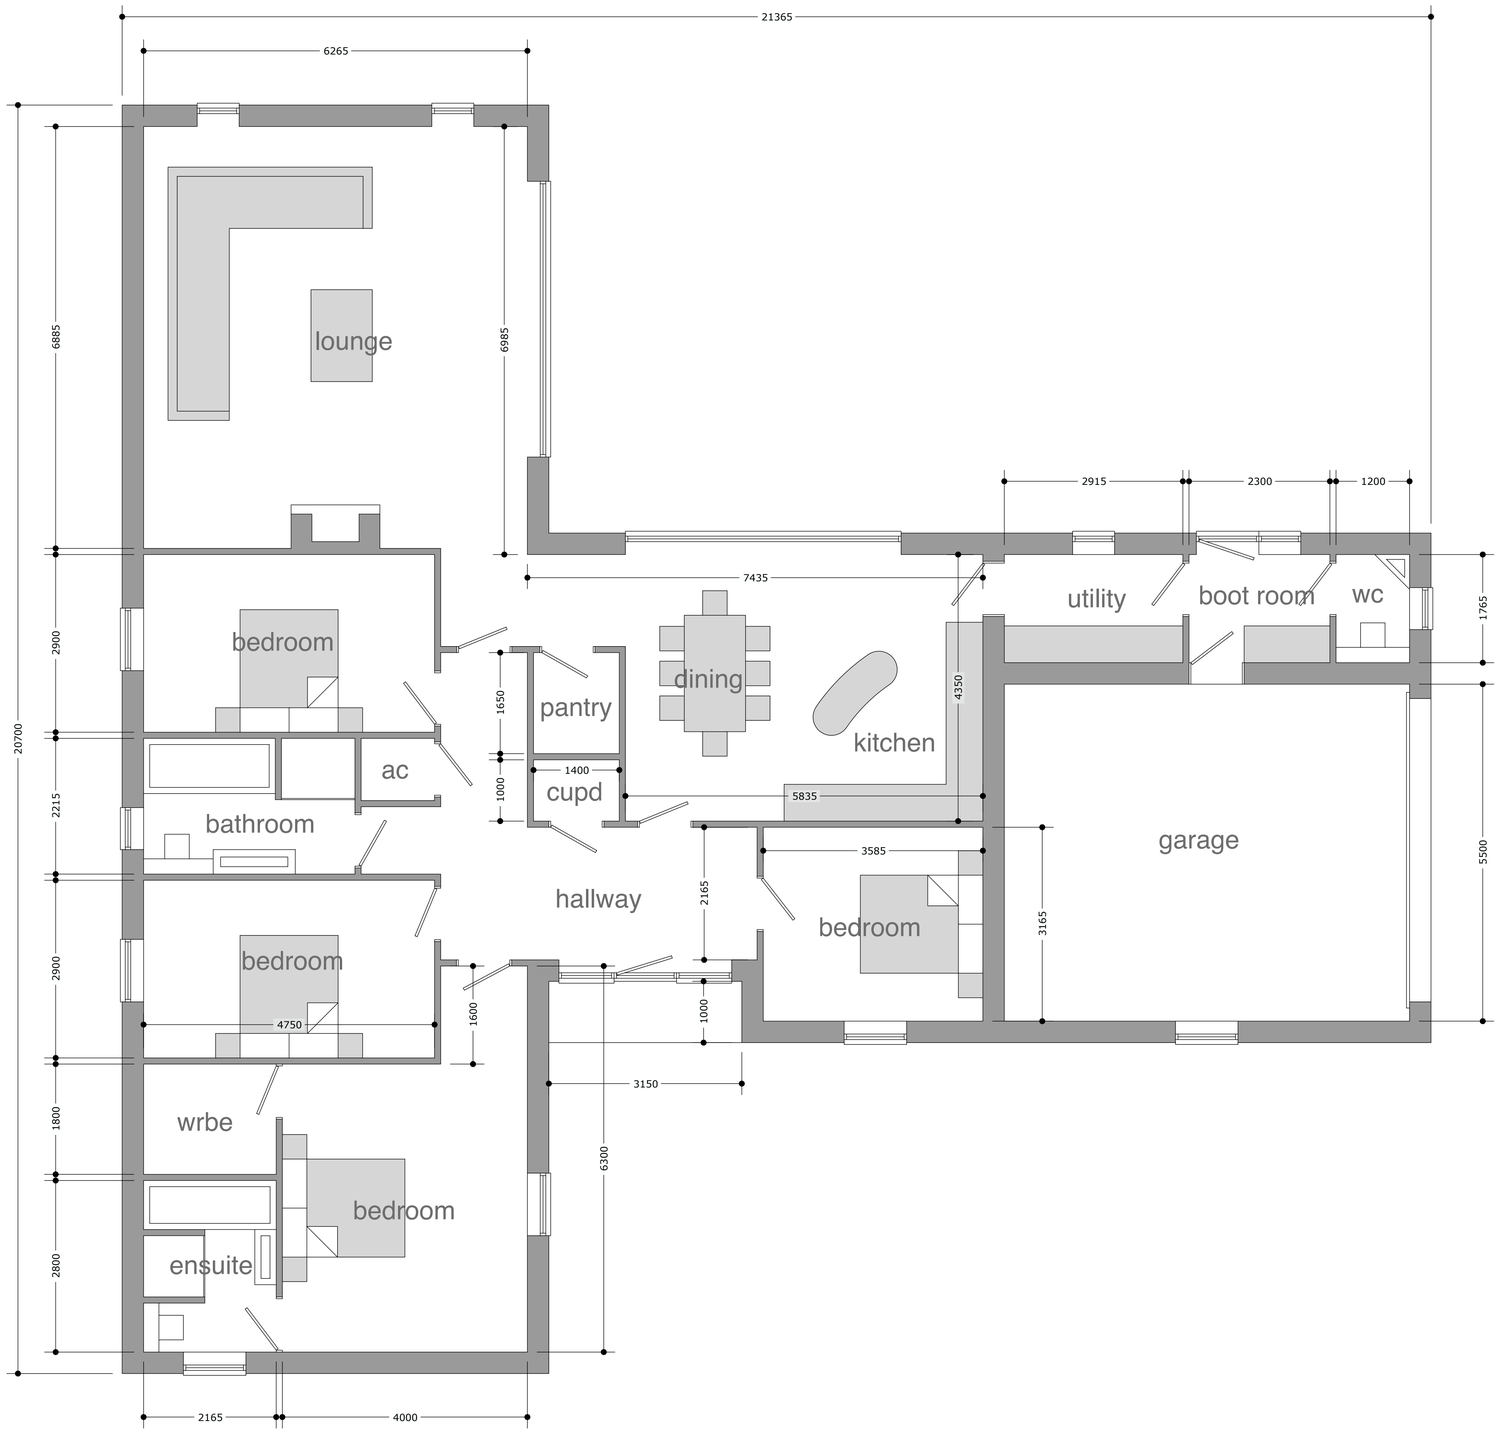

GROUND FLOOR PLAN

PROPOSED RESIDENTIAL DEVELOPMENT
2 PLOTS ADJACENT 51 SEAS END ROAD
MOULTON SEAS END SPALDING LINCS for
BLM BUILDERS

DO NOT SCALE FROM THIS DRAWING

This drawing is not to be used for Planning or Building Control Approval until it has been issued for such purposes and is marked as such. The Designer is not responsible for any work carried out from this drawing for purposes ARE APPROVED THAT IT IS DONE SO AT THE CLIENTS OWN RISK.

-						
-						
-						

PLOT 2 PLANS

1/50	4/11/23

J185-PL 8

Julian Warrick
Architectural Design Consultant

Email: julian@jwarrick-design-cons.com
Tel: 01775 820123
Mob: 07849 652067
JulianWarrick.co.uk
Google +

8 Beech Grove
Donington
Spalding
Lincs
PE11 4XQ