
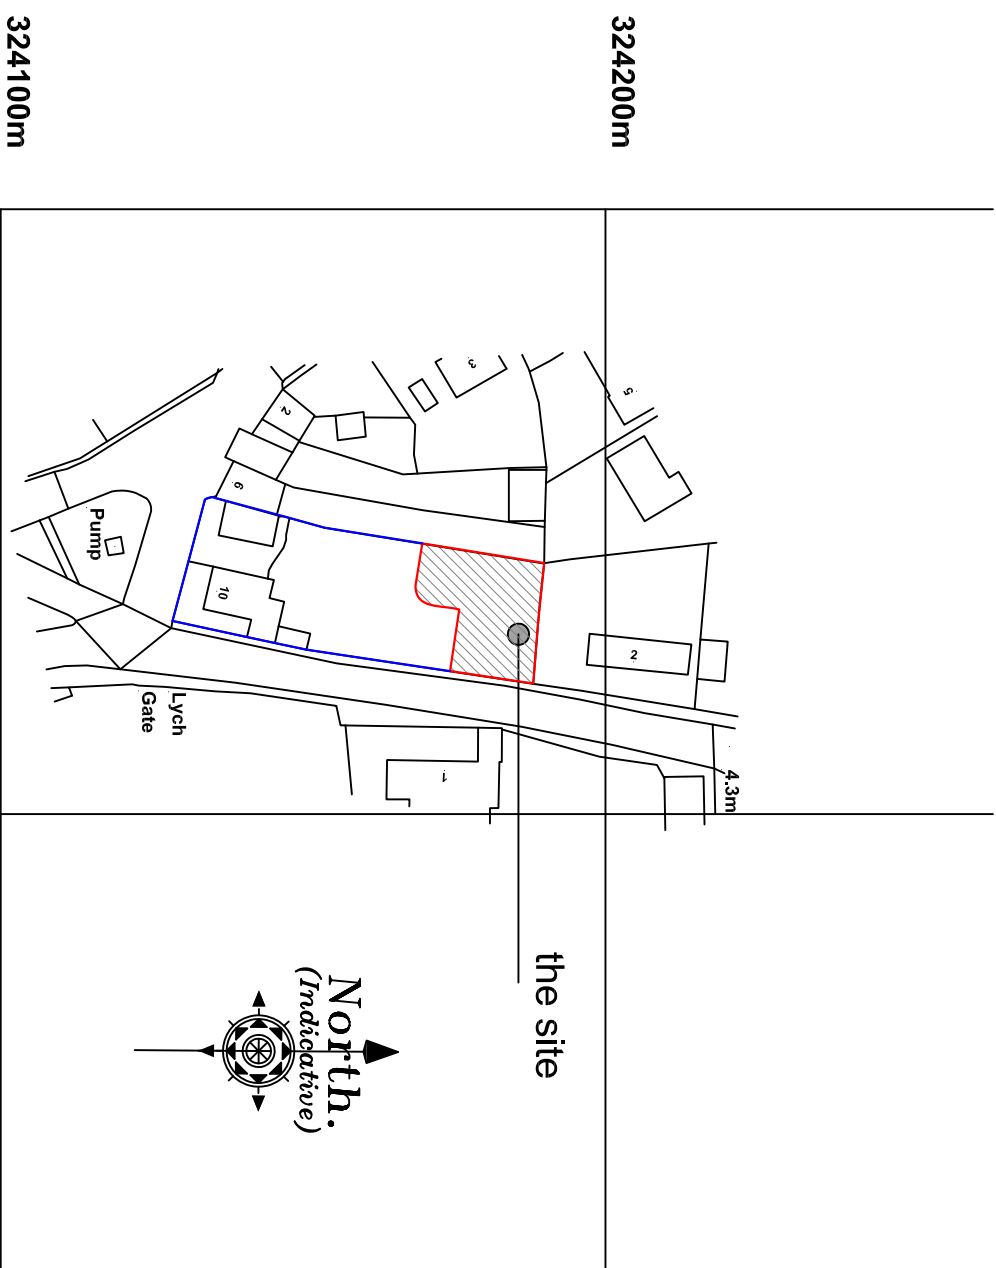


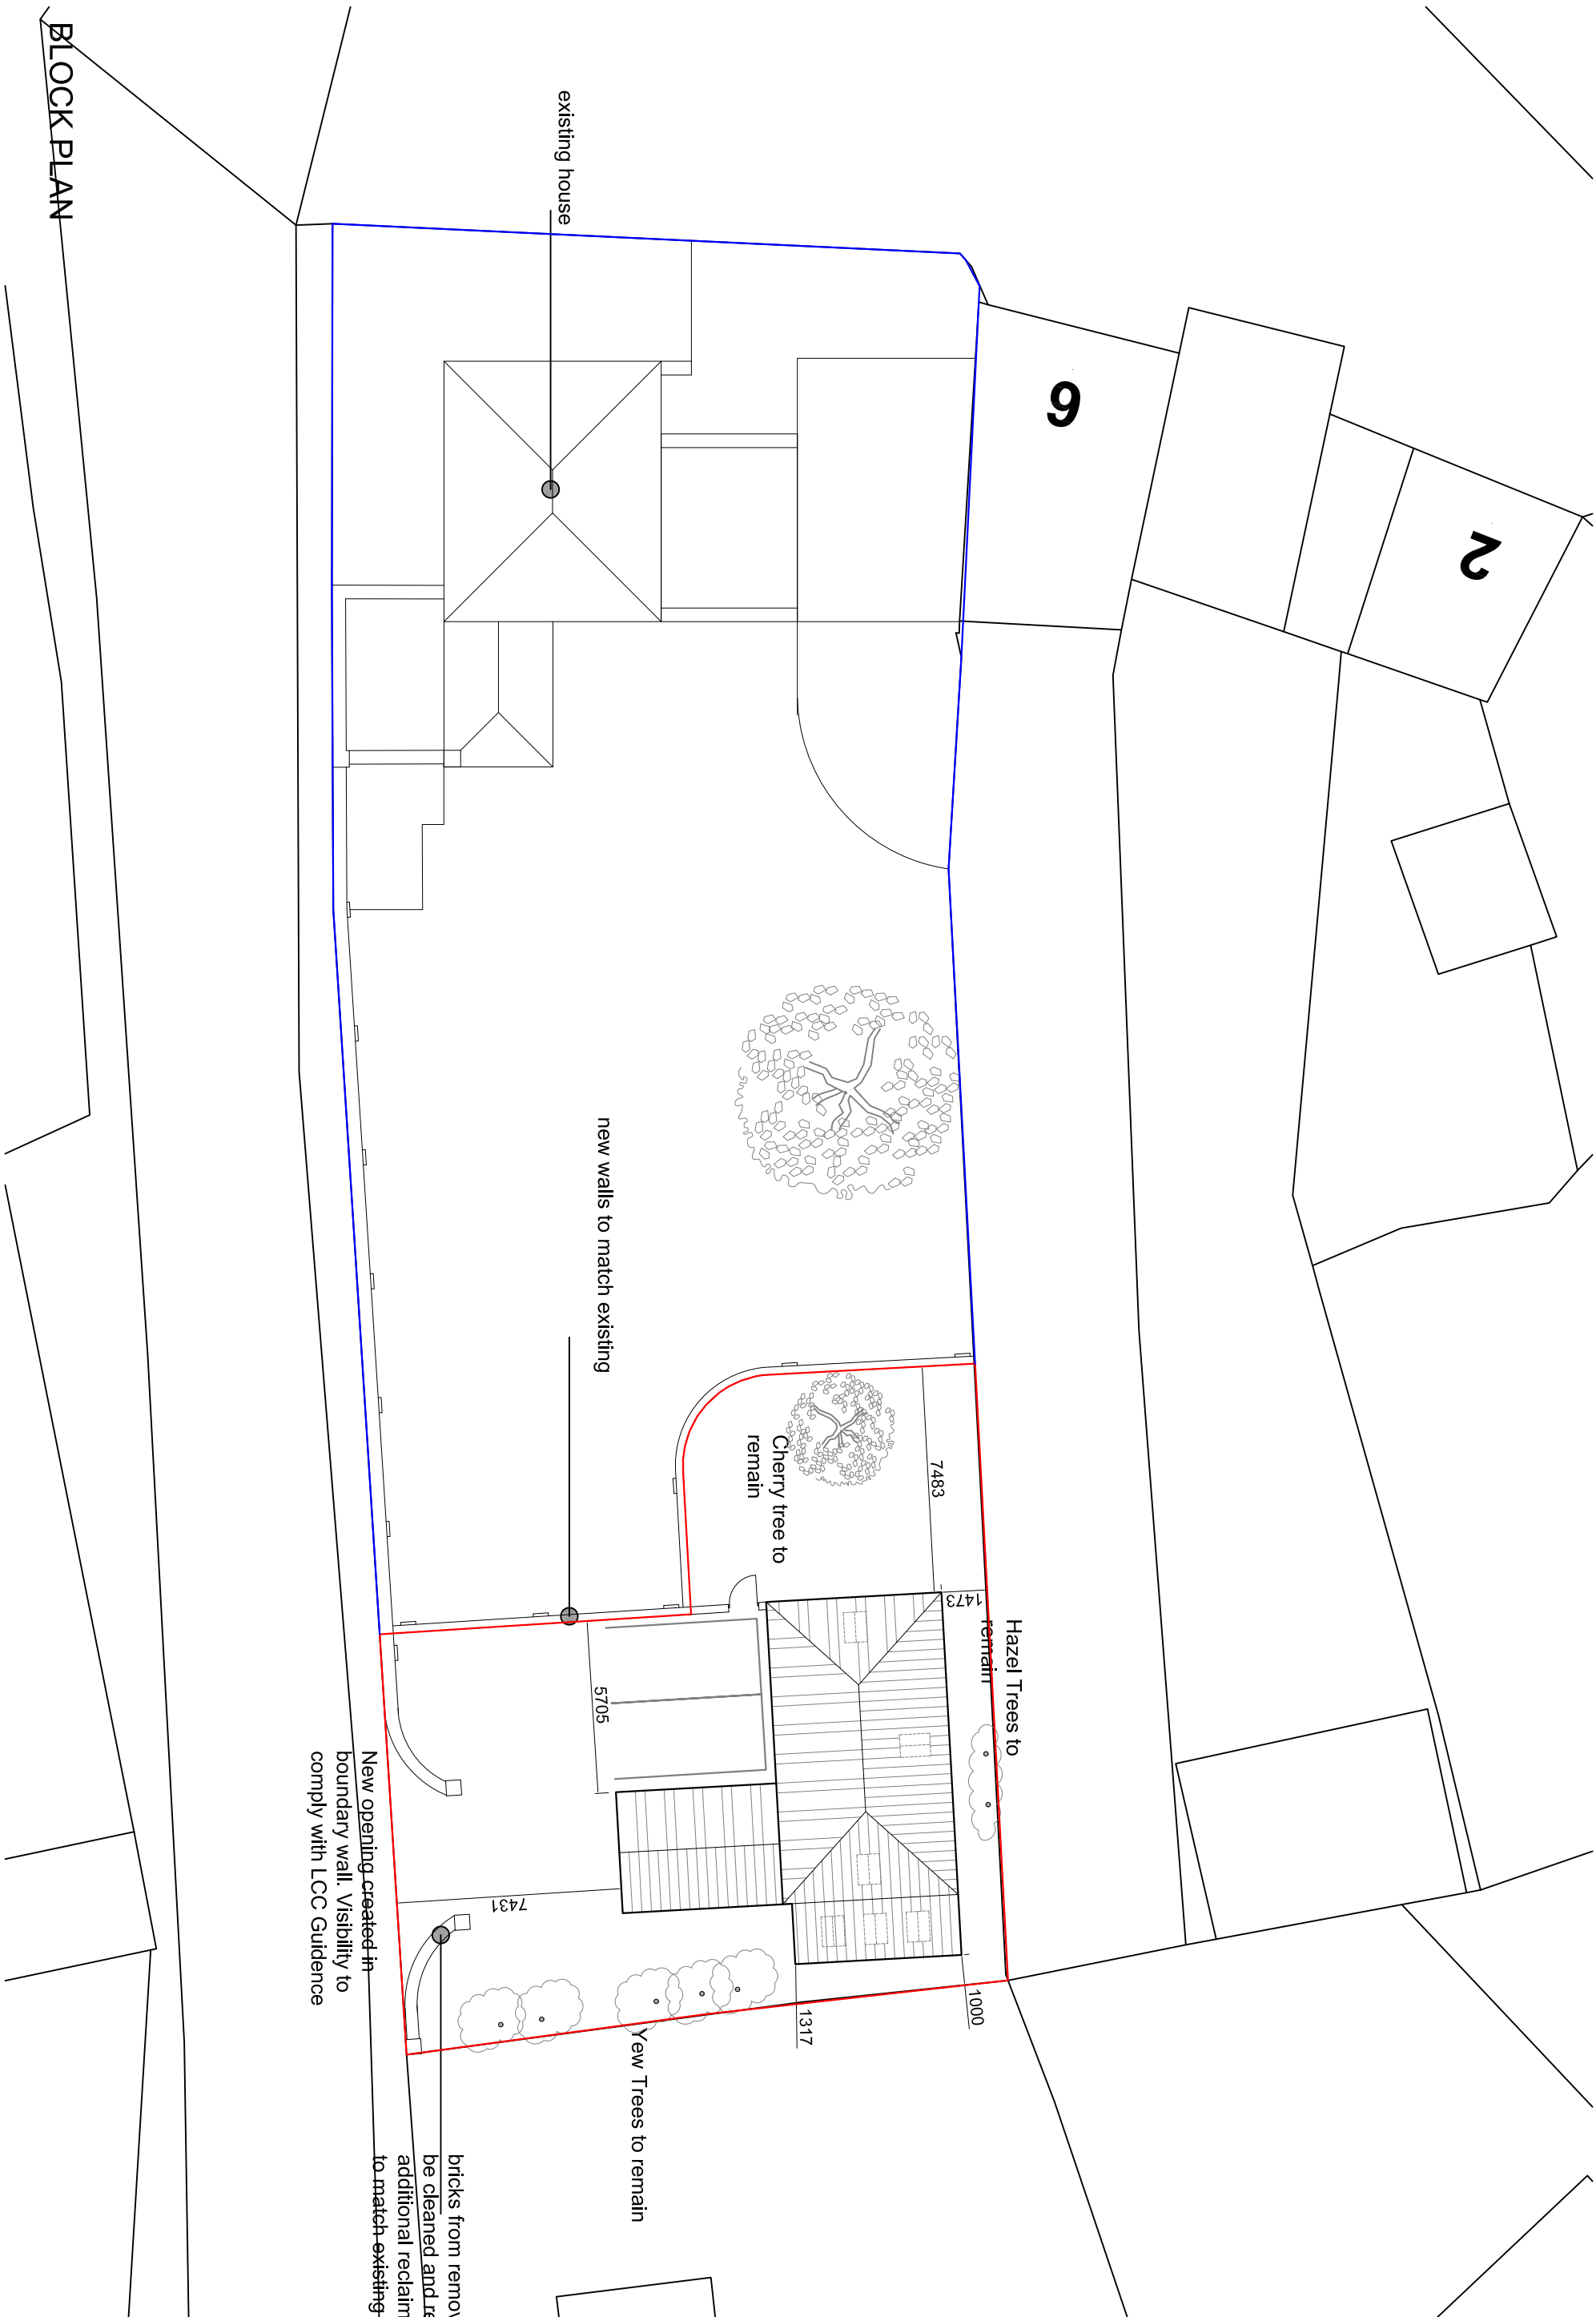

©Crown Copyright and database rights 2016 OS 100019980

LOCATION PLAN

Revision	Date	Drawn	Description
Client	Mr. J Barnett		
Project	Proposed new dwelling at rear of 10 Hight St, Moulton		
Drawing	Planning (Block and location plans)		

Scale 1:200, 1:1250 @ A2 Drawn AMM Checked TAC Date 13/10/2017 Drawing No. 16/472/PA/006

Trevor A Clay RIBA Ltd, 14 Old Fenlike Road, Weston Hills, Spalding, Lincs. PE126DD 01406 380027 trevor@tacarchitects.co.uk www.tacarchitects.co.uk

