


DO NOT SCALE THIS DRAWING. THE CONTRACTOR IS DEEMED TO HAVE CHECKED ALL DIMENSIONS ON SITE AND REPORT ANY DISCREPANCIES TO OGLESBY & LIMB LTD.
THE CONTENTS OF THIS DRAWING ARE COVERED BY COPYRIGHT AND REMAIN THE PROPERTY OF OGLESBY & LIMB LTD. WRITTEN APPROVAL MUST BE OBTAINED FROM OGLESBY & LIMB LTD PRIOR TO DUPLICATION OR REPRODUCTION OF THIS DRAWING OR ITS CONTENTS.
ANY DIMENSIONS NOT SHOWN ARE TO BE CHECKED AND AGREED WITH OGLESBY & LIMB LTD.

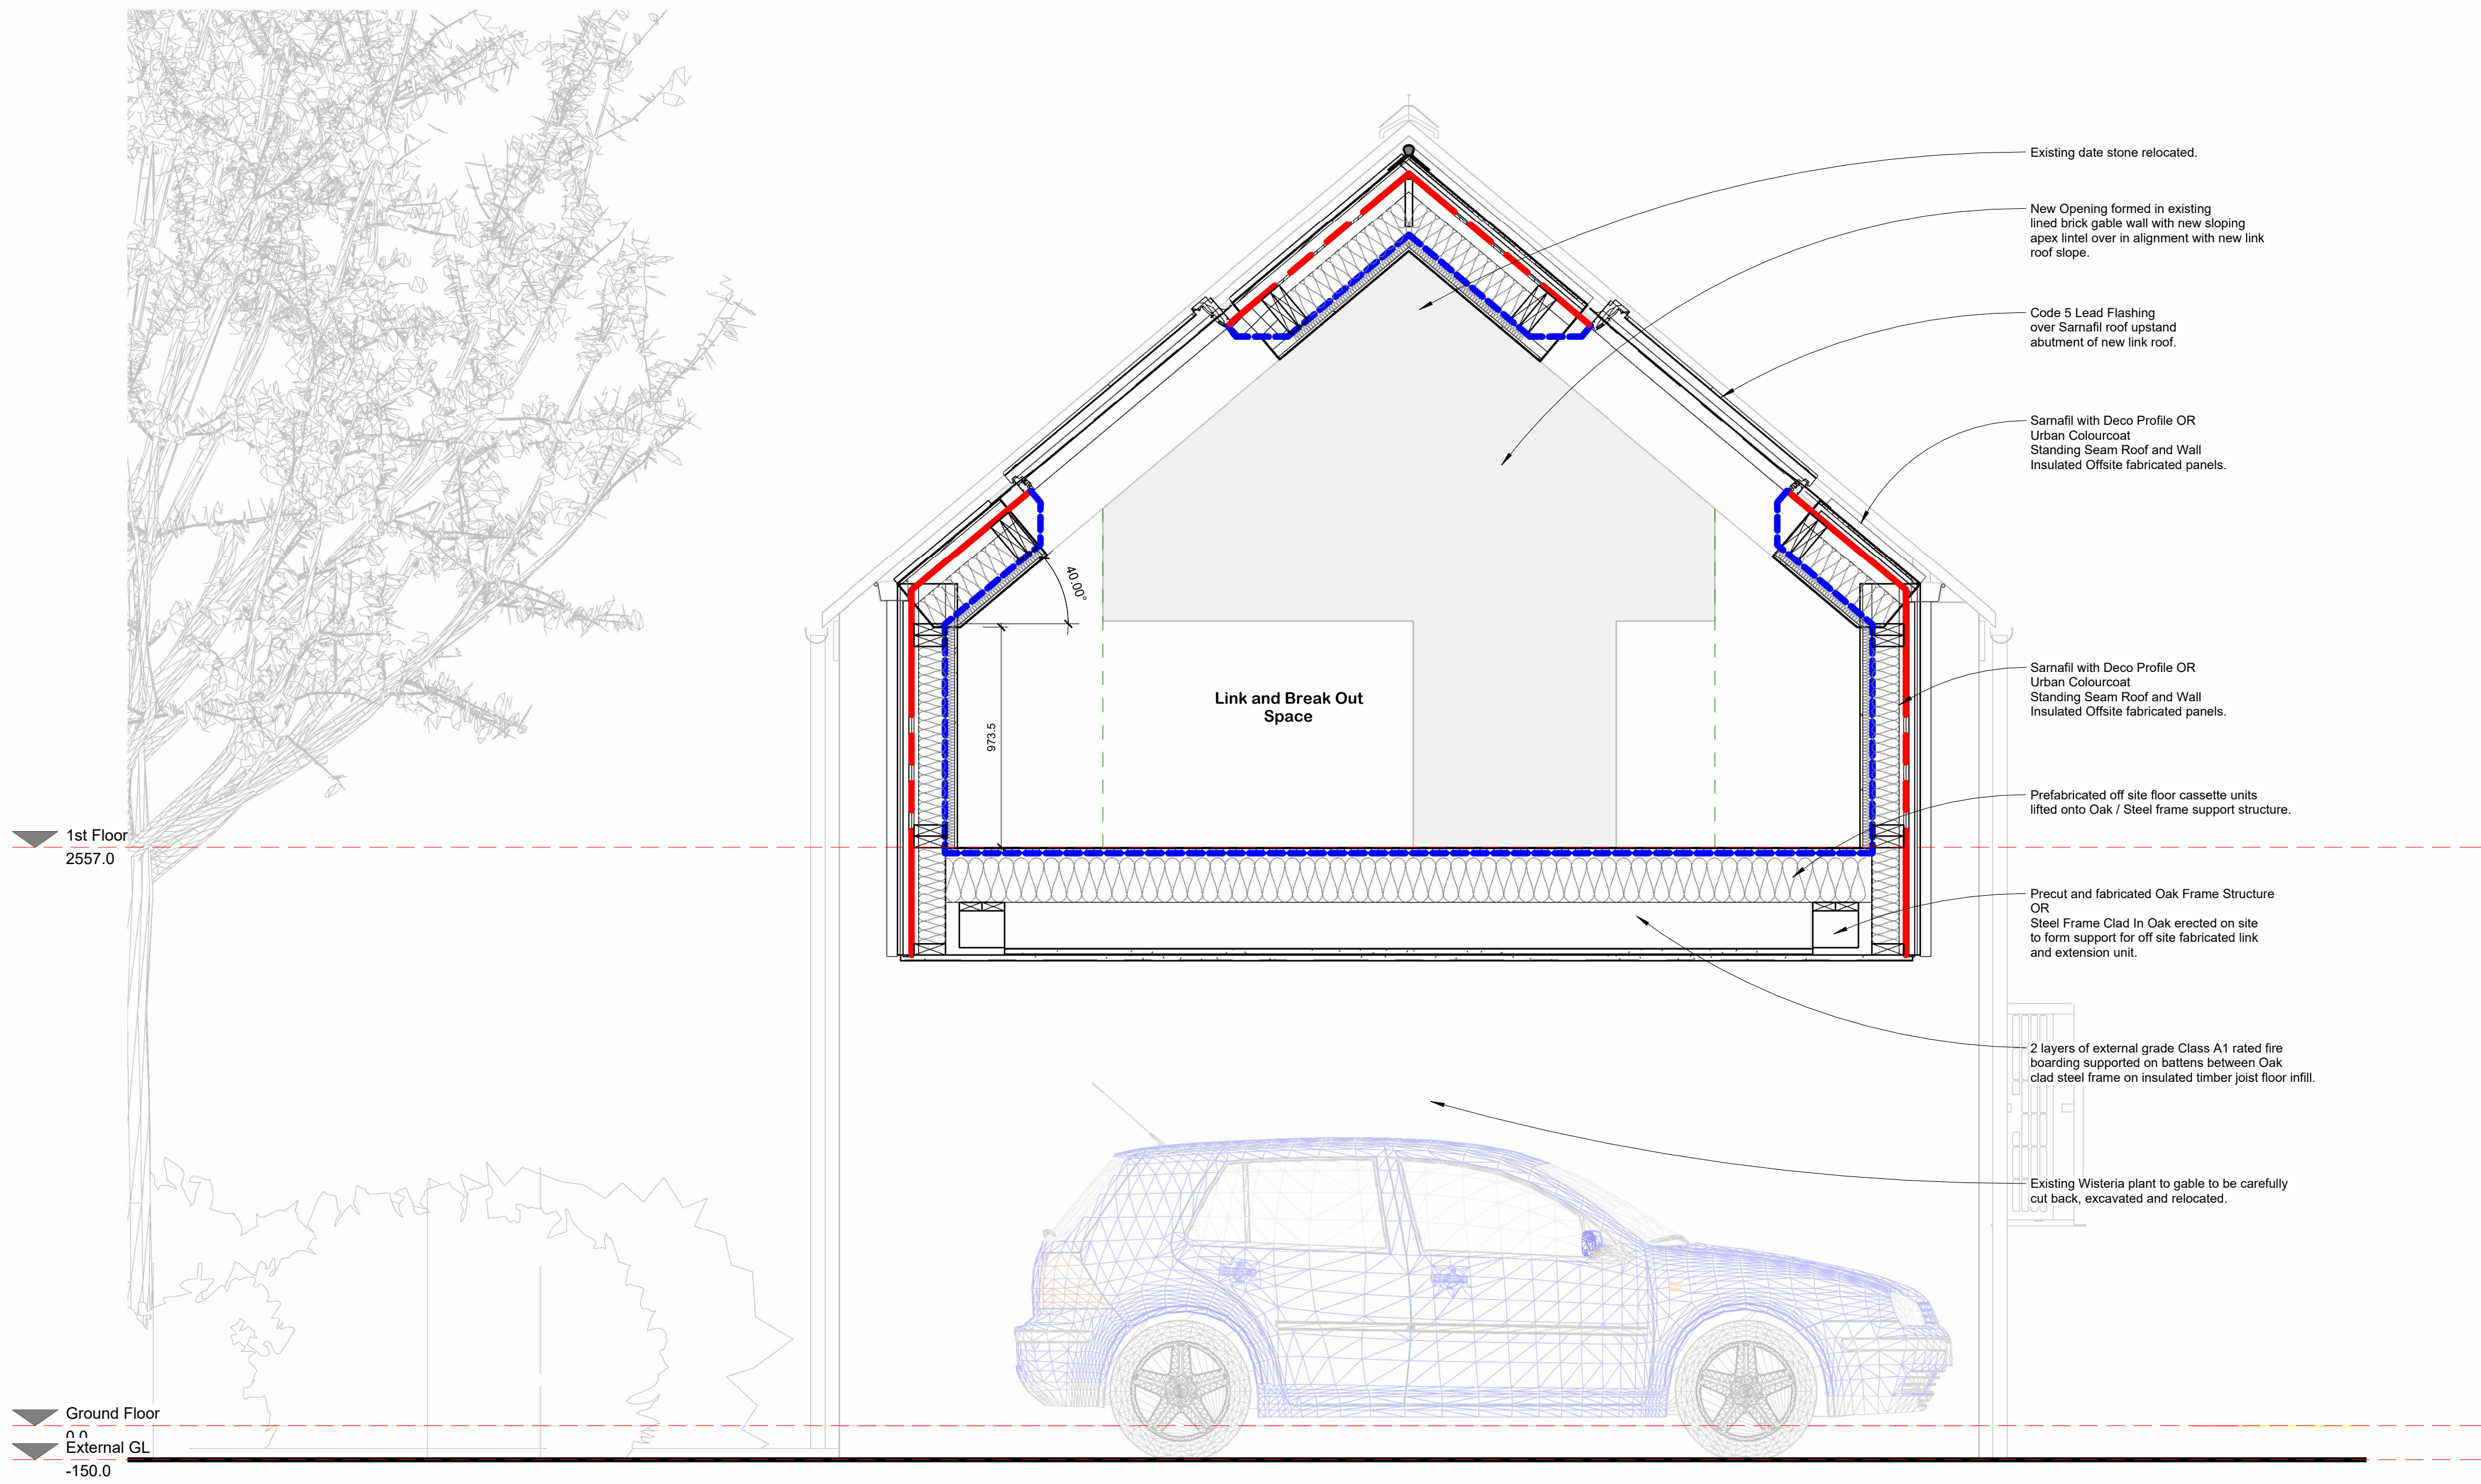

P1	17.11.2023	Drawing status updated to Planning Application Issue without further amendment.	CLS
B	30.08.2023	Integrated Gutter added to roof edge	CLS
A	22.06.2023	Rooflights in link revised, Hugh's office swapped for Hot Desk Area Position, Front Gable updated for flat soffit window and more inkeeping, front gable changed to Larch and Field elevation in Larch, SW Elevation solar panel system added.	CLS
Ref.	Date	Description	Initial

Oglesby & Limb Ltd

Chartered Architect

Suite 1, Market Chambers
12 Market Place, Spalding, Lincs
PE11 1SL

Tel: 01775 761196

e-mail: design@o-l-ltd.co.uk

O&L

Client:

Mr Hugh Baker

Project:

**Proposed extension to Offices,
Pickwell House, Hog's Gate,
Moulton, Spalding, Lincolnshire,
PE12 6QH**

Drawing Title:

**Rural Hub Section Through Link
As Proposed**

PLANNING APPLICATION ISSUE

Date:	June 2023	Scale:	as shown @ A1
Drawn by:	CLS	Checked by:	AJO

Drawing Number:	Rev:
A1607 - 12	P1