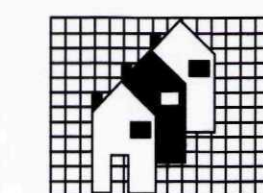


Ref:	Revision:	Date:
------	-----------	-------

WENMAN DESIGN SOLUTIONS Ltd.

2 Austendyke Road
Weston Hills
Spalding
Lincs. PE12 6BX
Tel : 01775 724171
Fax : 01775 720445
Mobile : 0784 17184
enquiries@wenman

Project:
PROPOSED REAR EXTENSIONS

Client: MR & MRS PATES
ELM HOUSE
FENGATE ROAD
MOULTON CHAPEL
SPALDING, Lincs

DRAWING:


PROPOSED GROUND FLOOR PLAN
PROPOSED FIRST FLOOR PLAN
PROPOSED ELEVATIONS
BLOCK PLAN





DRAWING N°: WEN/1396/10/01	DATE: DECEMBER 2010
-------------------------------	------------------------

DRAWN BY: RW	SCALES: 1:50 1:100 1:500
-----------------	-----------------------------

[illegible]

HEALTH & SAFETY
The client is to ensure that the appointed contractor is familiar with and complies with Health & Safety for Building Sites and Work Places.

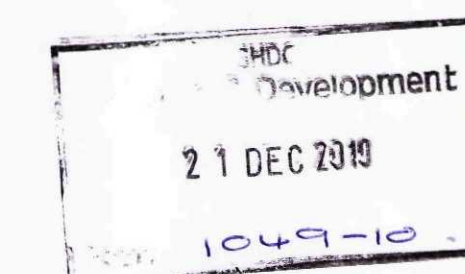

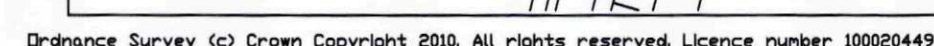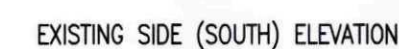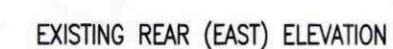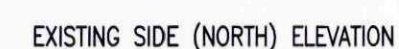

SITE PLAN 1:1250



Ref:	Revision:	Date:
------	-----------	-------

WENMAN DESIGN SOLUTIONS Ltd.
2 Austendyke Road
Weston Hills
Spalding
Lincs. PE12 6BX
Tel : 01775 724171
Fax : 01775 720445
Mobile : 0784 1718457
enquiries@wenmanbuildingdesign.co.uk

Project:

PROPOSED REAR EXTENSIONS

Client: MR & MRS PATES
ELM HOUSE
FENGATE ROAD
MOULTON CHAPEL
SPALDING, Lincs

DRAWING:

EXISTING GROUND FLOOR PLAN
EXISTING FIRST FLOOR PLAN
EXISTING ELEVATIONS
SITE PLAN

DRAWING N°: WEN/1396/10/00	DATE: DECEMBER 2010
-------------------------------	------------------------

DRAWN BY: RW	SCALES: 1:50 1:100 1:1250
-----------------	------------------------------

[illegible]

SHDC
Planning & Development
21 DEC 2010
Ref: 1049-10