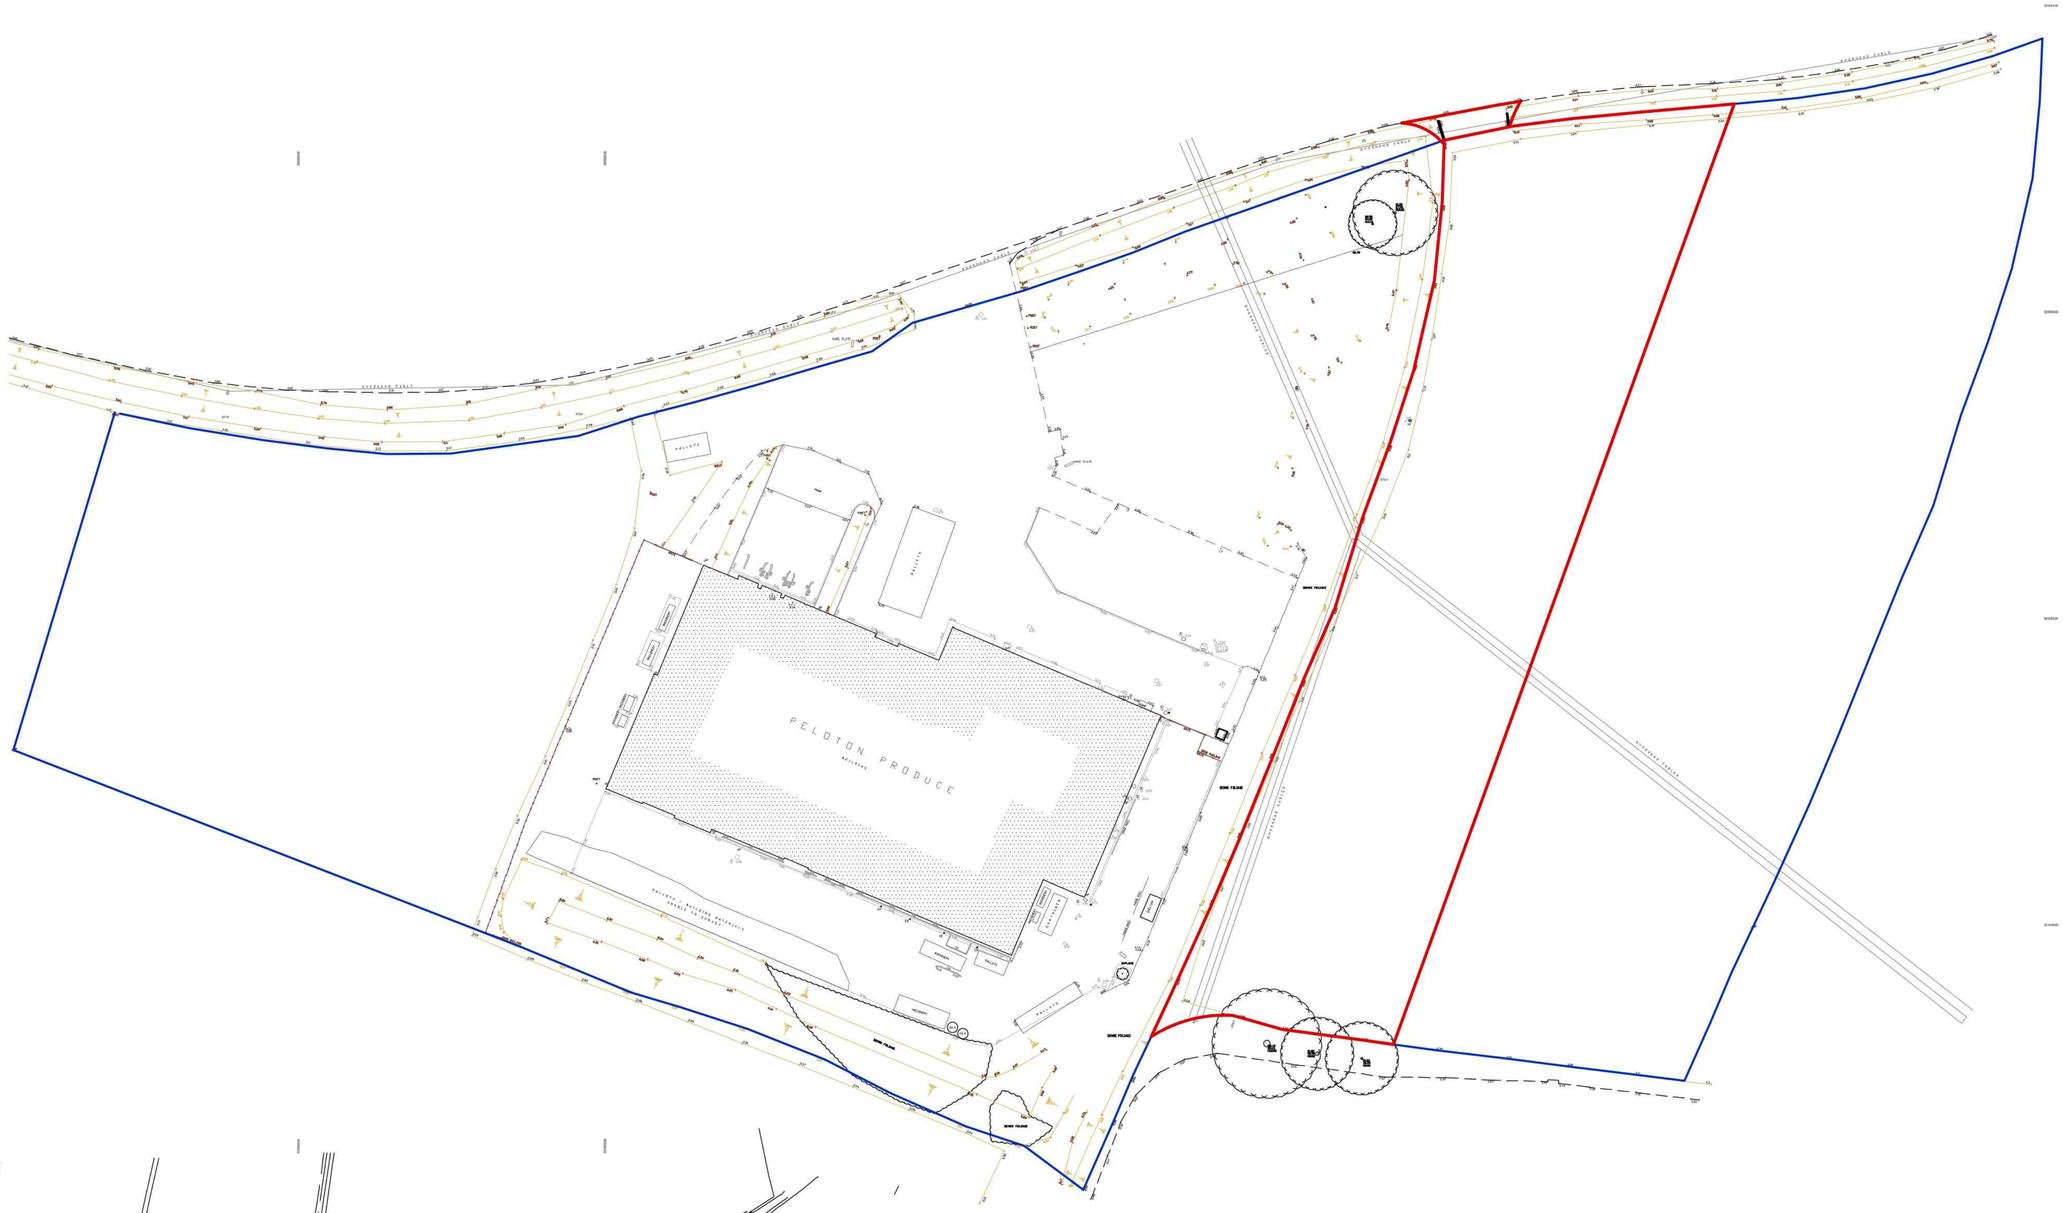

PELOTON PRODUCE
SEWAGE PLANT
SEWAGE PLANT
SEWAGE PLANT
SEWAGE PLANT
PALLETS
PALLETS
PALLETS
PALLETS
HEDGE
HEDGE
HEDGE