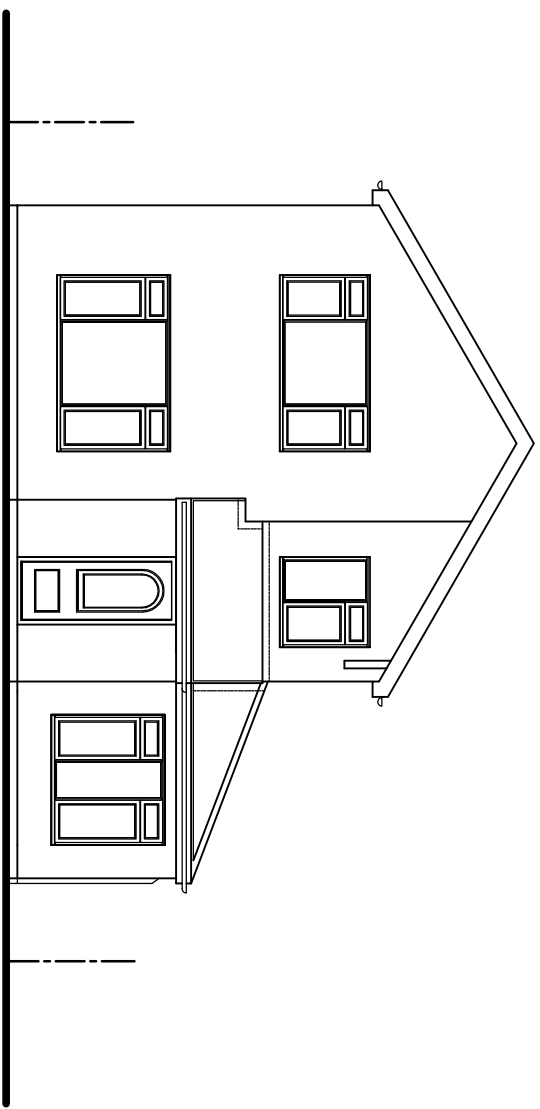
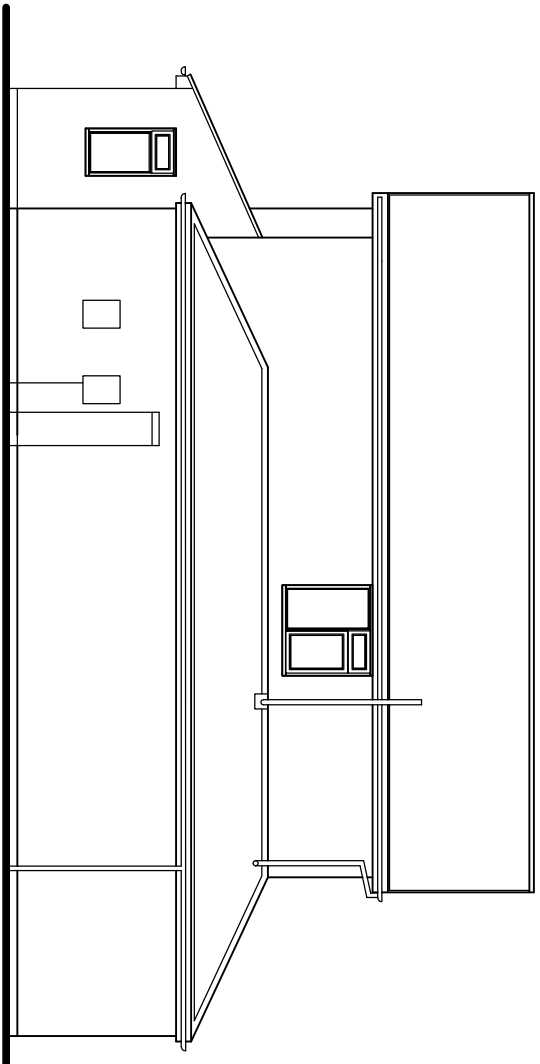
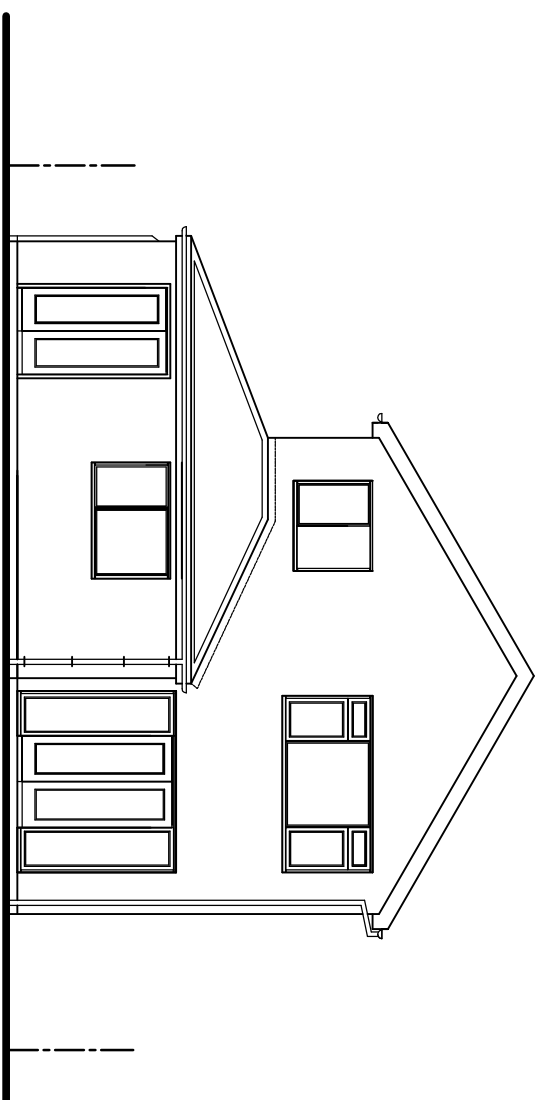
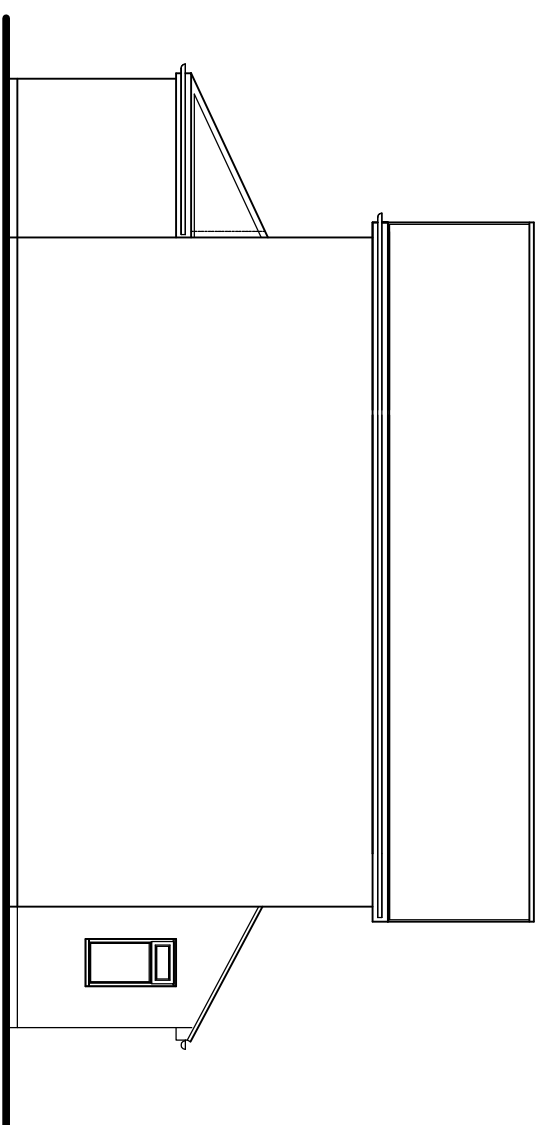
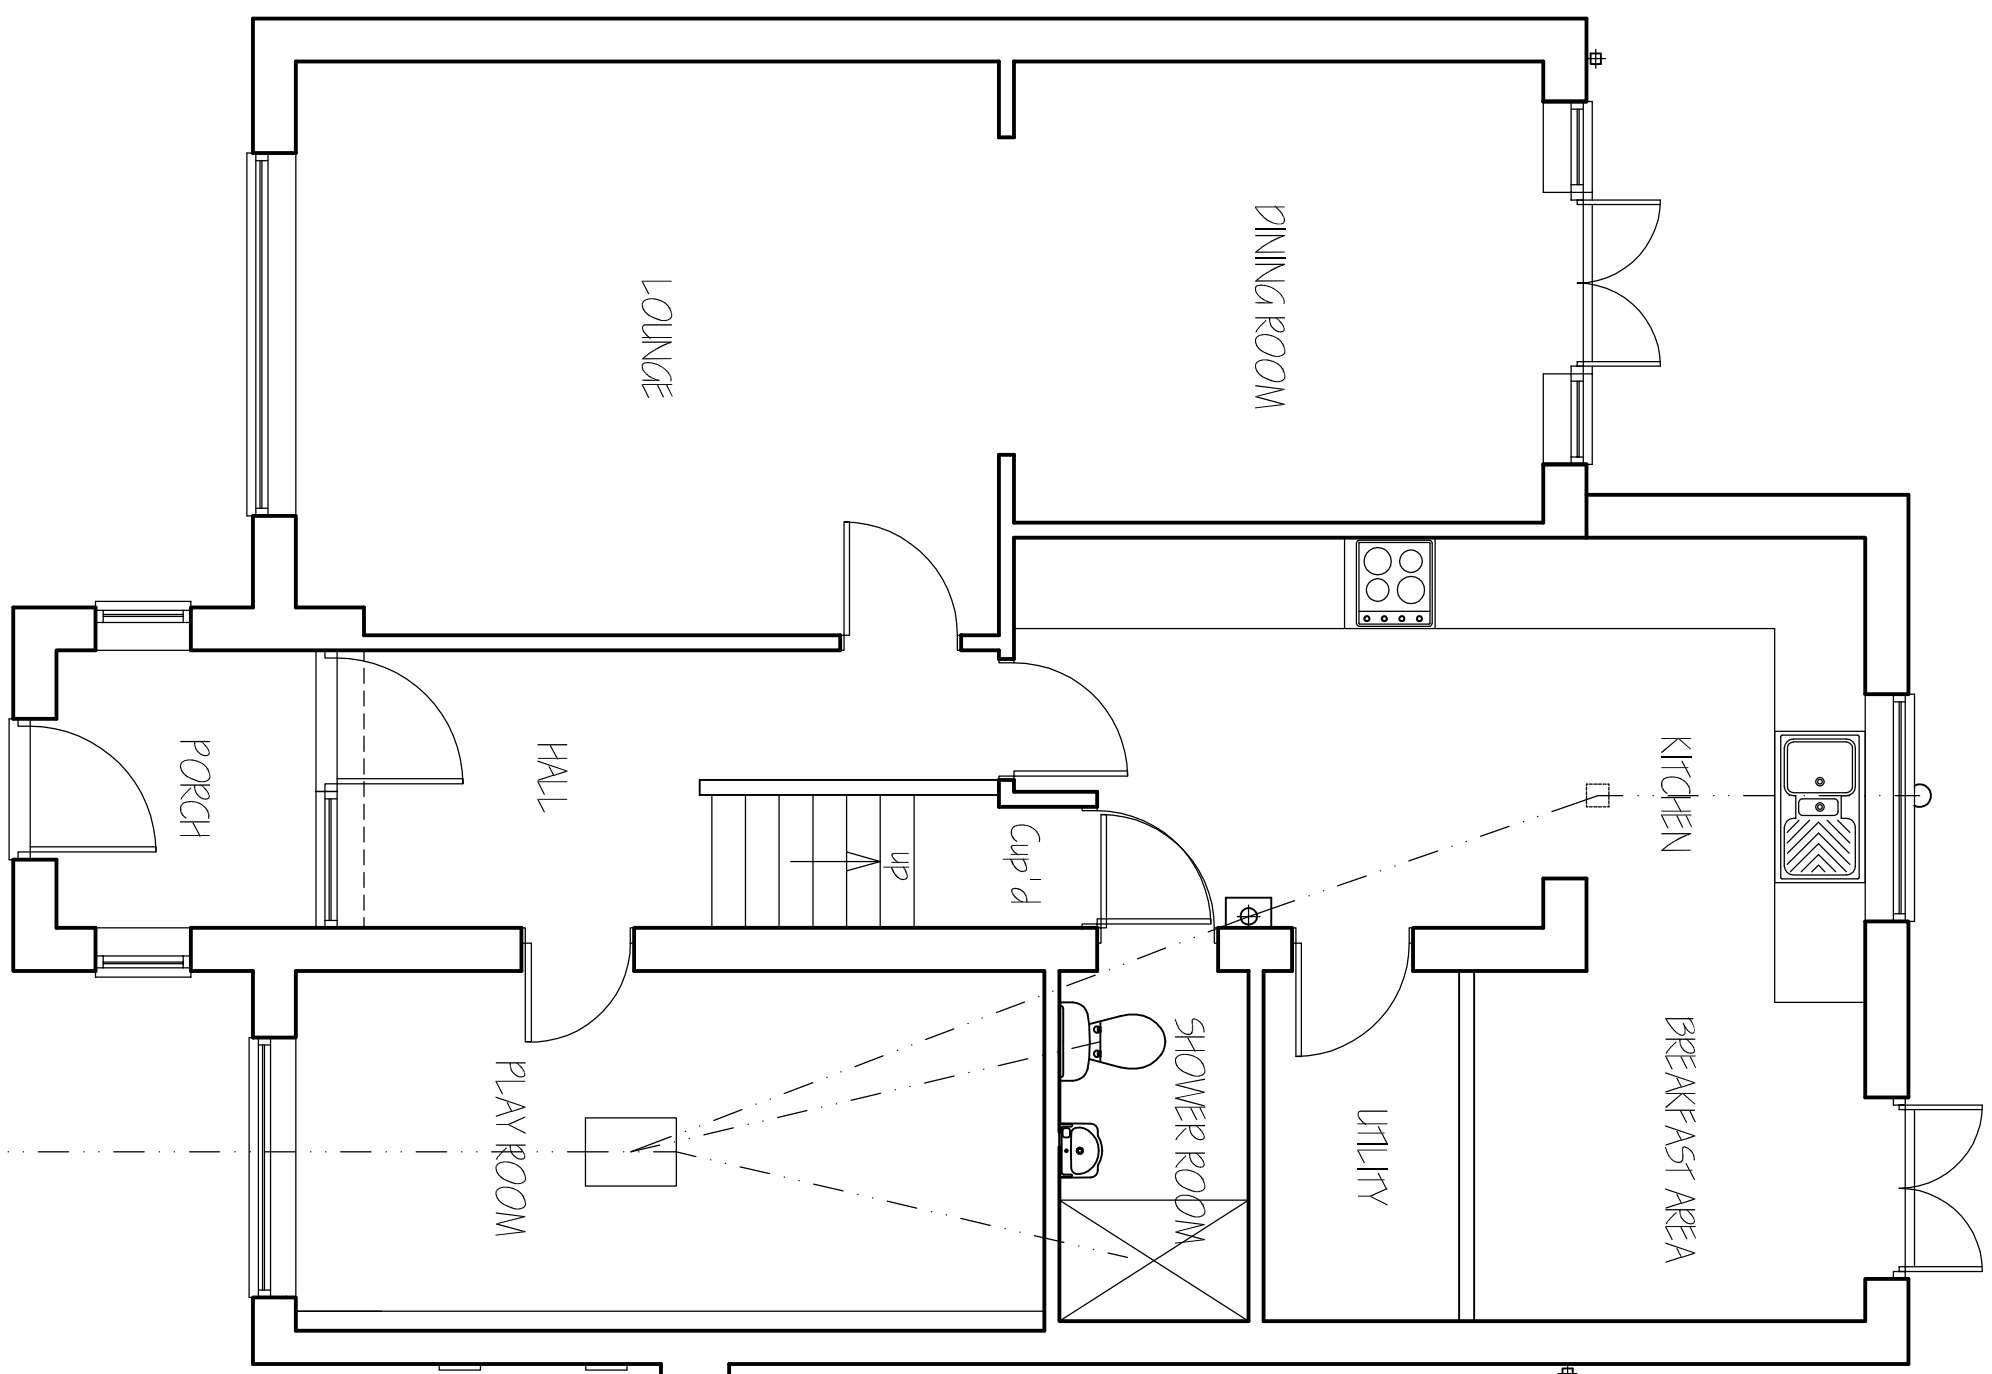
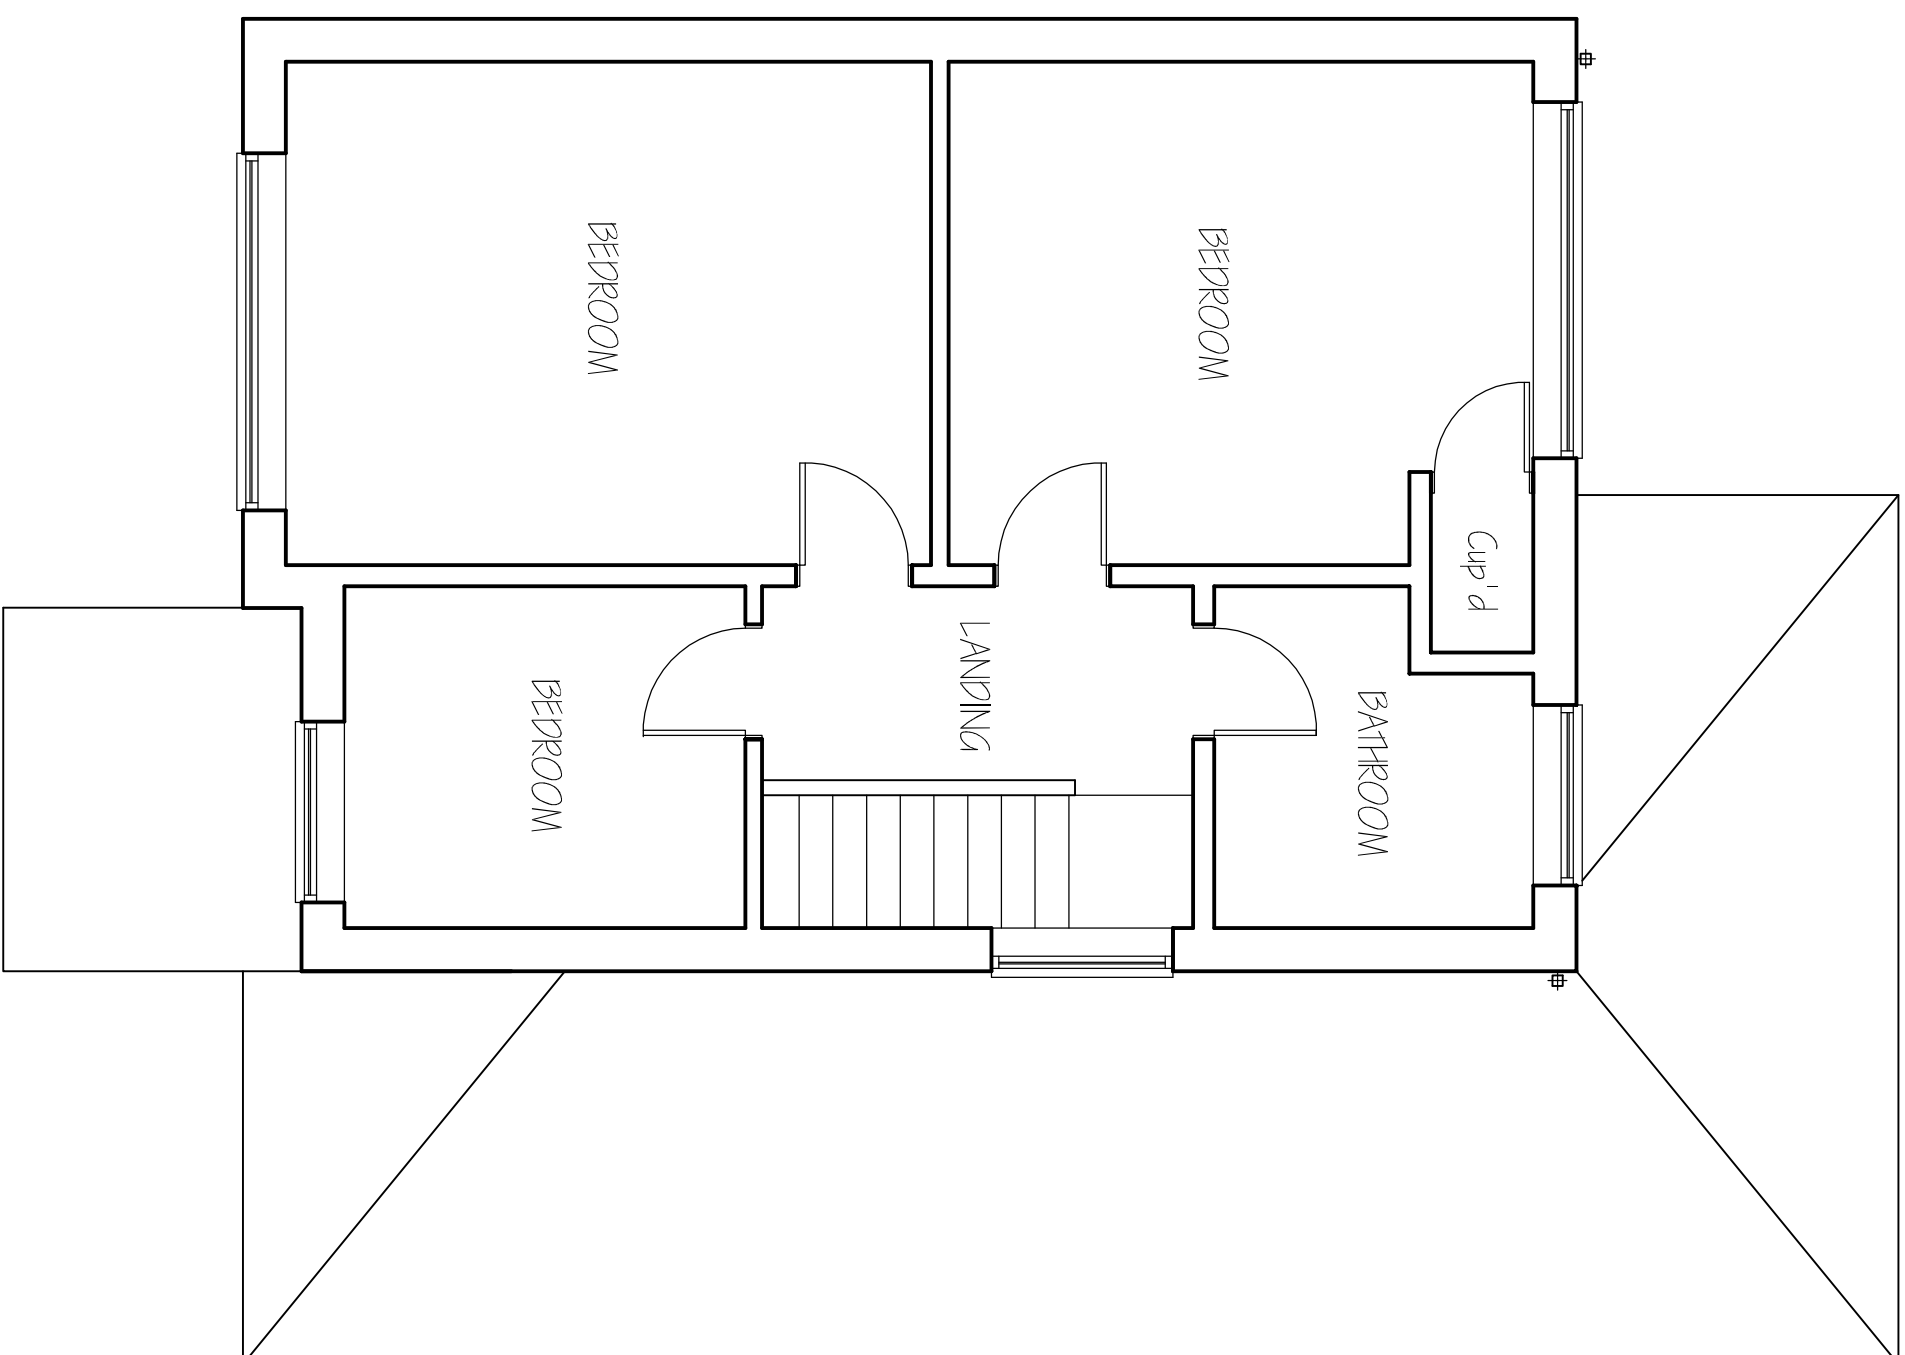
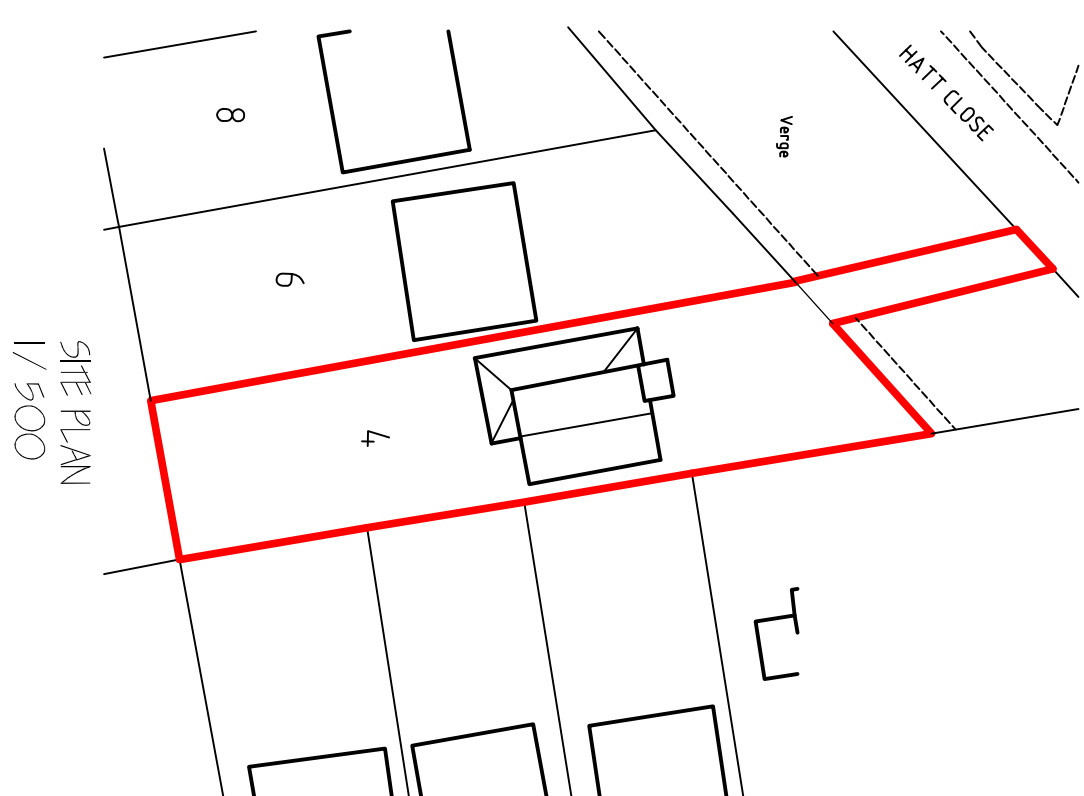
LOCATION PLAN
1/2500[illegible]