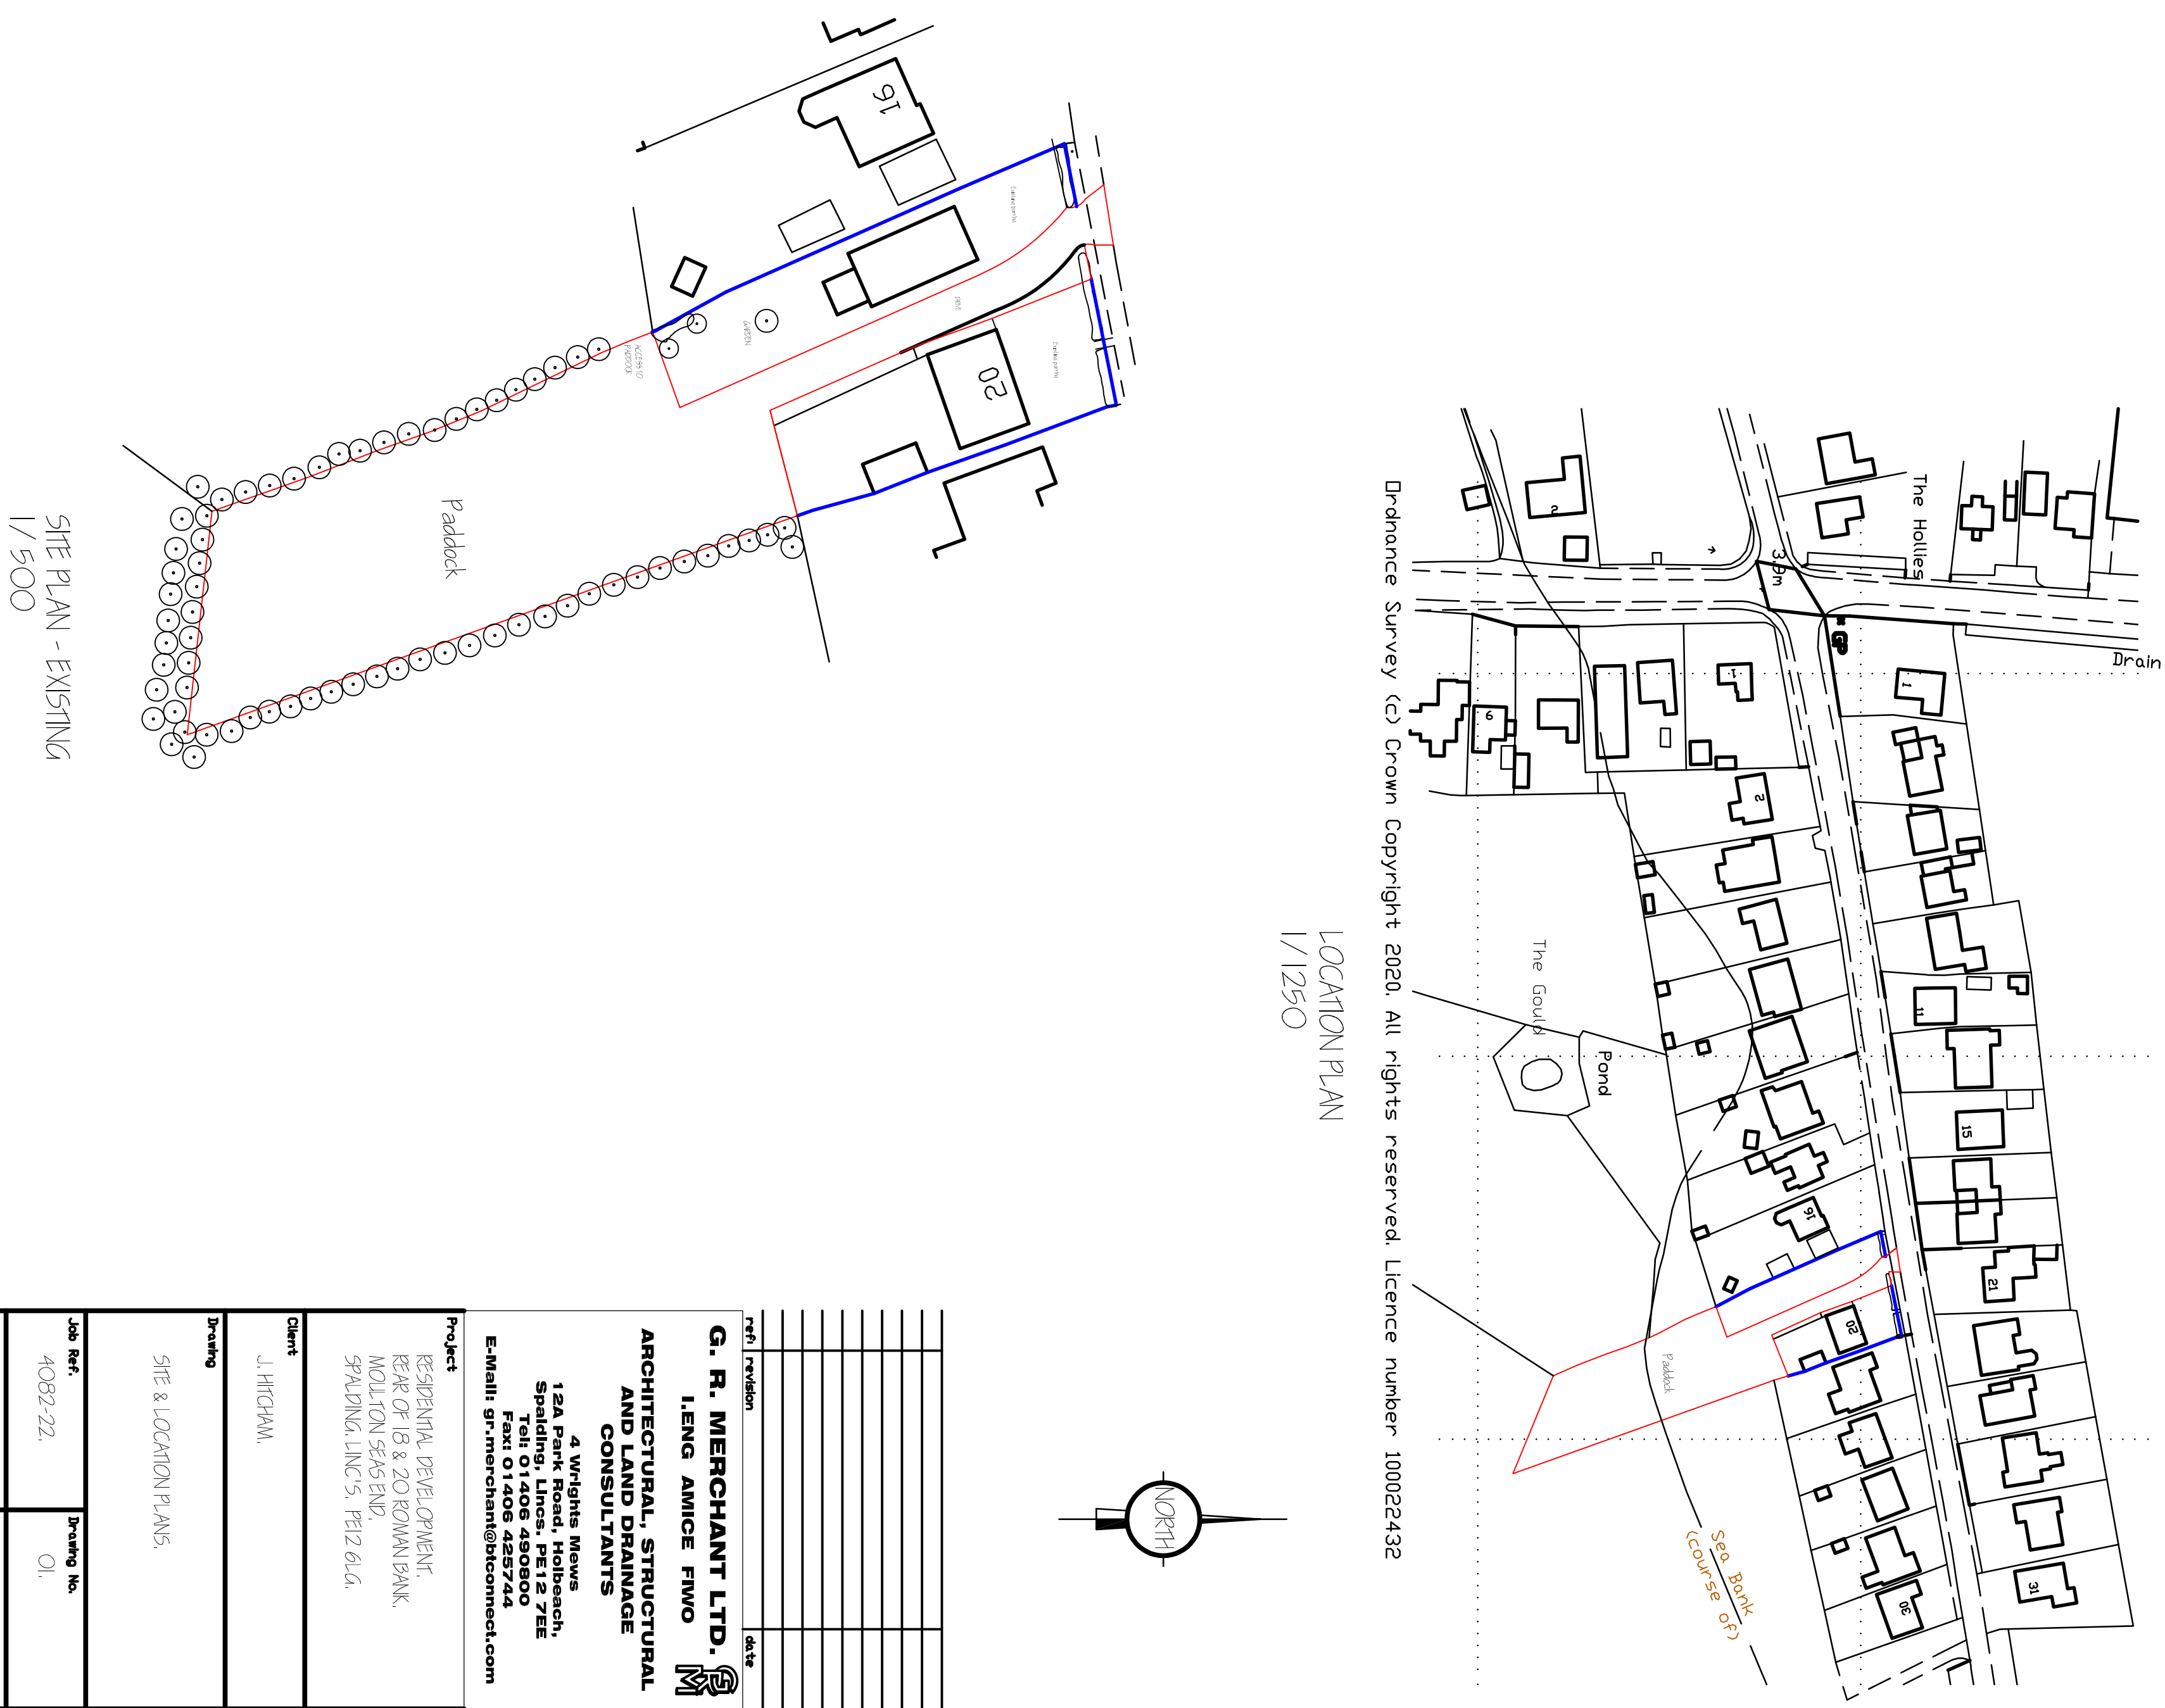
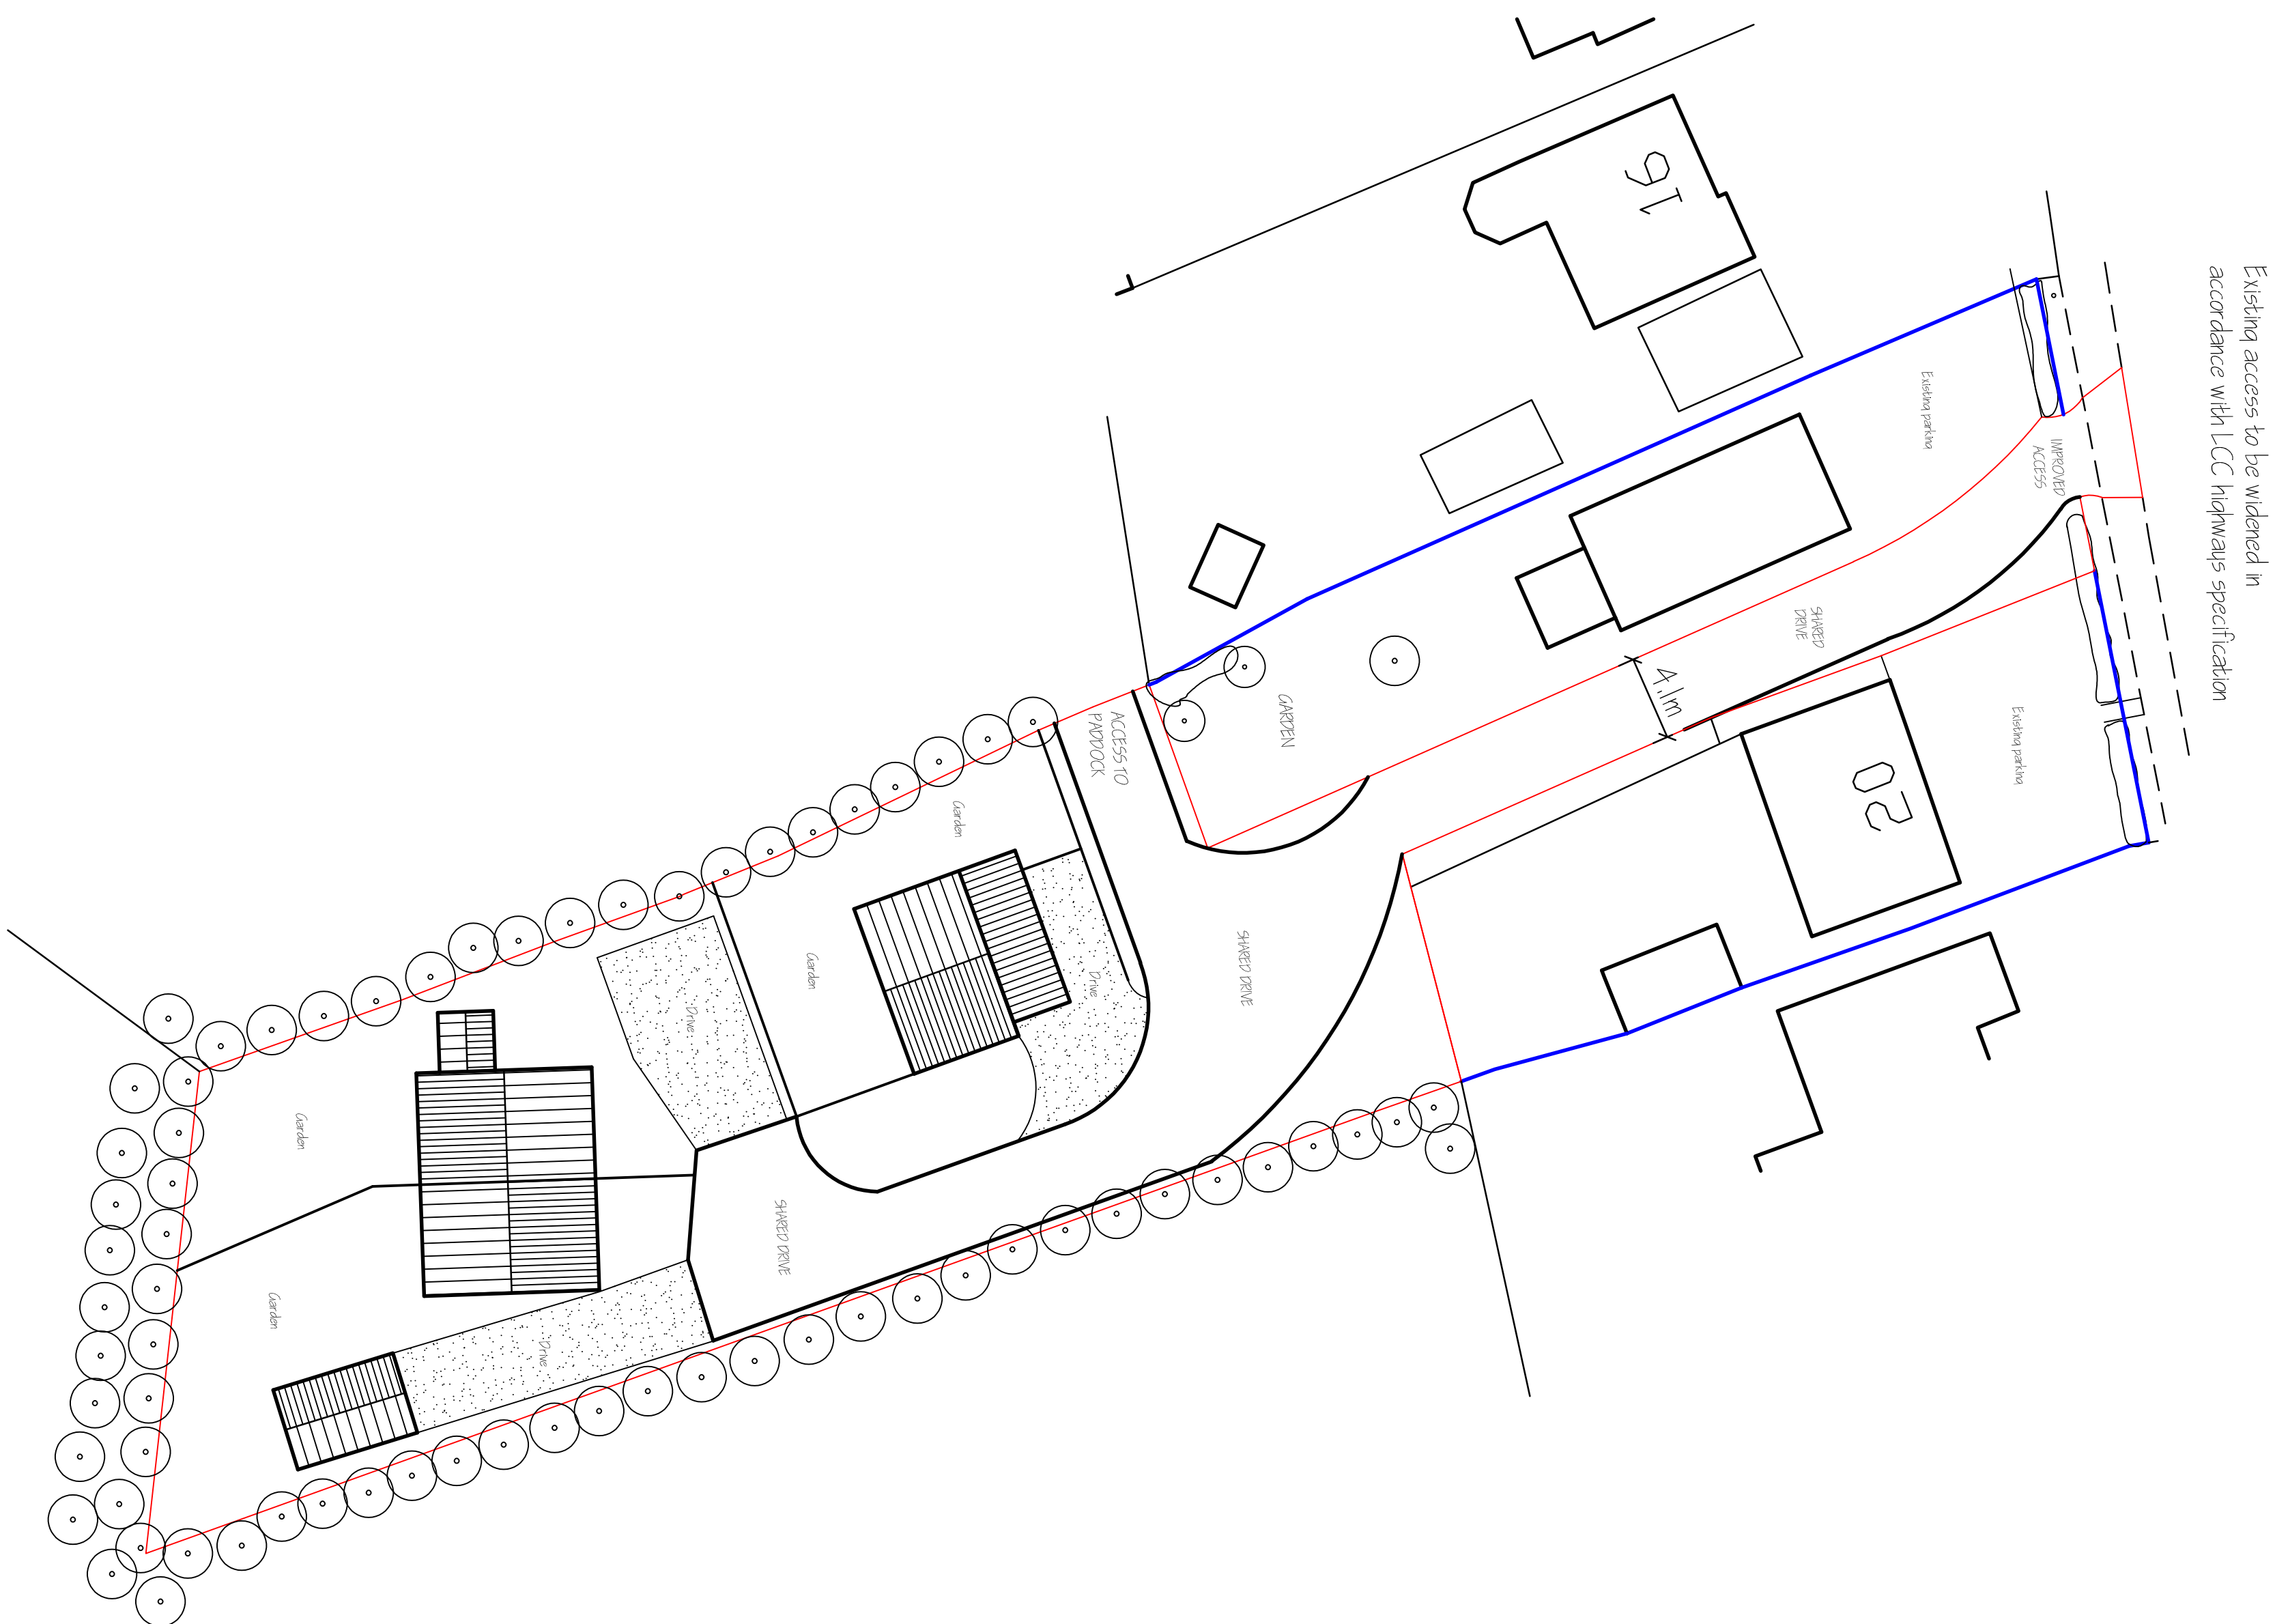


[illegible]

Client	J. HITCHAM.		
Drawing	SITE & LOCATION PLANS.		
Date	OCTOBER 2022.	Drawn	S.L.D.

DO NOT SCALE FROM THIS DRAWING

