


Ordnance Survey® Superplan Data®

Option 1
Site-centred

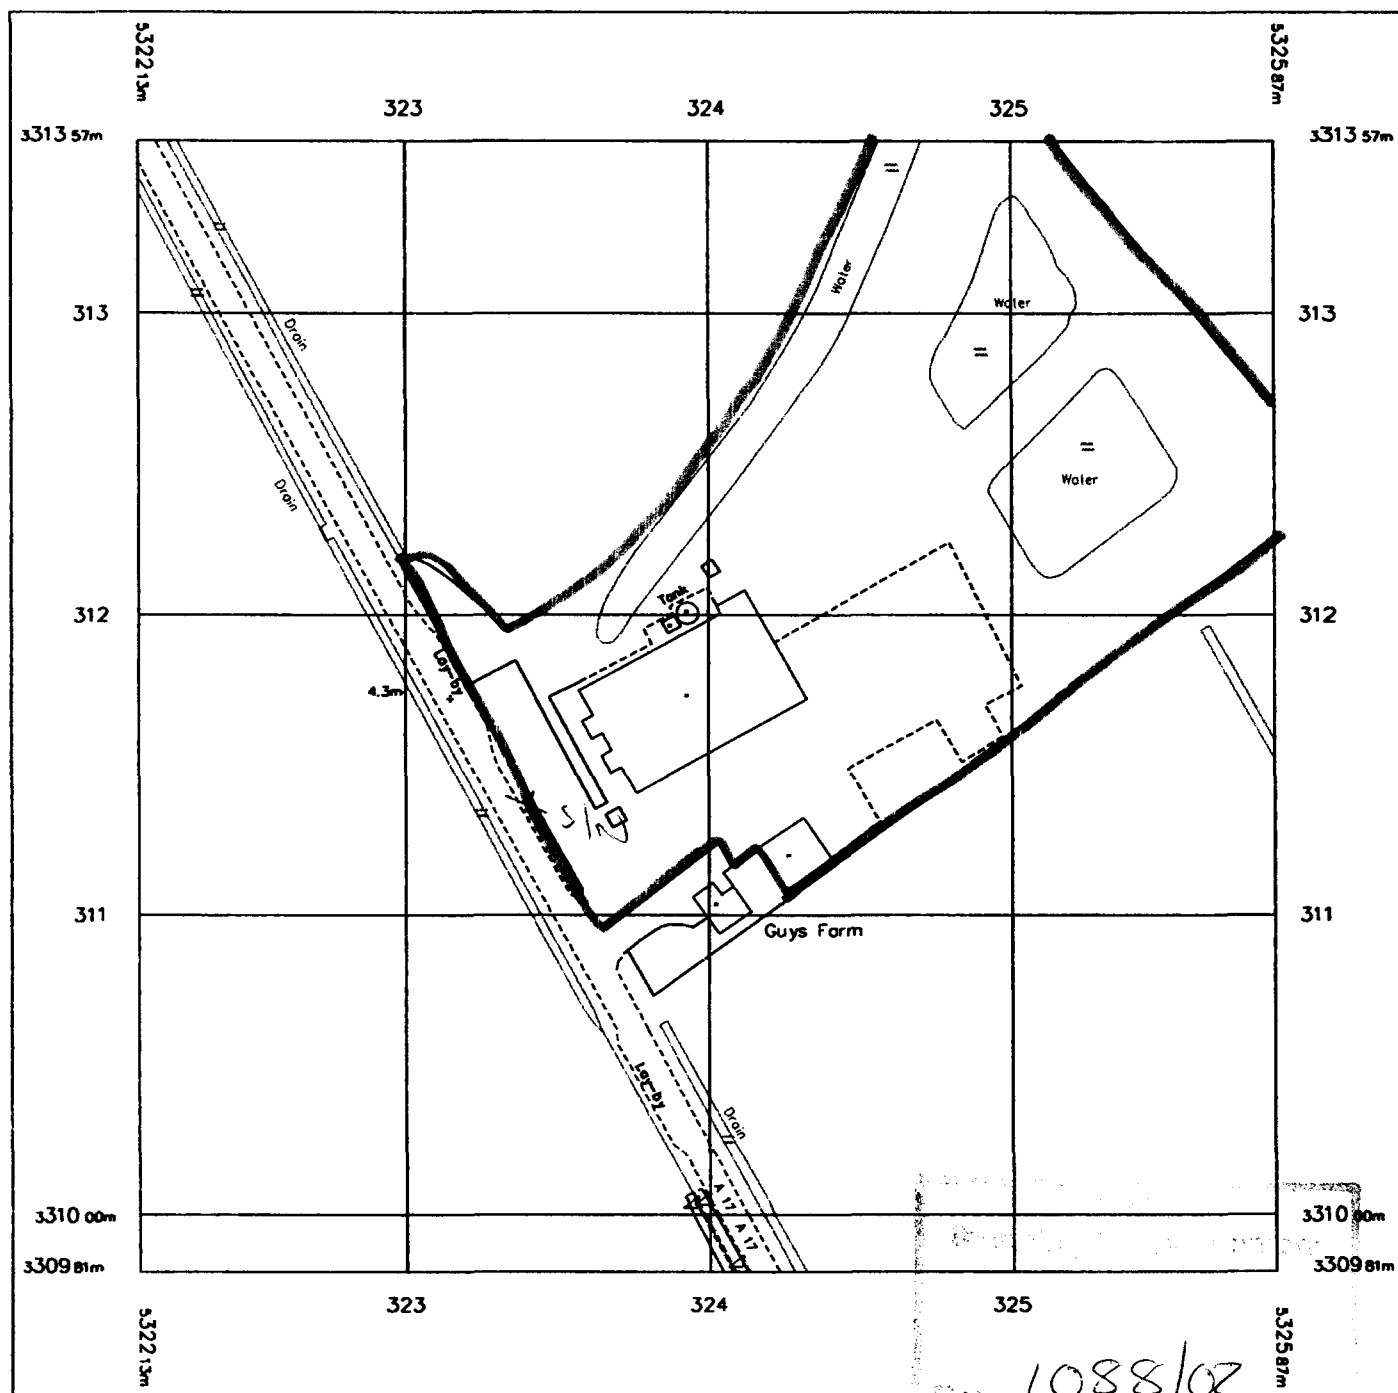

Produced 19 Mar 2002 from Ordnance Survey digital data and incorporating surveyed revision available at this date. © Crown Copyright 2002.

Reproduction in whole or in part is prohibited without the prior permission of Ordnance Survey.

Ordnance Survey and Superplan Data are registered trade marks of Ordnance Survey the national mapping agency of Great Britain

This Superplan product does not contain all recorded map information.

This product contains data surveyed at one or more of the following scales: 1/1250, 1/2500 & 1/10000.


Notional Grid sheet reference at centre of this Superplan: TF3231

The representation of a road, track or path is no evidence of a right of way.


Heights are given in metres above Datum.

The alignment of tunnels is approximate.


Centre Coordinates: 532400 331169
Supplied by: Heffers, Cambridge
Serial Number: 08210494

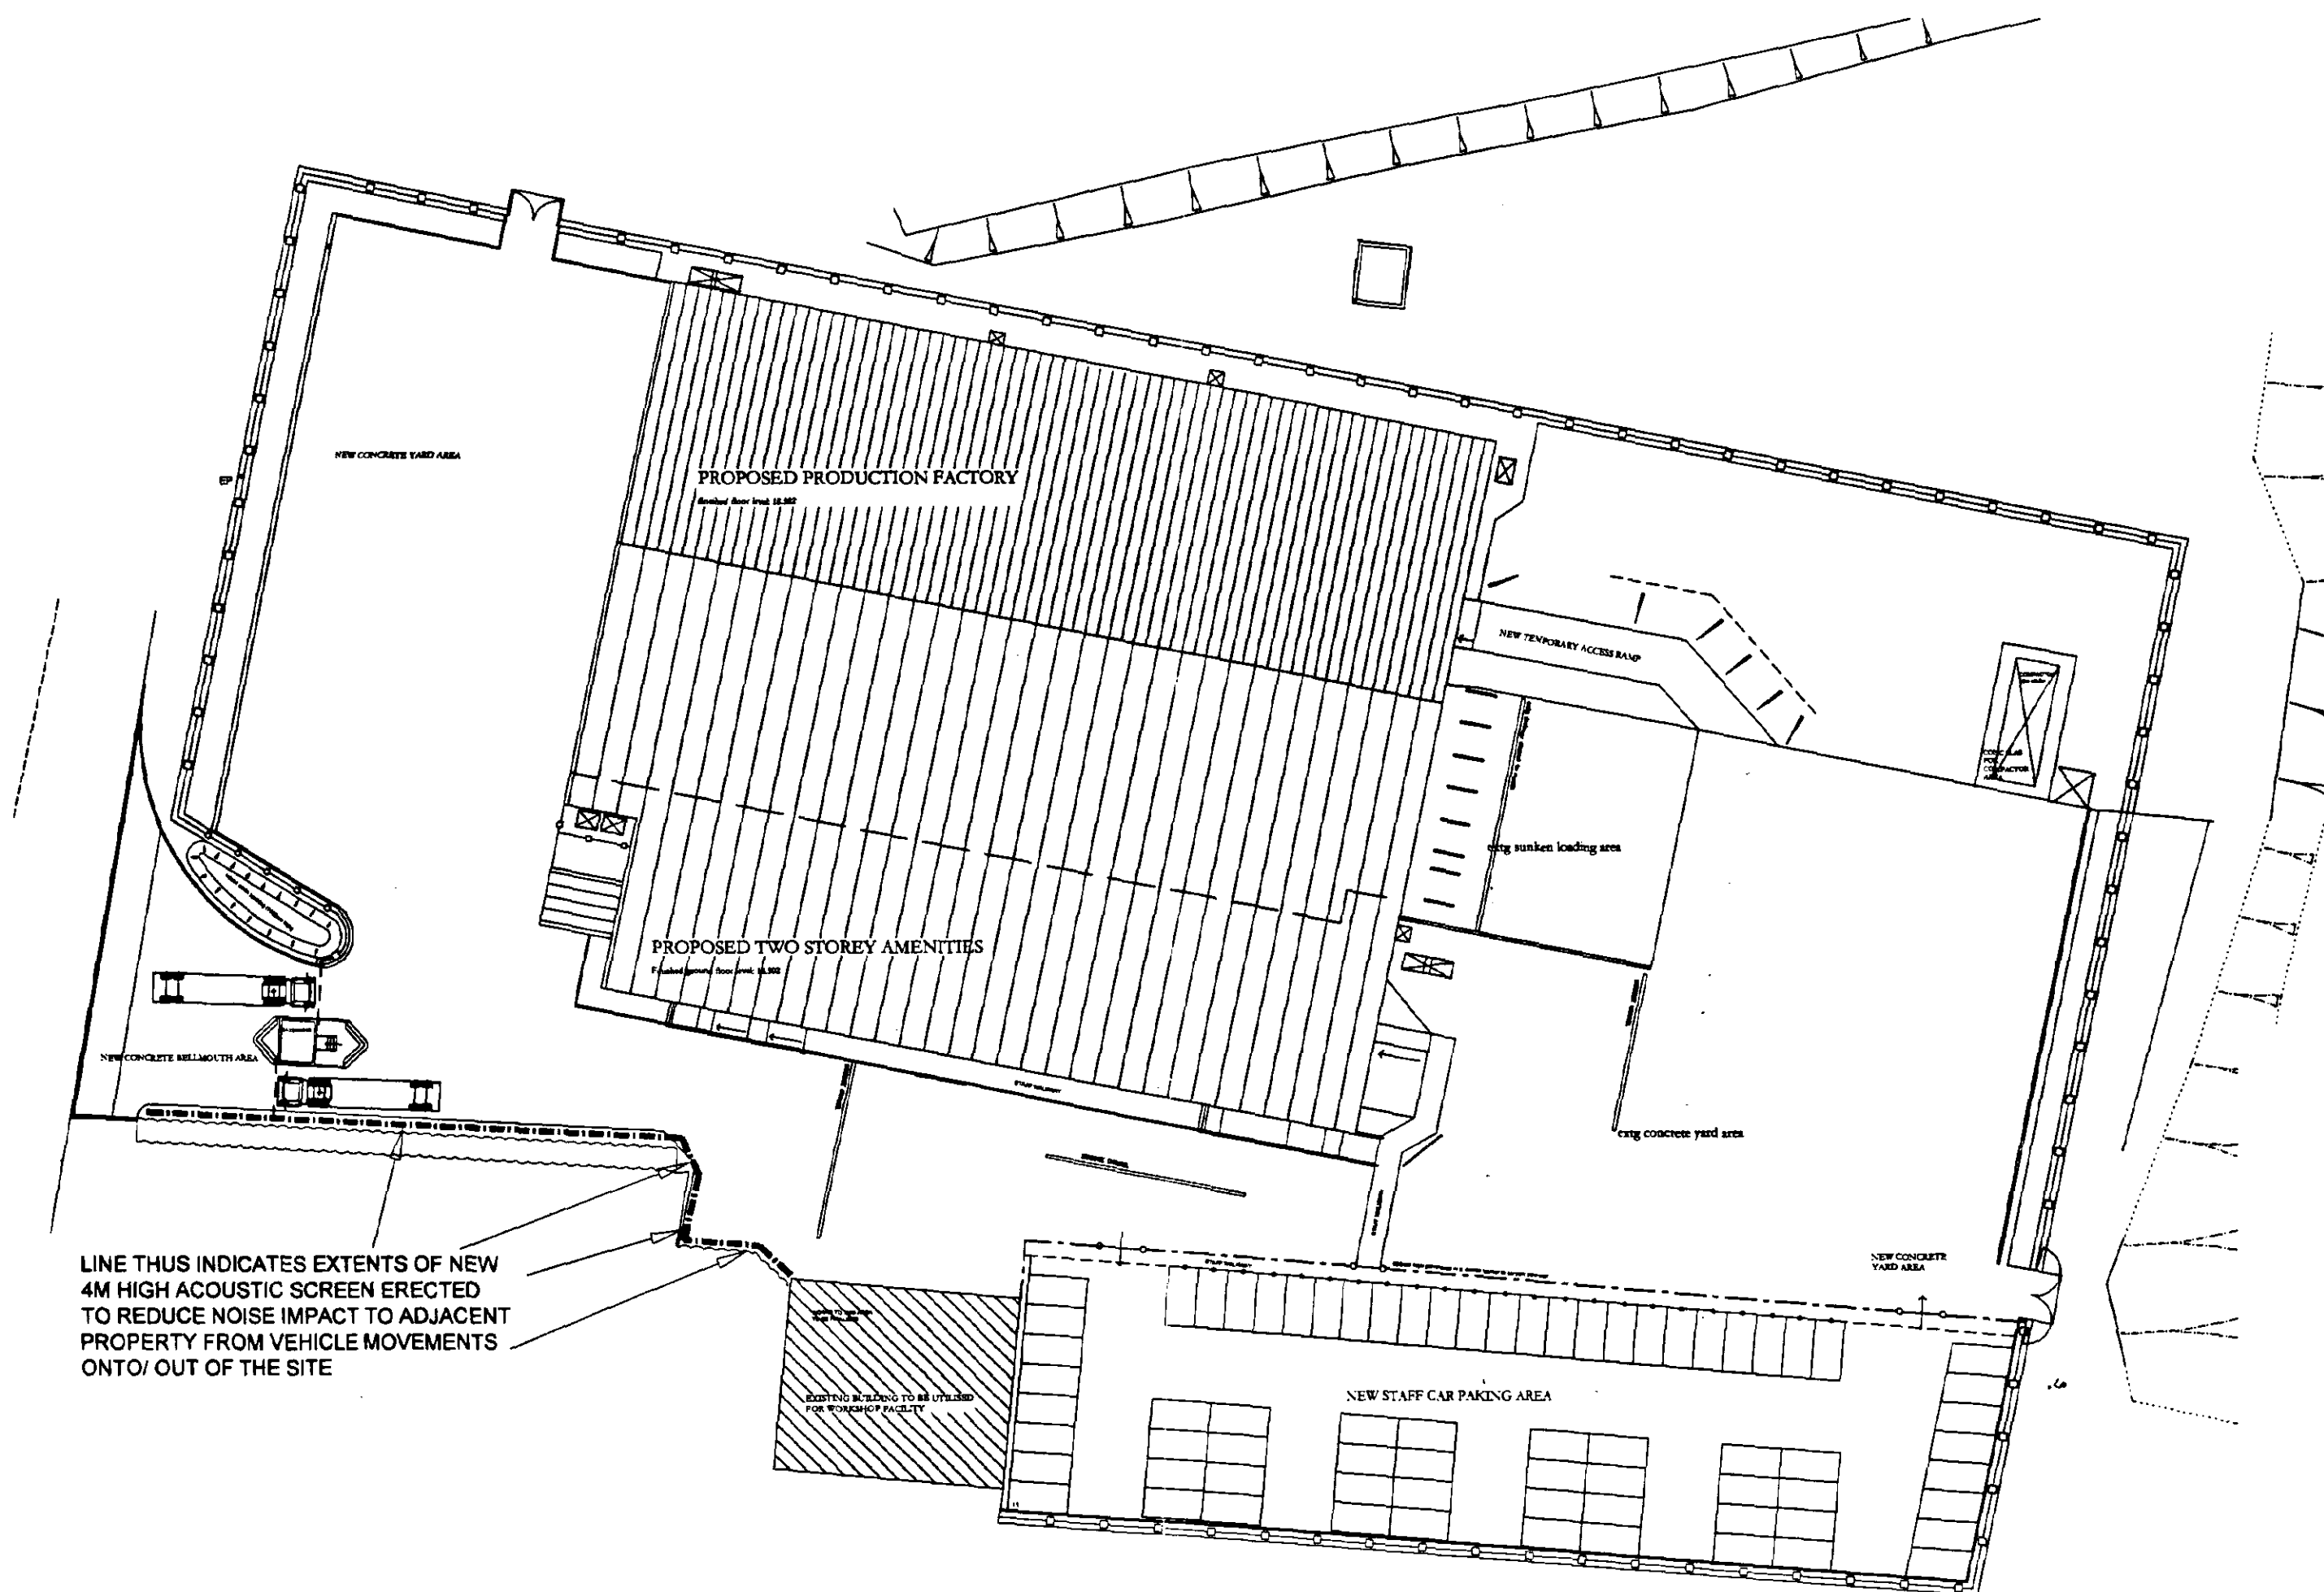

ACOUSTIC SCREEN TO BE 4M HIGH TO BE CONSTRUCTED TO SW
TIMBER ON STEEL POST FRAMING. TO BE CLAD WITH TIMBER
200X25 SLATED BOARDING @ 45 DEGREES TO GROUND LEVEL
TO DEFLECT NOISE FROM VEHICLES

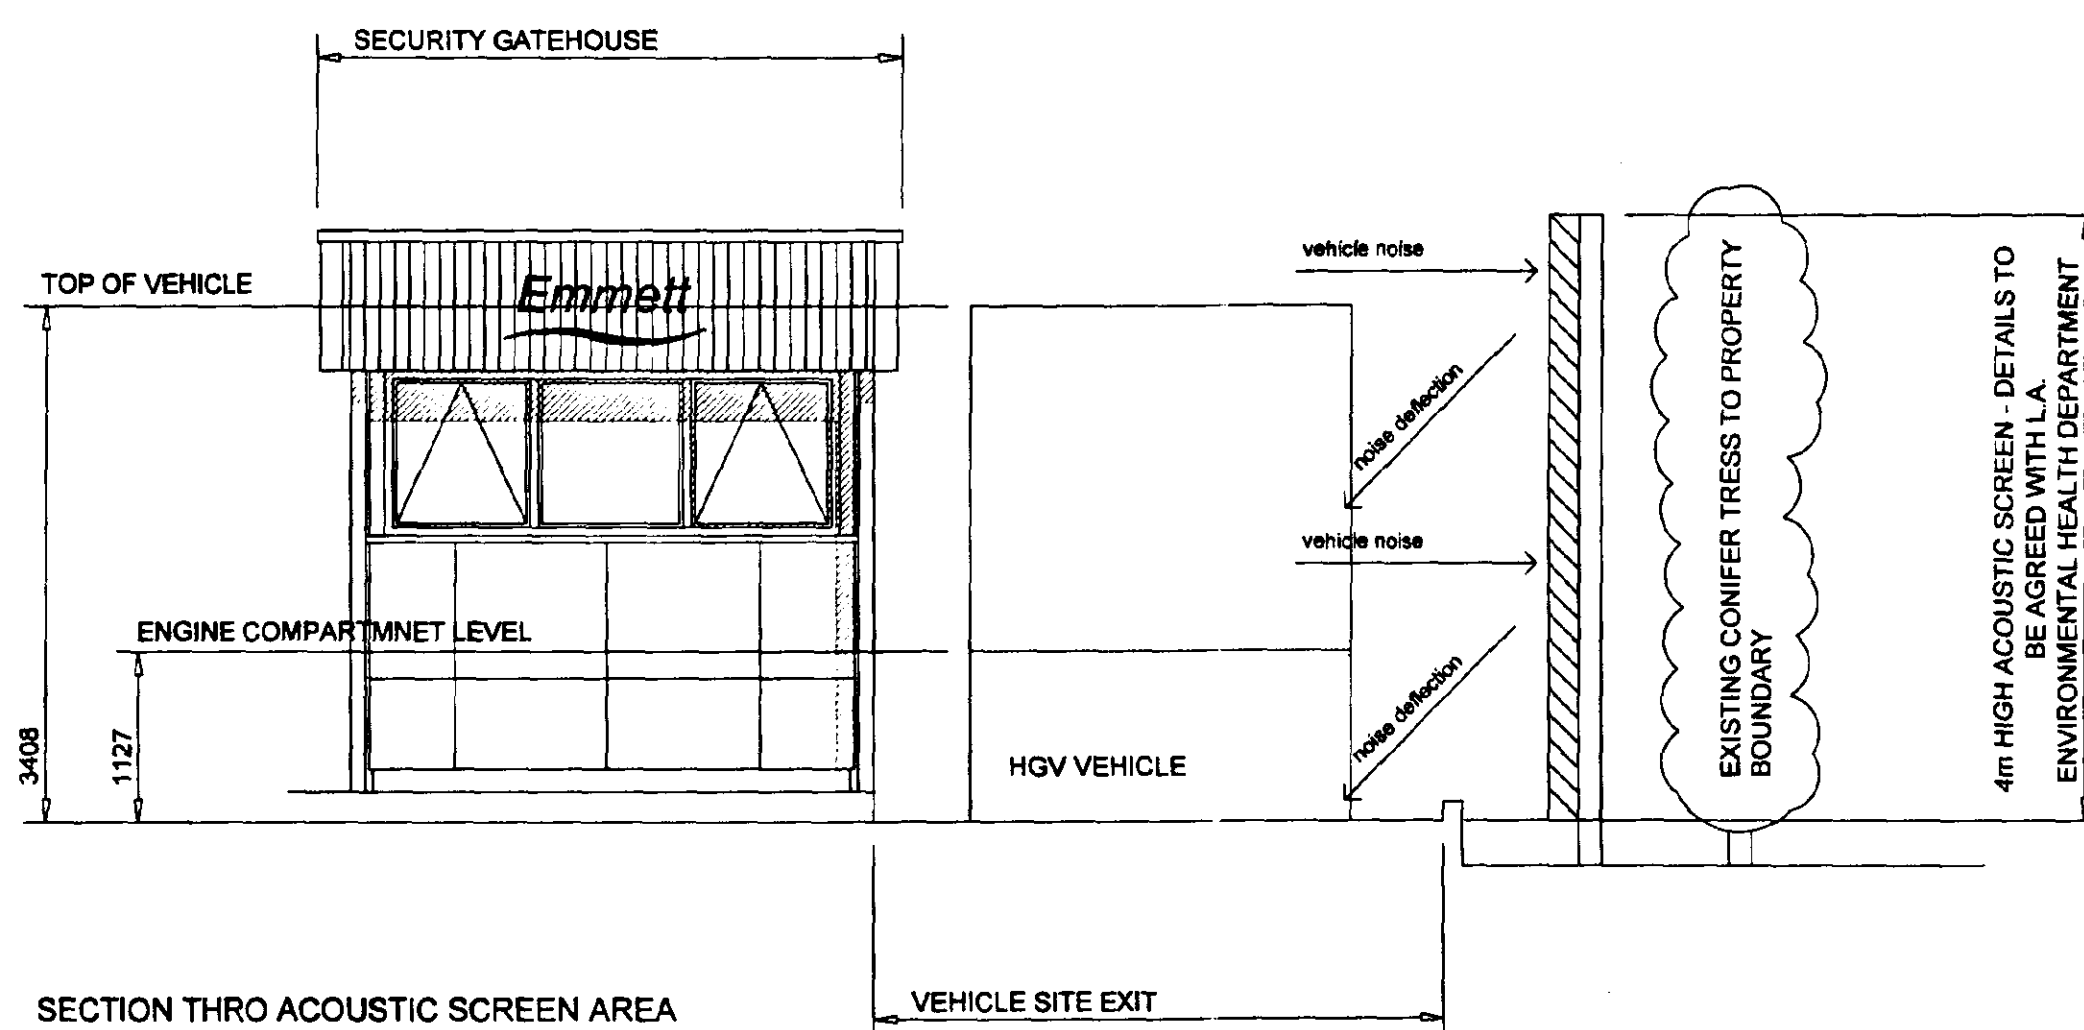

EMMETT (UK) LTD -
WASHWAY ROAD - FOSDYKE
FACTORY REBUILD - ACOUSTIC FENCE
11 DEC 2002
Ref:

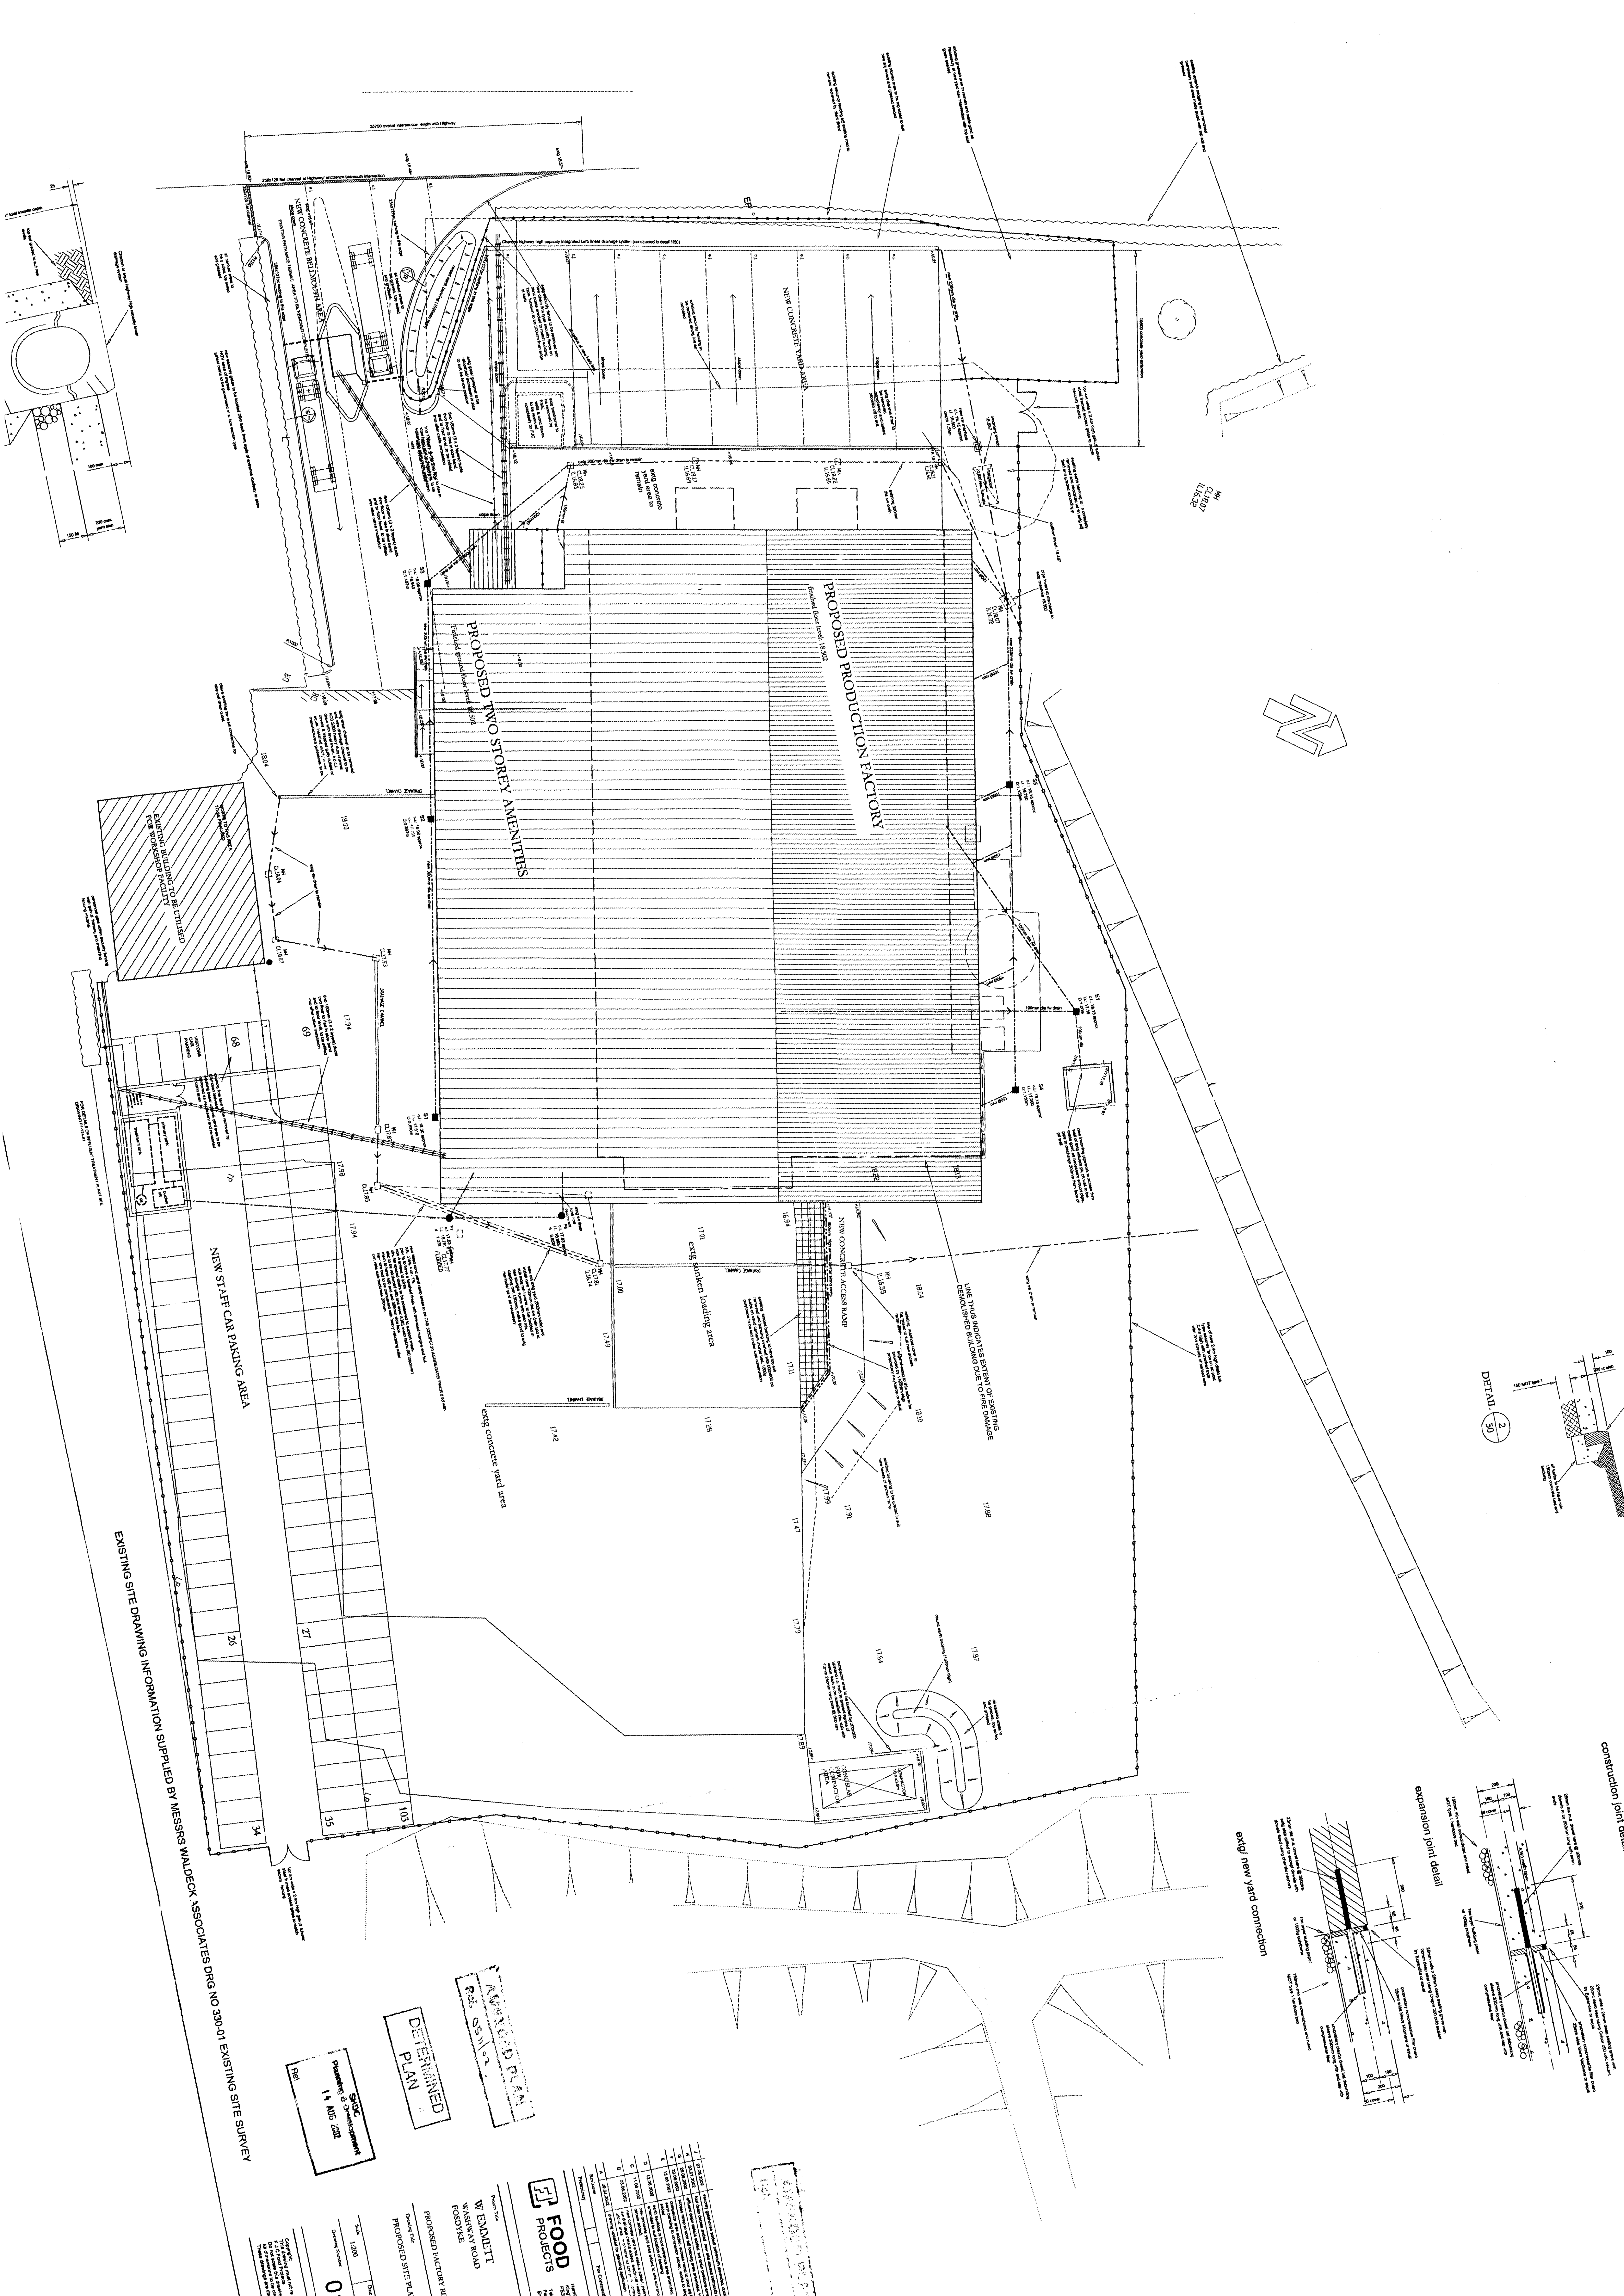

DETAIL 2
30

construction joint detail

expansion joint detail

exis/ new yard connection

Scale
1:200
Drawing Number
0
Date
14 AUG 2012
Sheet
01 of 01

DETERMINED
PLAN

APPROVED FOR

FOOD
PROJECTS

PROPOSED FACTORY RE
FOOD
PROJECTS

