


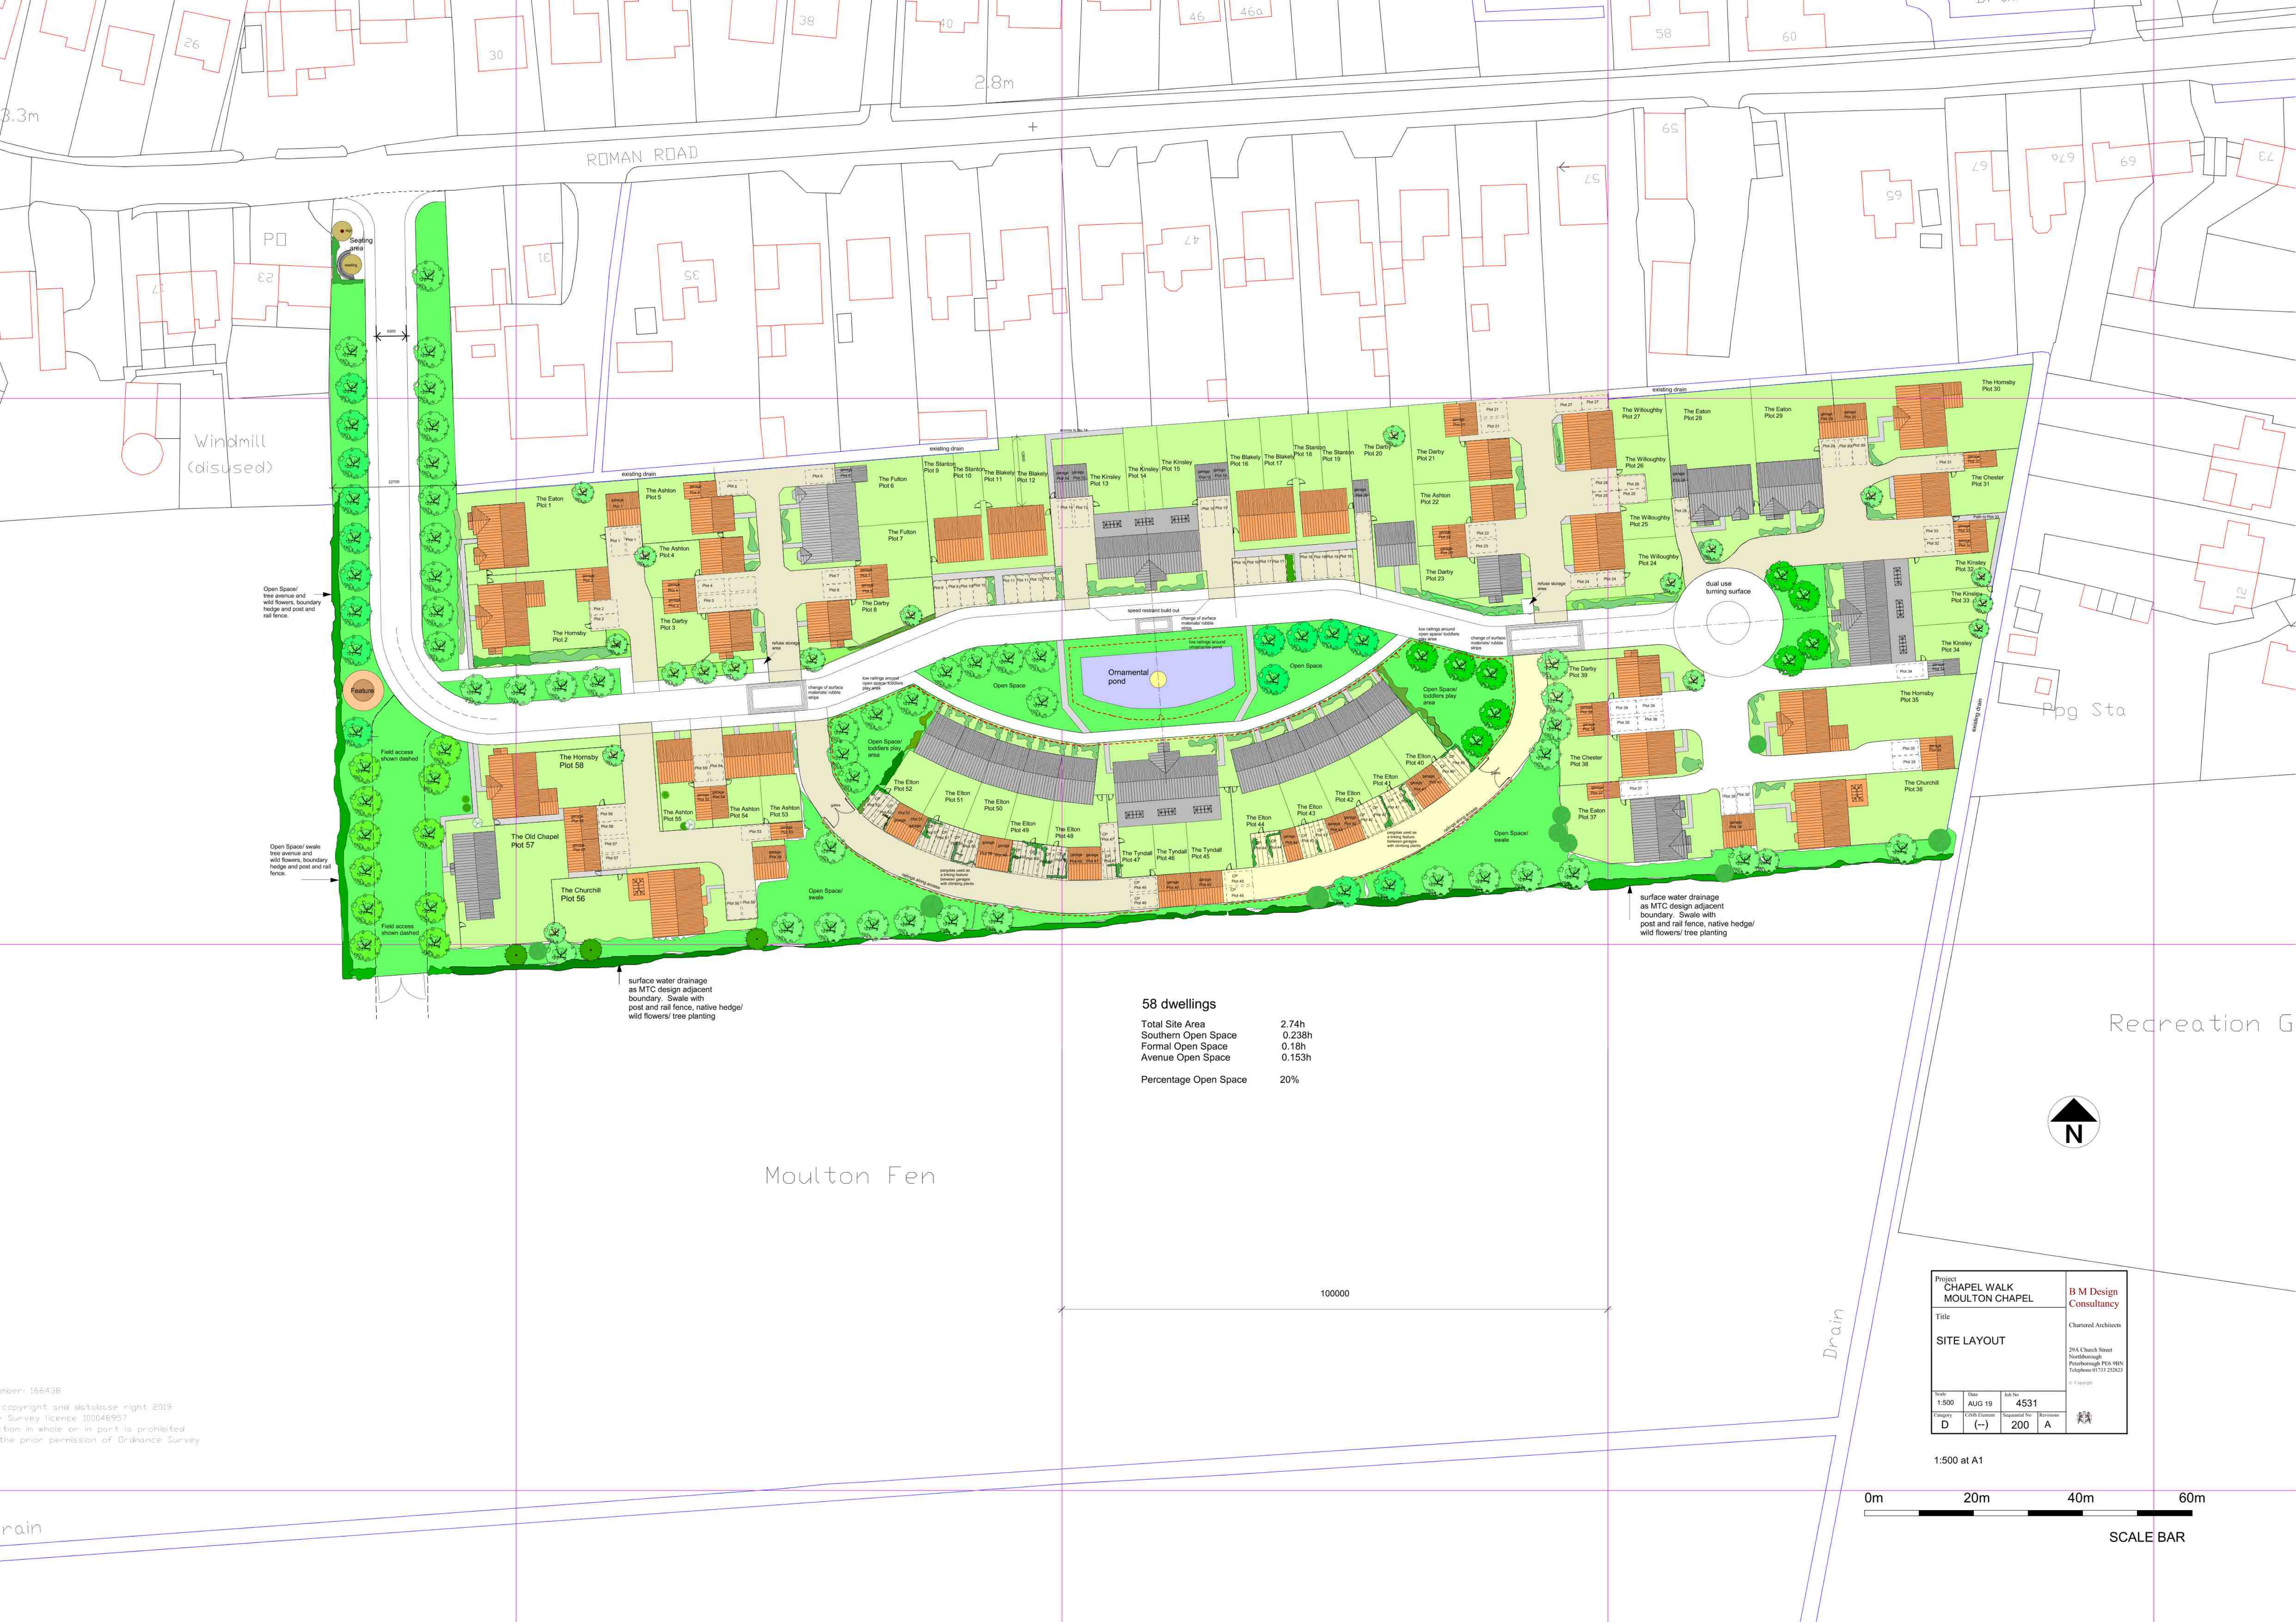

58 dwellings

Total Site Area 2.74h  
Southern Open Space 0.238h  
Formal Open Space 0.18h  
Avenue Open Space 0.153h  
Percentage Open Space 20%

|                                          |  |                           |  |
|------------------------------------------|--|---------------------------|--|
| Project<br>CHAPEL WALK<br>MOULTON CHAPEL |  | B M Design<br>Consultancy |  |
| Title<br>SITE LAYOUT                     |  | Chartered Architects      |  |
| Scale<br>1:500                           |  | Job No<br>4531            |  |
| Date<br>AUG 19                           |  | Sequence No<br>200        |  |
| Company<br>D                             |  | Revision<br>A             |  |

1:500 at A1

0m 20m 40m 60m

SCALE BAR