


WEST ELEVATION FROM ENTRANCE ACCESS ROAD



PART SOUTH ELEVATION FAING THE OPEN SPACE/ POND FROM ACCESS ROAD



WEST ELEVATION FROM TURNING AREA AT END OF ACCESS ROAD

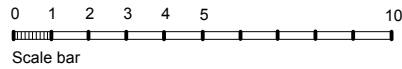

Project CHAPEL WALK MOULTON CHAPEL		B M Design Consultancy	
Title STREET ELEVATIONS		Chartered Architects 25A Church Street Northborough Peterborough PE6 9BN Telephone 01753 624243	
Scale 1:100	Date NOV 19	Alt No 4531	© Copyright
Category D	Revision (-)	Sheet No 40	Architect's Mark