


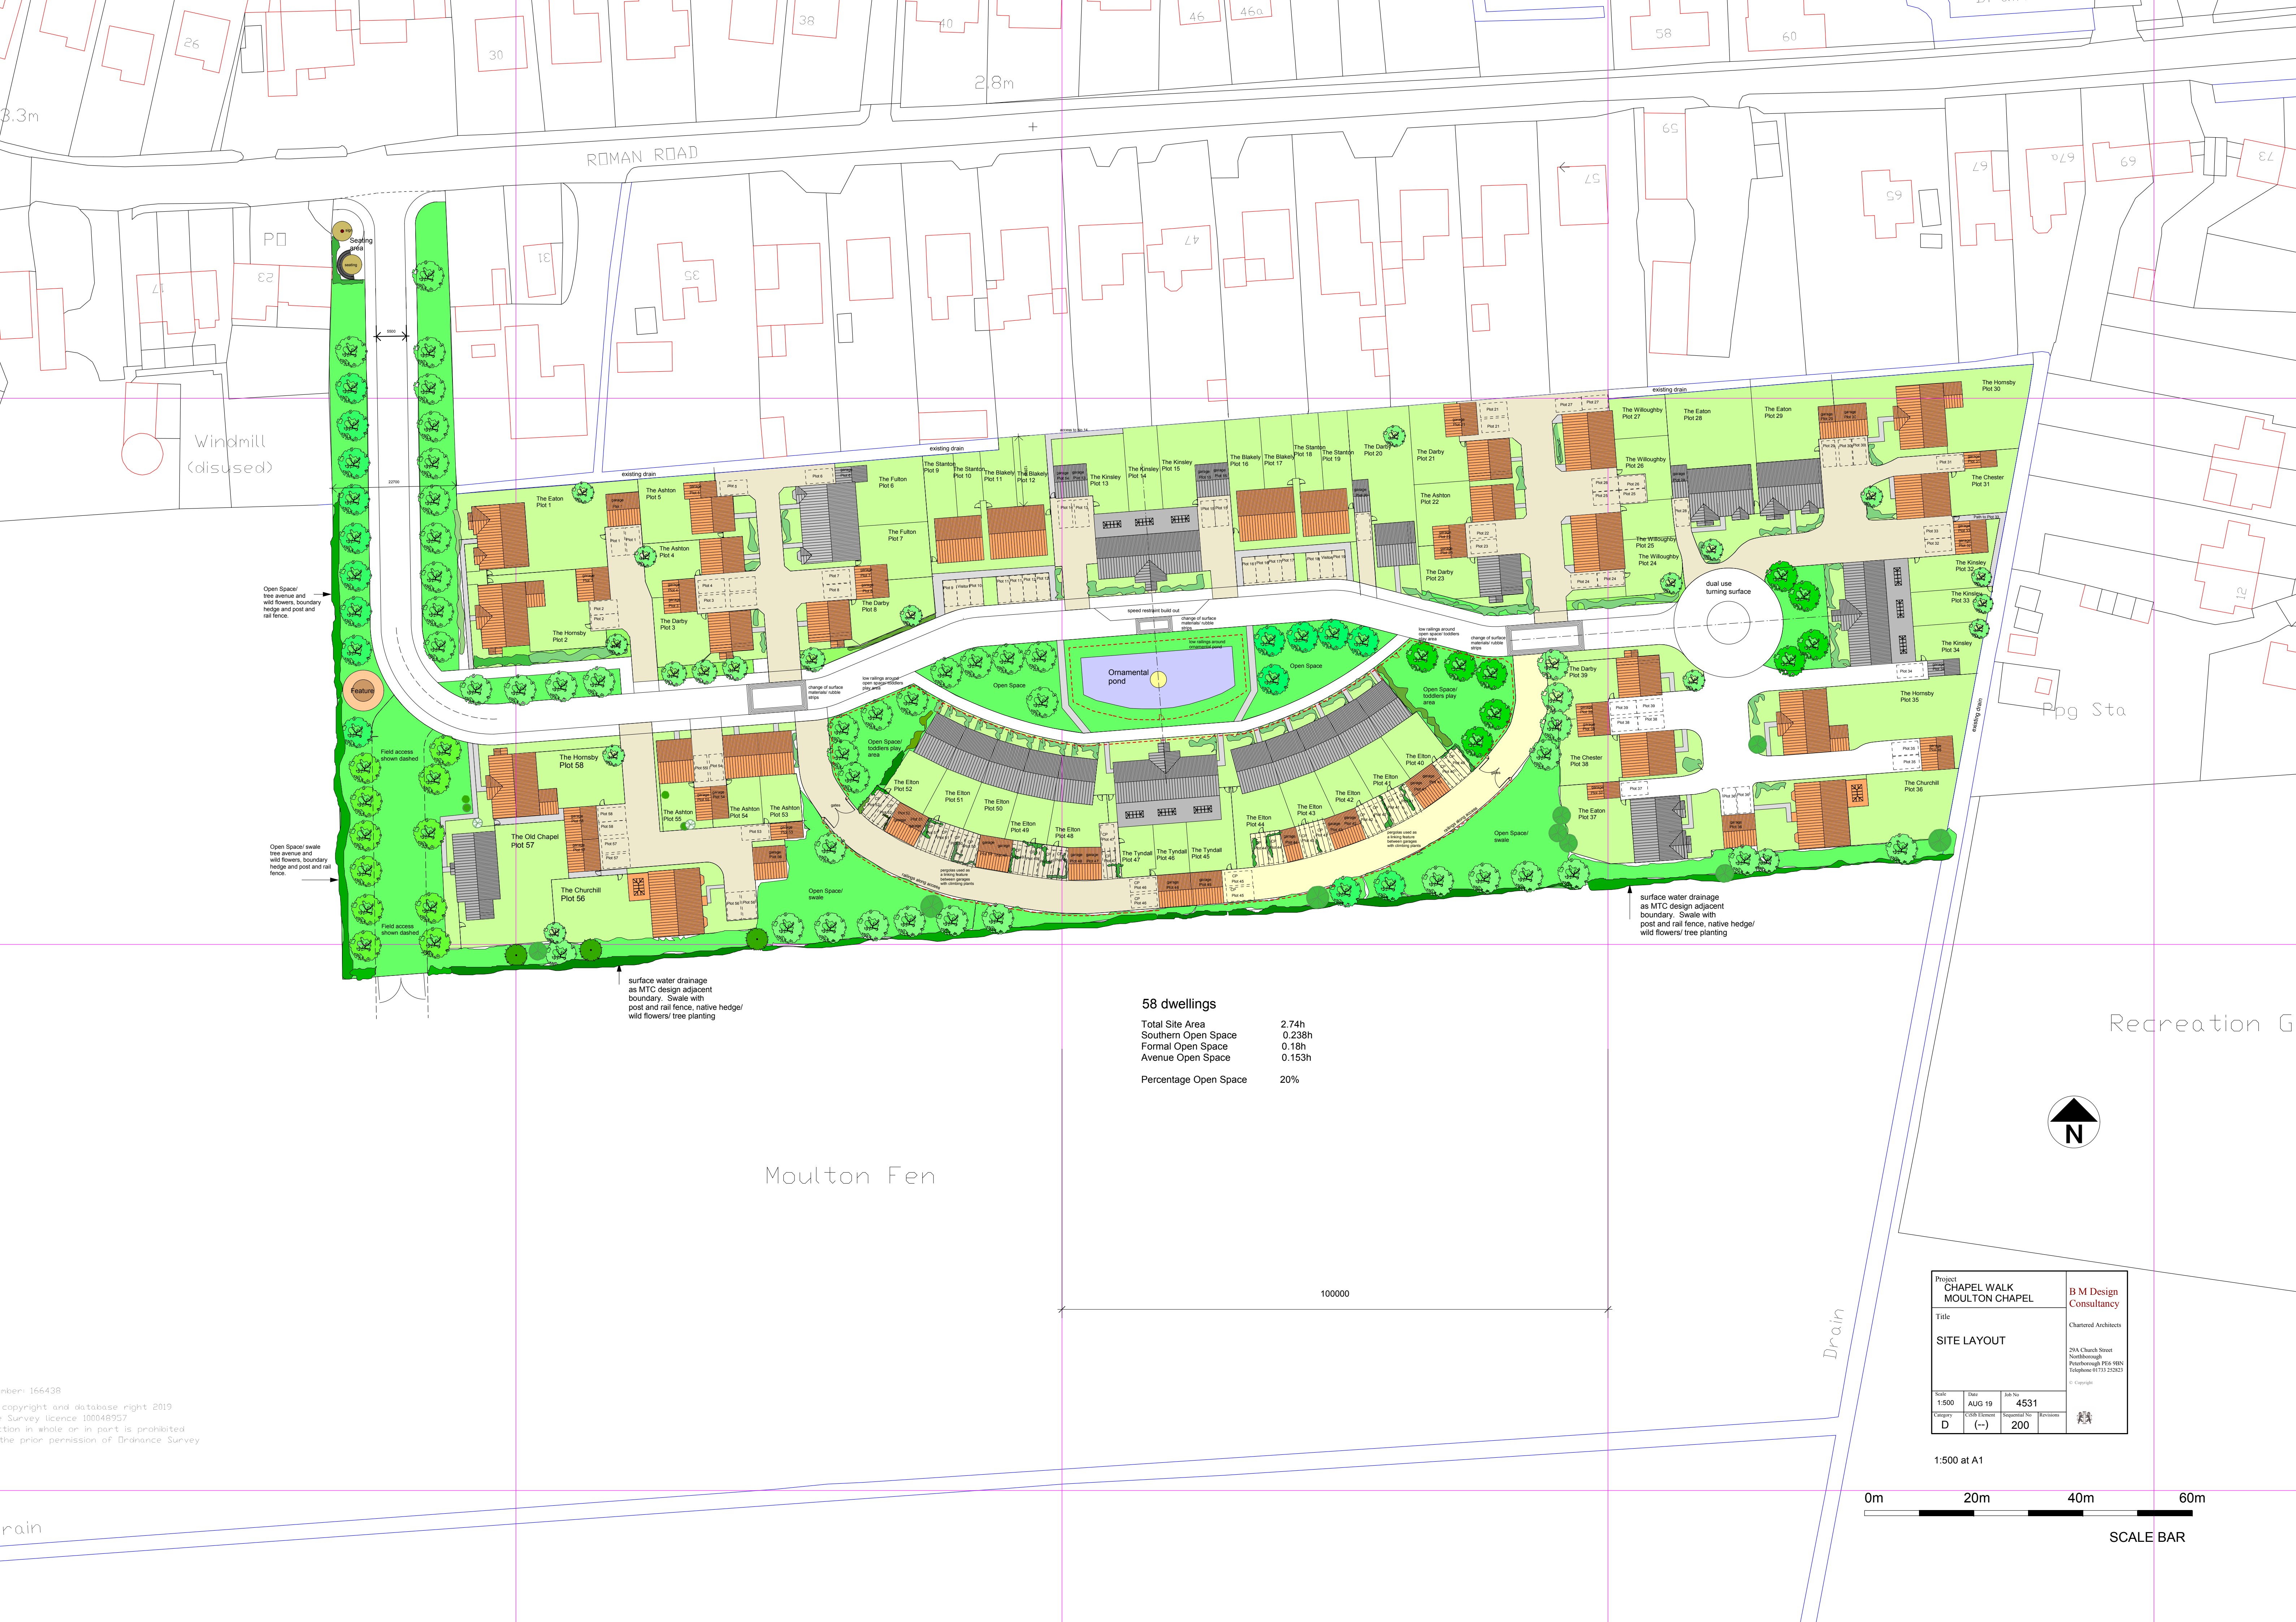

number: 166438
copyright and database right 2019
© Survey licence 100048957
reproduction in whole or in part is prohibited
without the prior permission of Ordnance Survey

Scale
1:500

Date
AUG 19

Job No
4531

Category
D

USB Element
(--)

Sequential No
200

Revisions



© Copyright