



LANDSCAPING, TREE PLANTING & FENCING SCHEME.


- A - 1.8 Metre High Close Boarded Fence - Reducing to 1.2metre at Road.
- B - SILVER BIRCH (BETULA PENDULA) FEATHERED - 1.5m to 1.8m WITH A TERMINAL SHOOT AND LATERAL SHOOTS
- C - 3 No. TREES TO BE REMOVED INCLUDING ALL BRAMBLE SHRUBS.
- D - GRAVEL DRIVE.
- E - LINCOLNSHIRE POST & RAIL FENCING
- F - EXISTING BUSHES AND TREES TO BE REDUCED IN HEIGHT AND MAINTAINED FOR VISIBILITY.

All planting to be in accordance with BS 4428:1989 and amendment No. 1 (1991)


All trees to be planted with minimum 0.6m plastic mulch mat and to be staked, tied and tubed.

1/3 to 1/2 bag of peat free tree and shrub planting compost to be incorporated into backfill for each tree hole.

All trees, shrubs and bushes shall be maintained by the owner or owners of the land on which they are situated for a period of five years beginning with the date of completion of the scheme and during that period all losses shall be made good as and when necessary.

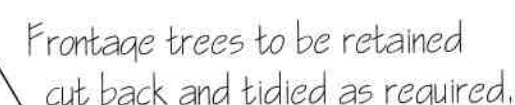

LOCATION PLAN
1/1250

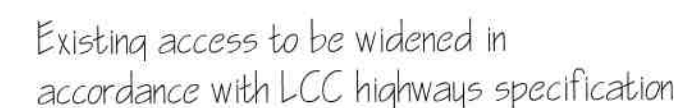

SITE PLAN - EXISTING
1/500



SITE PLAN - PROPOSED
1/500



D	PHOTOS ADDED	FEB '2021
C	EXISTING TREE SURVEY ADDED	FEB '2021
B	LANDSCAPING ADDED - PLANNING	DEC '2020
A	CLIENT AMENDS & PLANNING APP.	DEC '2020

ref:	revision	date
------	----------	------

G. R. MERCHANT LTD. 

I.ENG AMICE FIWO

**ARCHITECTURAL, STRUCTURAL
AND LAND DRAINAGE
CONSULTANTS**

**4 Wrights Mews
12A Park Road, Holbeach,
Spalding, Lincs. PE12 7EE
Tel: 01406 490800
Fax: 01406 425744
E-Mail: gr.merchant@btconnect.com**

Project
RESIDENTIAL DEVELOPMENT,
off ROMAN BANK,
MOULTON SEAS END,
SPALDING, LINC'S, PE12 6LG.

Client
J. HITCHAM.

Drawing

SITE & LOCATION PLANS.
FLOOR PLANS & ELEVATIONS.

Job Ref.	Drawing No.
3736-20.	010.

Date	Drawn
DECEMBER 2020.	S.D.

Scales
AS INDICATED.

DO NOT SCALE FROM THIS DRAWING

[illegible]