



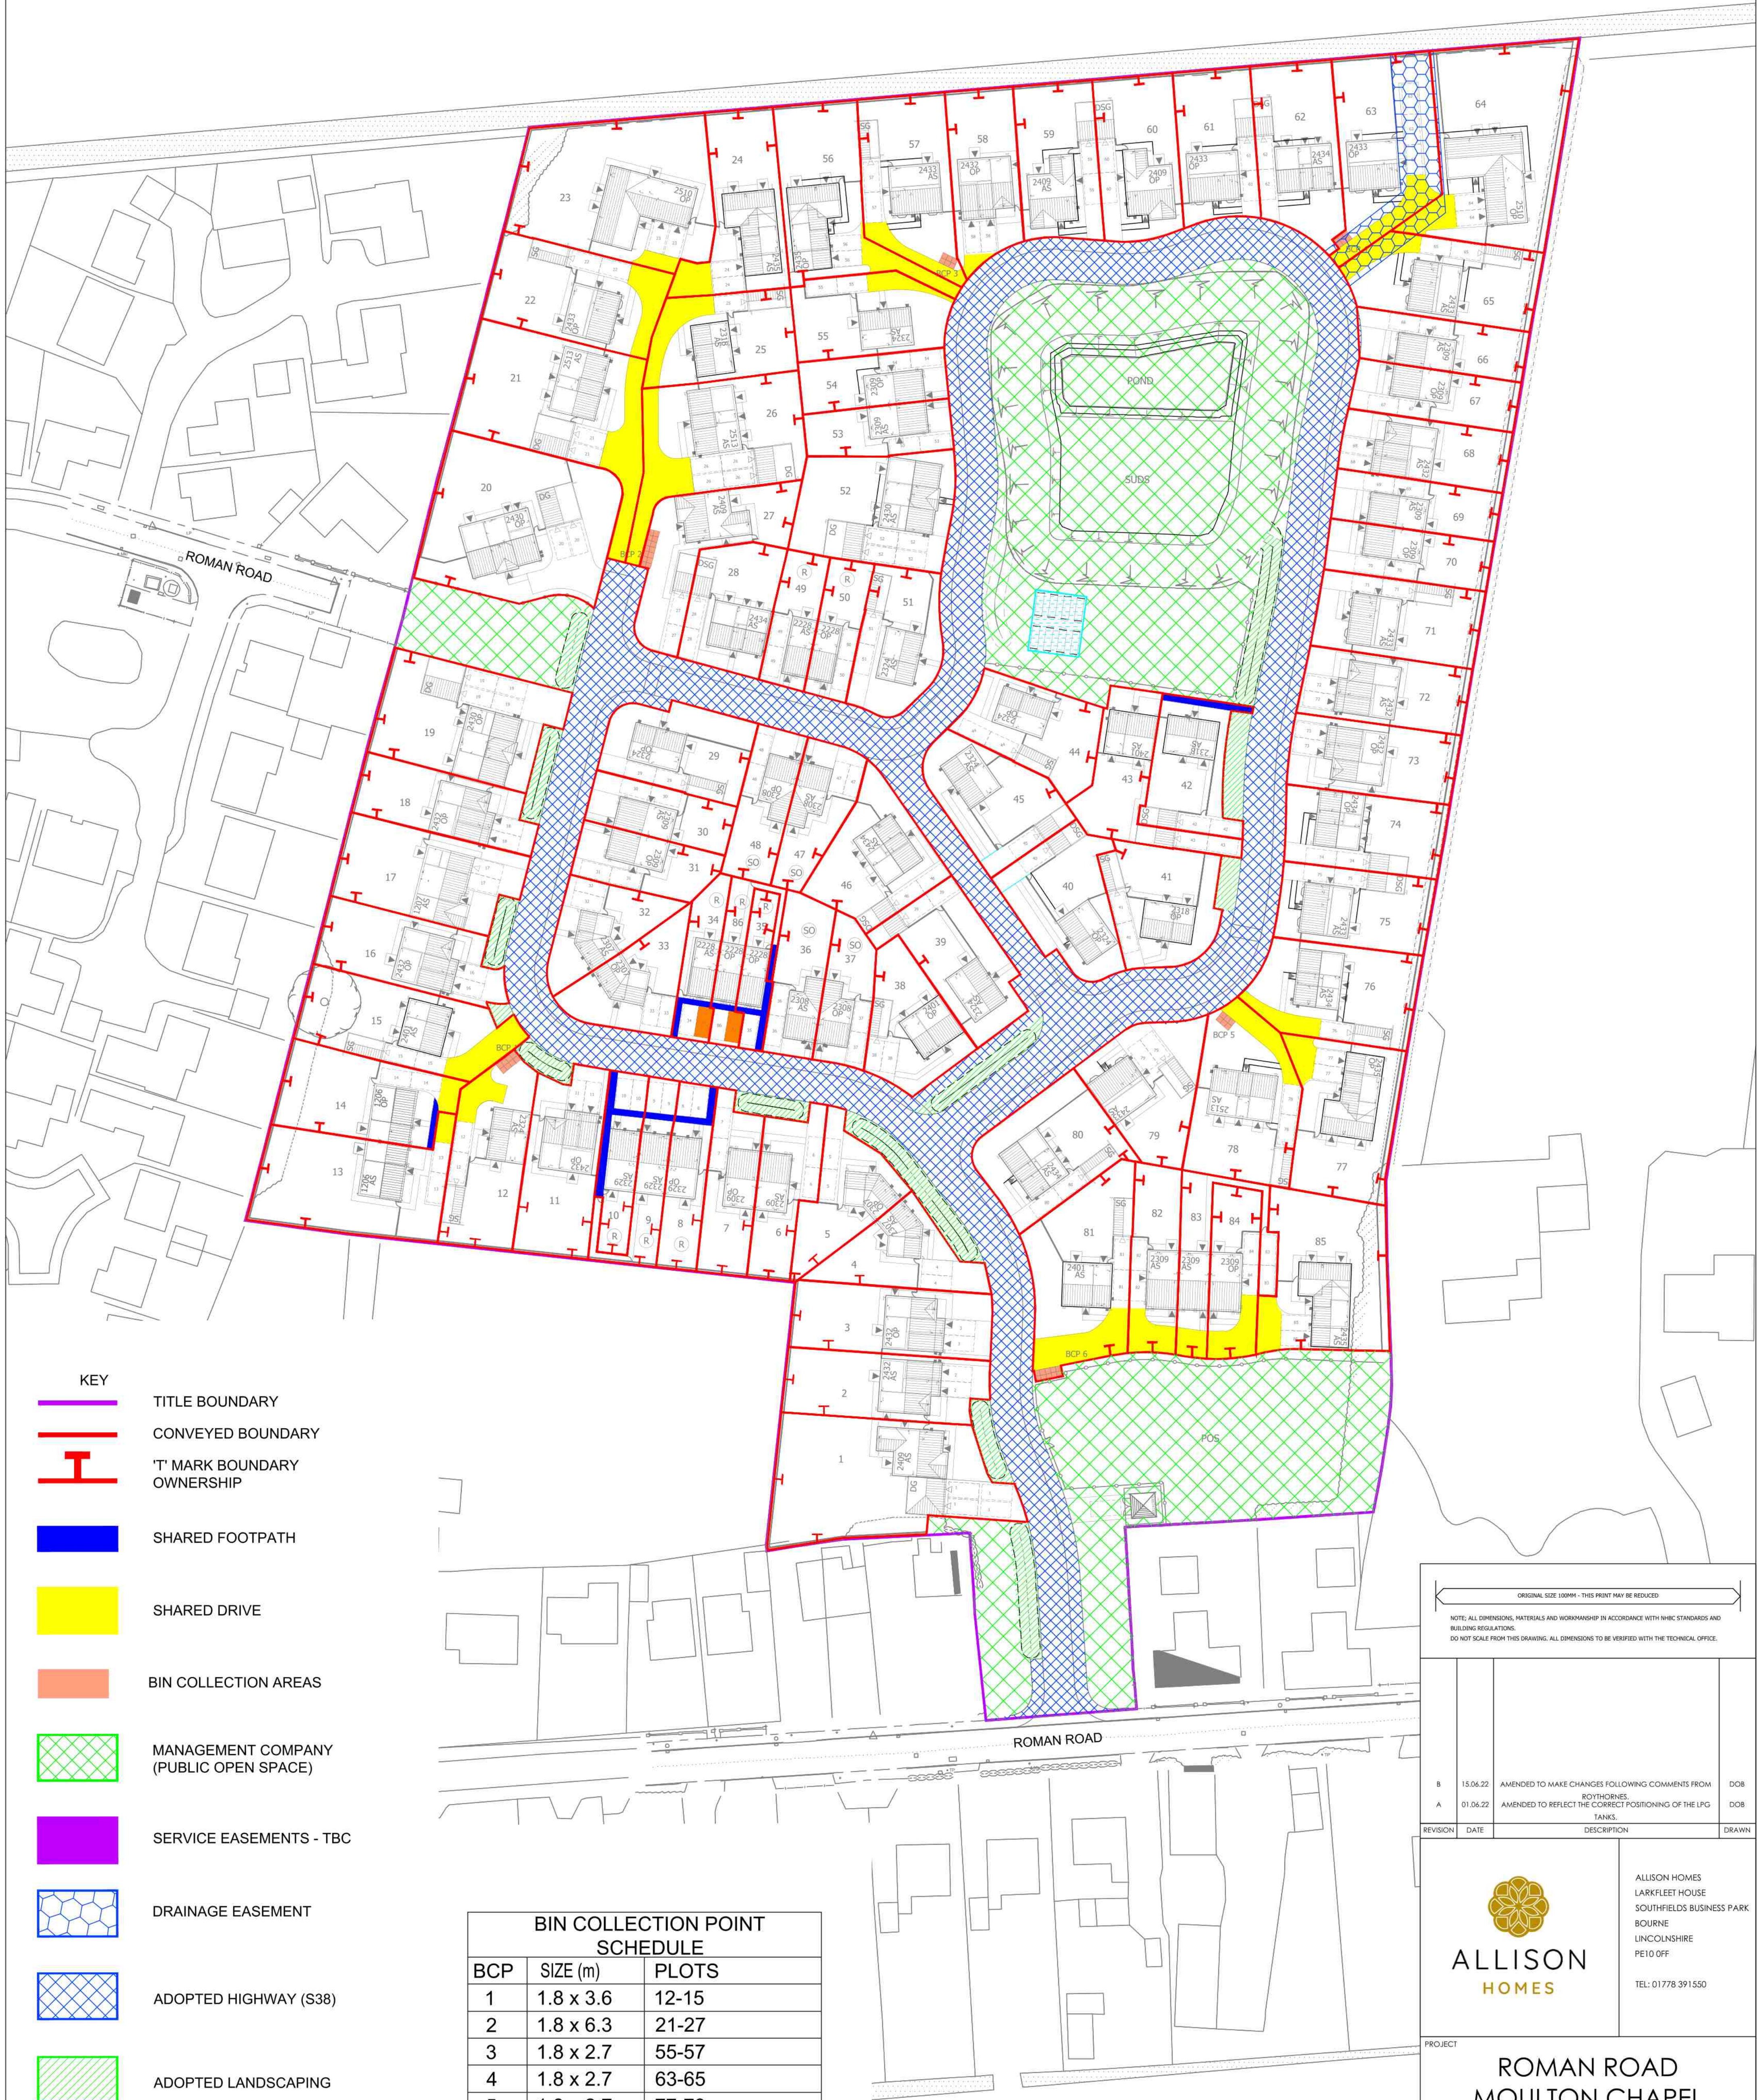

ORIGINAL SIZE 100MM - THIS PRINT MAY BE REDUCED

NOTE: ALL DIMENSIONS, MATERIALS AND WORKMANSHIP IN ACCORDANCE WITH NHBC STANDARDS AND BUILDING REGULATIONS. DO NOT SCALE FROM THIS DRAWING. ALL DIMENSIONS TO BE VERIFIED WITH THE TECHNICAL OFFICE.

|          |          |                                                              |       |
|----------|----------|--------------------------------------------------------------|-------|
| B        | 15.06.22 | AMENDED TO MAKE CHANGES FOLLOWING COMMENTS FROM ROYTHORNES.  | DOB   |
| A        | 01.06.22 | AMENDED TO REFLECT THE CORRECT POSITIONING OF THE LPG TANKS. | DOB   |
| REVISION | DATE     | DESCRIPTION                                                  | DRAWN |

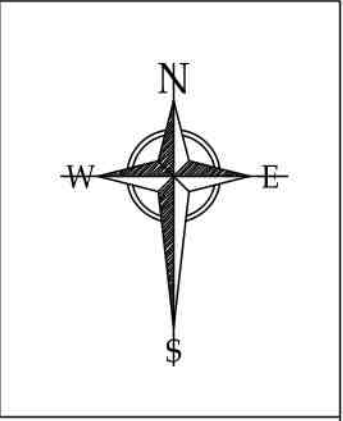

ALLISON  
HOMES

ALLISON HOMES  
LARKFLEET HOUSE  
SOUTHFIELDS BUSINESS PARK  
BOURNE  
LINCOLNSHIRE  
PE10 0FF  
TEL: 01778 391550

PROJECT

ROMAN ROAD  
MOULTON CHAPEL

DRAWING TITLE

MASTER CONVEYANCE  
PLAN

|            |            |       |          |
|------------|------------|-------|----------|
| SCALE      | DATE       | DRAWN | APPROVED |
| 1:500 @ A1 | 06.07.2021 | DOB   | -        |

DRAWING NO.

L181/MSTRCON/01

REVISION

B