


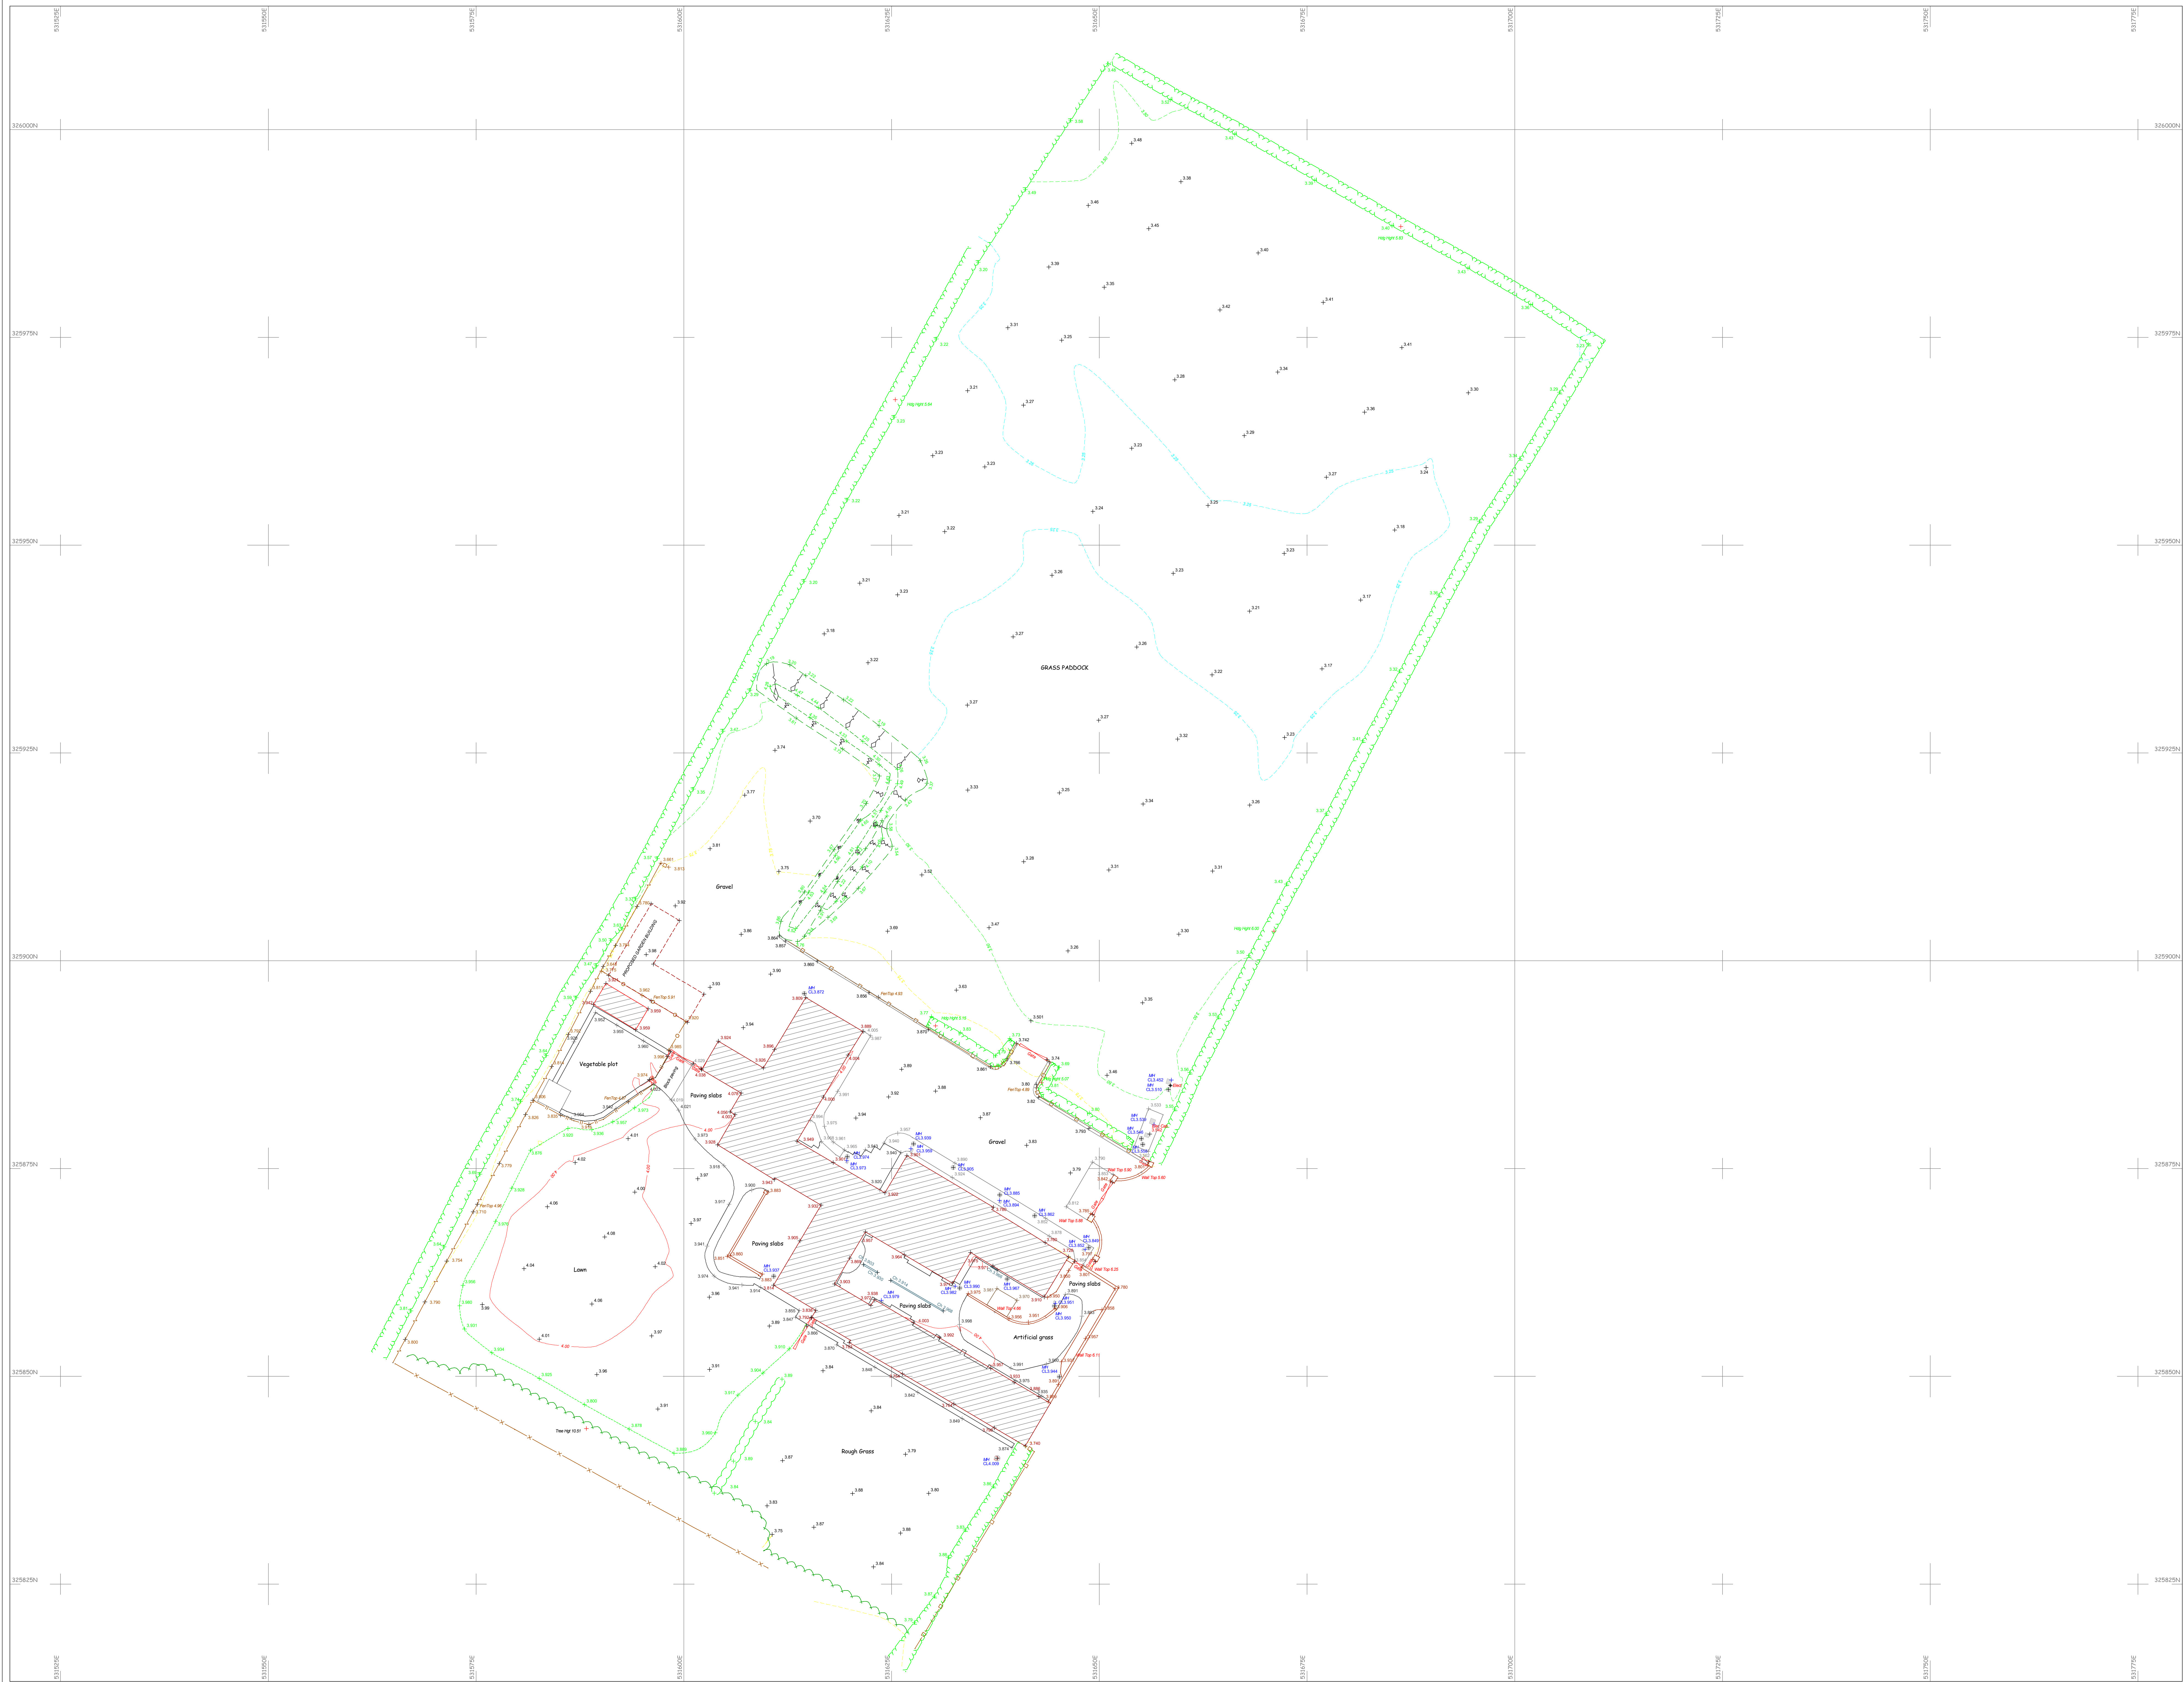

COPYRIGHT RESERVED UNDER THE COPYRIGHT DESIGN AND PATENTS ACT 1988
When consent is to be obtained prior to copying or reproducing this drawing
DO NOT SCALE from this drawing, use figured dimensions only, if in DOUBT - ASK

Key & Notes

The survey grid is the National Grid obtained from ETR589 GPS
Coordinates with OSTN02 transformation. Levels shown to Ordnance
Survey datum using ETR589 GPS with OS6802 transformation.
Surveyed boundary features are not necessarily legal boundaries
All utilities have been identified to the best of the surveyors knowledge
The correct identification can not be 100% guaranteed and should be
independently verified prior to use in any design or building works.
Services covers, gullies and other features may be obscured by parked vehicles,
leaf litter, building materials, waste and dense vegetation etc.

LINETYPE LEGEND

- Singleland (US)
- Bottom of Bank
- Beam Bottom
- Building Face
- Block/Brick Paving
- Barrier Rail
- Bush
- Beam Top
- Canopy over
- Cable Duct
- Concrete Edge
- Drainage Channel
- Road CLine
- Deciding
- Building Demolished
- Invert of Ditch
- Gravel Underdrain Fascade
- External Boundary
- Electricity Pole and Wires
- Electricity Wires
- Face of cladding
- Fence
- Post and Rail Fence
- Paling or Panel Fence
- Rope Fence
- Security Fence
- Wire Fence
- Foundation Wall
- Gravel Edge
- Gravel Edge
- Top of Gutter
- US Gutter
- Hedge - Conifer
- Hedge - Deciduous
- Hedge Face
- Roof Hip
- Internal Boundary
- Kerb
- Mass
- Outbuilding
- Paving Slabs
- Pool Edge
- Pipe Run
- Play Surface
- Pond
- Ridge
- Rail
- Shed Outbuilding
- Top of Bank
- Tarmac Edge
- Track Edge
- Telecom Pole
- Tree Canopy
- Telecom Wire
- US Coping
- Underdrain of Tiles/Sheeting
- Verge (Road)
- Waters Edge
- Face of wall
- Zip Line

SYMBOL LEGEND

- Bore Hole
- Gully Square
- CCTV Camera
- Earth Rod
- Gate
- Fire Marker/Post
- Fire Hydrant Cover
- Kerb Gully
- Lamp Post
- Manhole Foul
- Manhole SW
- Manhole
- Post Square
- Road Gully
- Road Gully
- Road Sign
- RWP Square
- Survey Station
- Tree Conifer
- Tree Deciduous
- Tree Multi Bole
- Washout Valve
- Washout Valve
- Bellish Beacon
- Bench
- Gully Round
- Bollard
- Cable TV Box
- Cable TV Cover
- Cable TV Cover
- Cable TV Cover
- Electric Cabinet
- Electric Cover
- Gas Cover
- Gas Cover
- Inspection Chamber
- Inspection Chamber
- Litter Bin
- Manhole
- Manhole Foul
- Manhole SW
- Manhole
- Manhole Foul
- Manhole Foul Pump
- Manhole SW
- Manhole Silt Trap
- Post Box
- Post Box
- Parking Meter
- Post
- Rodding Eye
- Road Sign
- RWP
- Service Cover
- S&VP
- Stop Valve
- Stop Valve
- Telephone Box
- Telephone Cover
- Telecom Cabinet
- Telecom Cabinet
- Tree Slump
- Unknown Cover
- Unable to Lift
- Water Cabinet
- Well
- Water Meter/Valve

Lincolnshire Surveys
John K Rowan ACABE
Vale Cottage, Ganton Lane, Tatters
Market Rasen, Lincolnshire, L48 3XN
Telephone - 01 673 838 464
Mobile - 07 940 030 635
john.rowan@lincs-surveys.co.uk
www.lincs-surveys.co.uk

Project
Waites Farm Barns
Seas End Road
Moulton Seas End
Spalding PE12 6LD

Client
Smith's Electrical (Boston) Ltd

Title
Topographical Survey

Surveyor	JKR	Client Ref	??ClientRef
Date	27/07/2022	Drawn By	JKR
Scale	1:250@A0	Checked By	JKR
Contract No.	22041	REVISION	
Drawing No.	01	*	

ORIGINAL PAPER SIZE A0
Please quote Contract No., Drawing No. & Revision in all Correspondence