



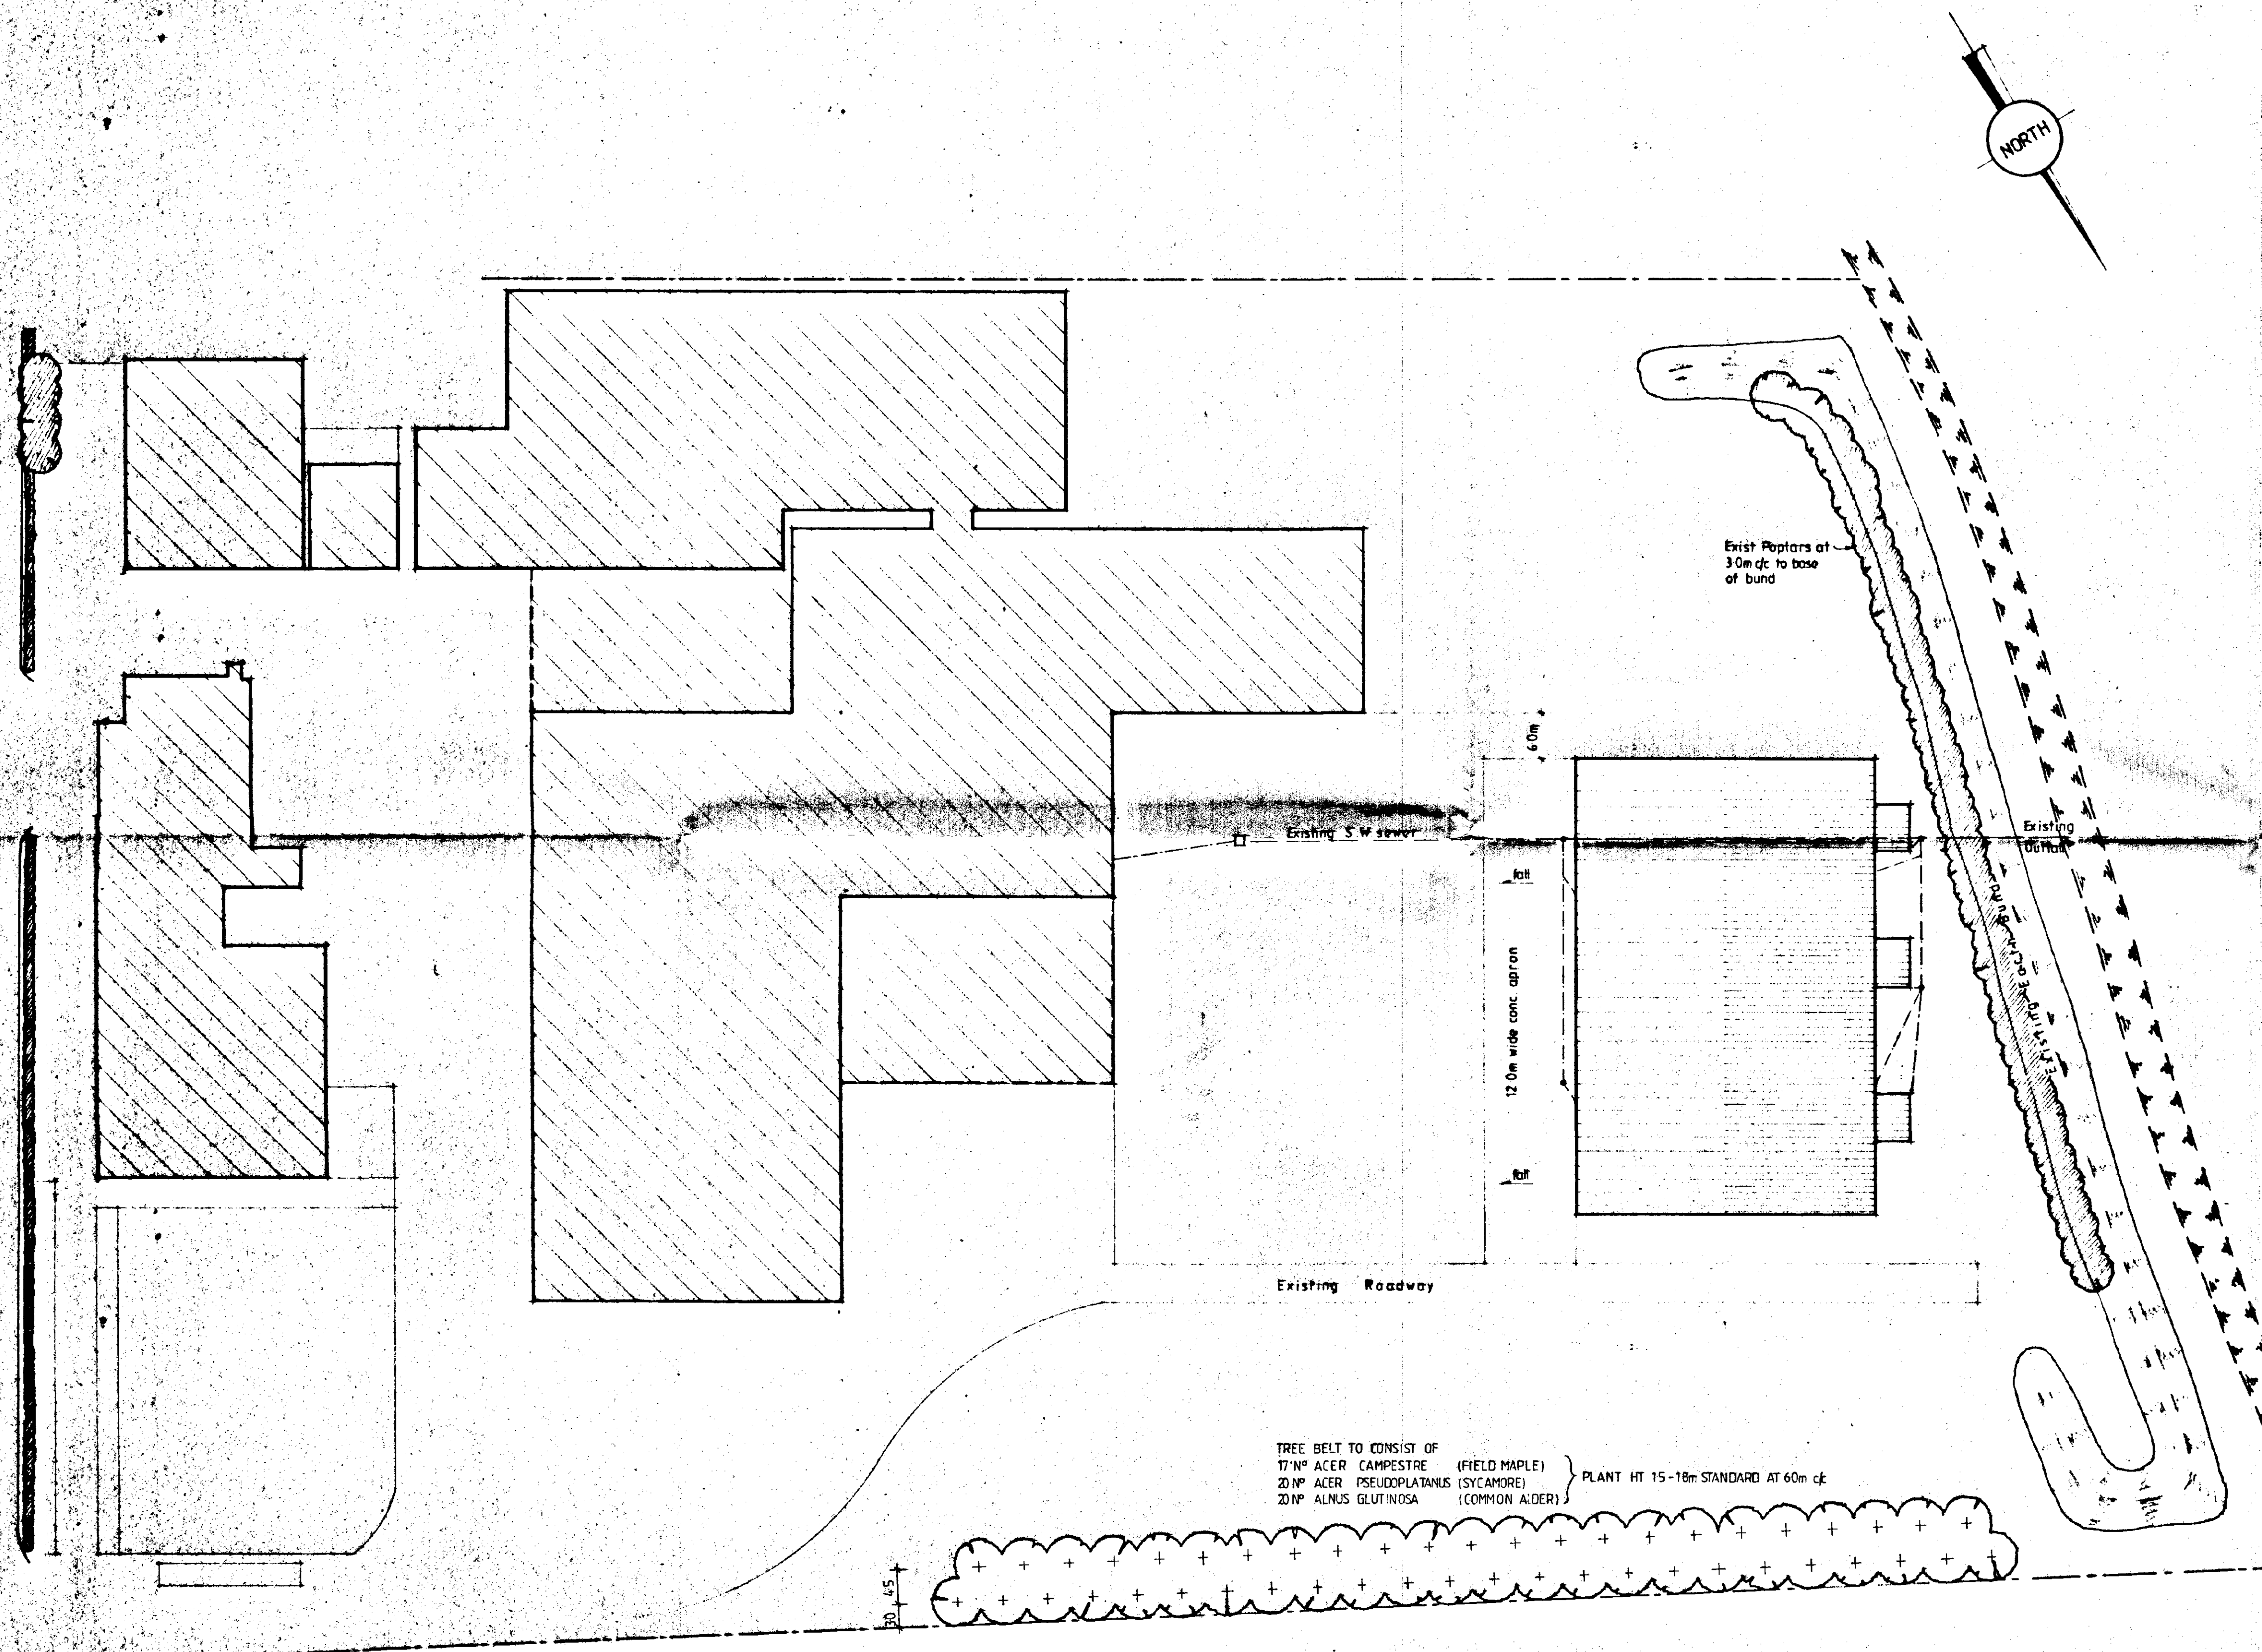

BLOCK PLAN 1:500

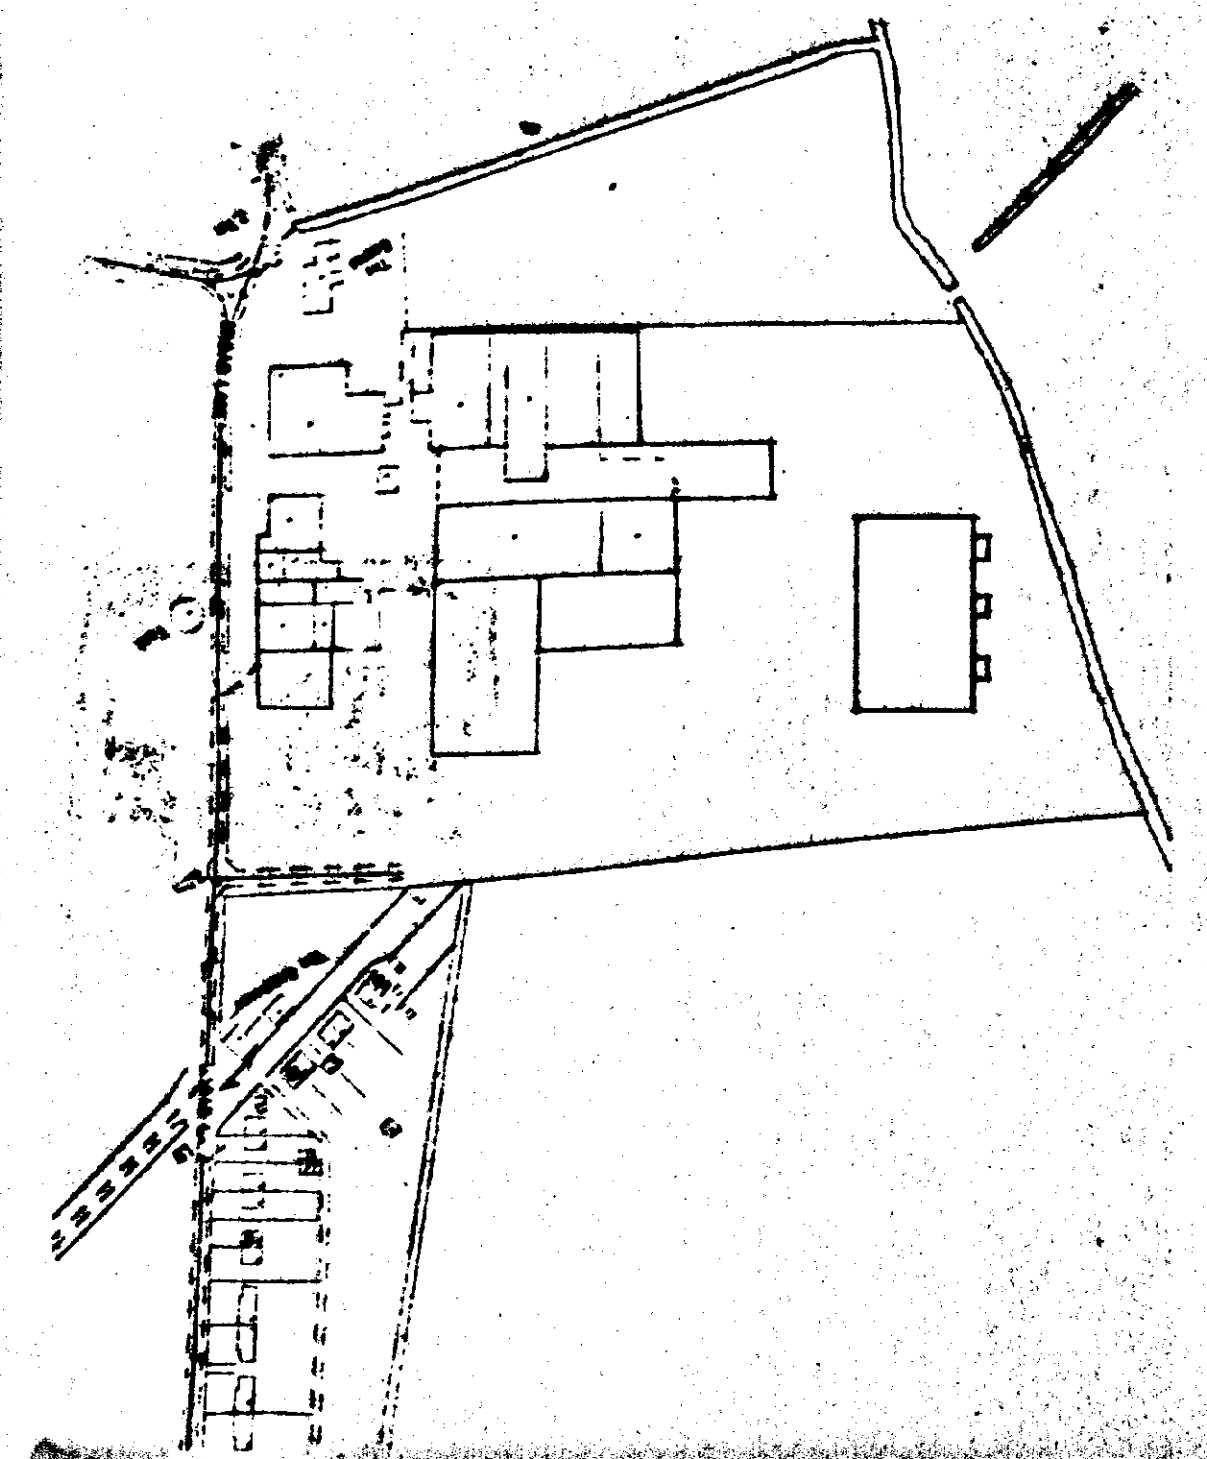

LOCATION PLAN 1:2500

SOUTH HOLLAND DC
 HOUSING & PLANNING
 20 NOV 1998
 Ref: 1152/98

revision	date	init	revision details



COOPER ARCHITECTURAL DESIGN
 BRIMMOND, HOLLANDS
 FLEET, SPALDING, Lincs. PE12 8W
 Tel/Fax 01469 423762

Client: **OLDERSHAW OF MOULTON LTD.**

Project: **PROPOSED ONION STORAGE BUILDING
 LONG LANE,
 MOULTON,
 SPALDING,
 Lincs**

Drawing: **BLOCK & LOCATION PLAN**

Scale	Drawing No
Date	Drawn
SEPT 98	J.C.

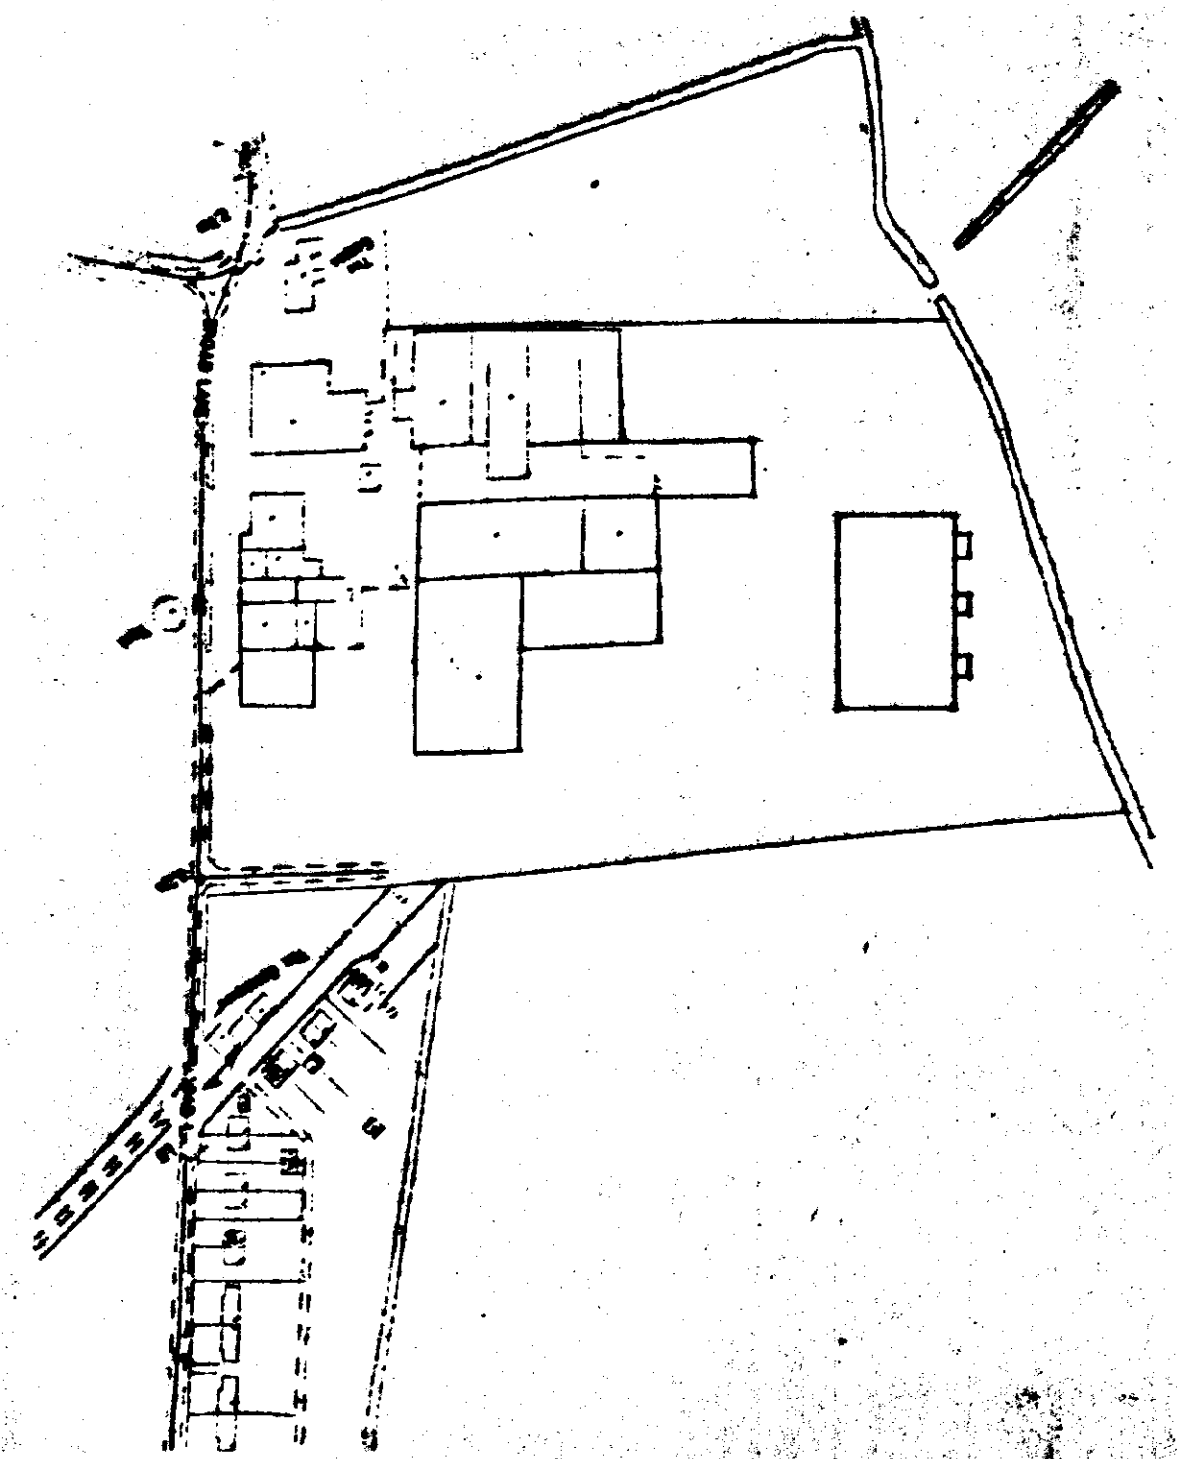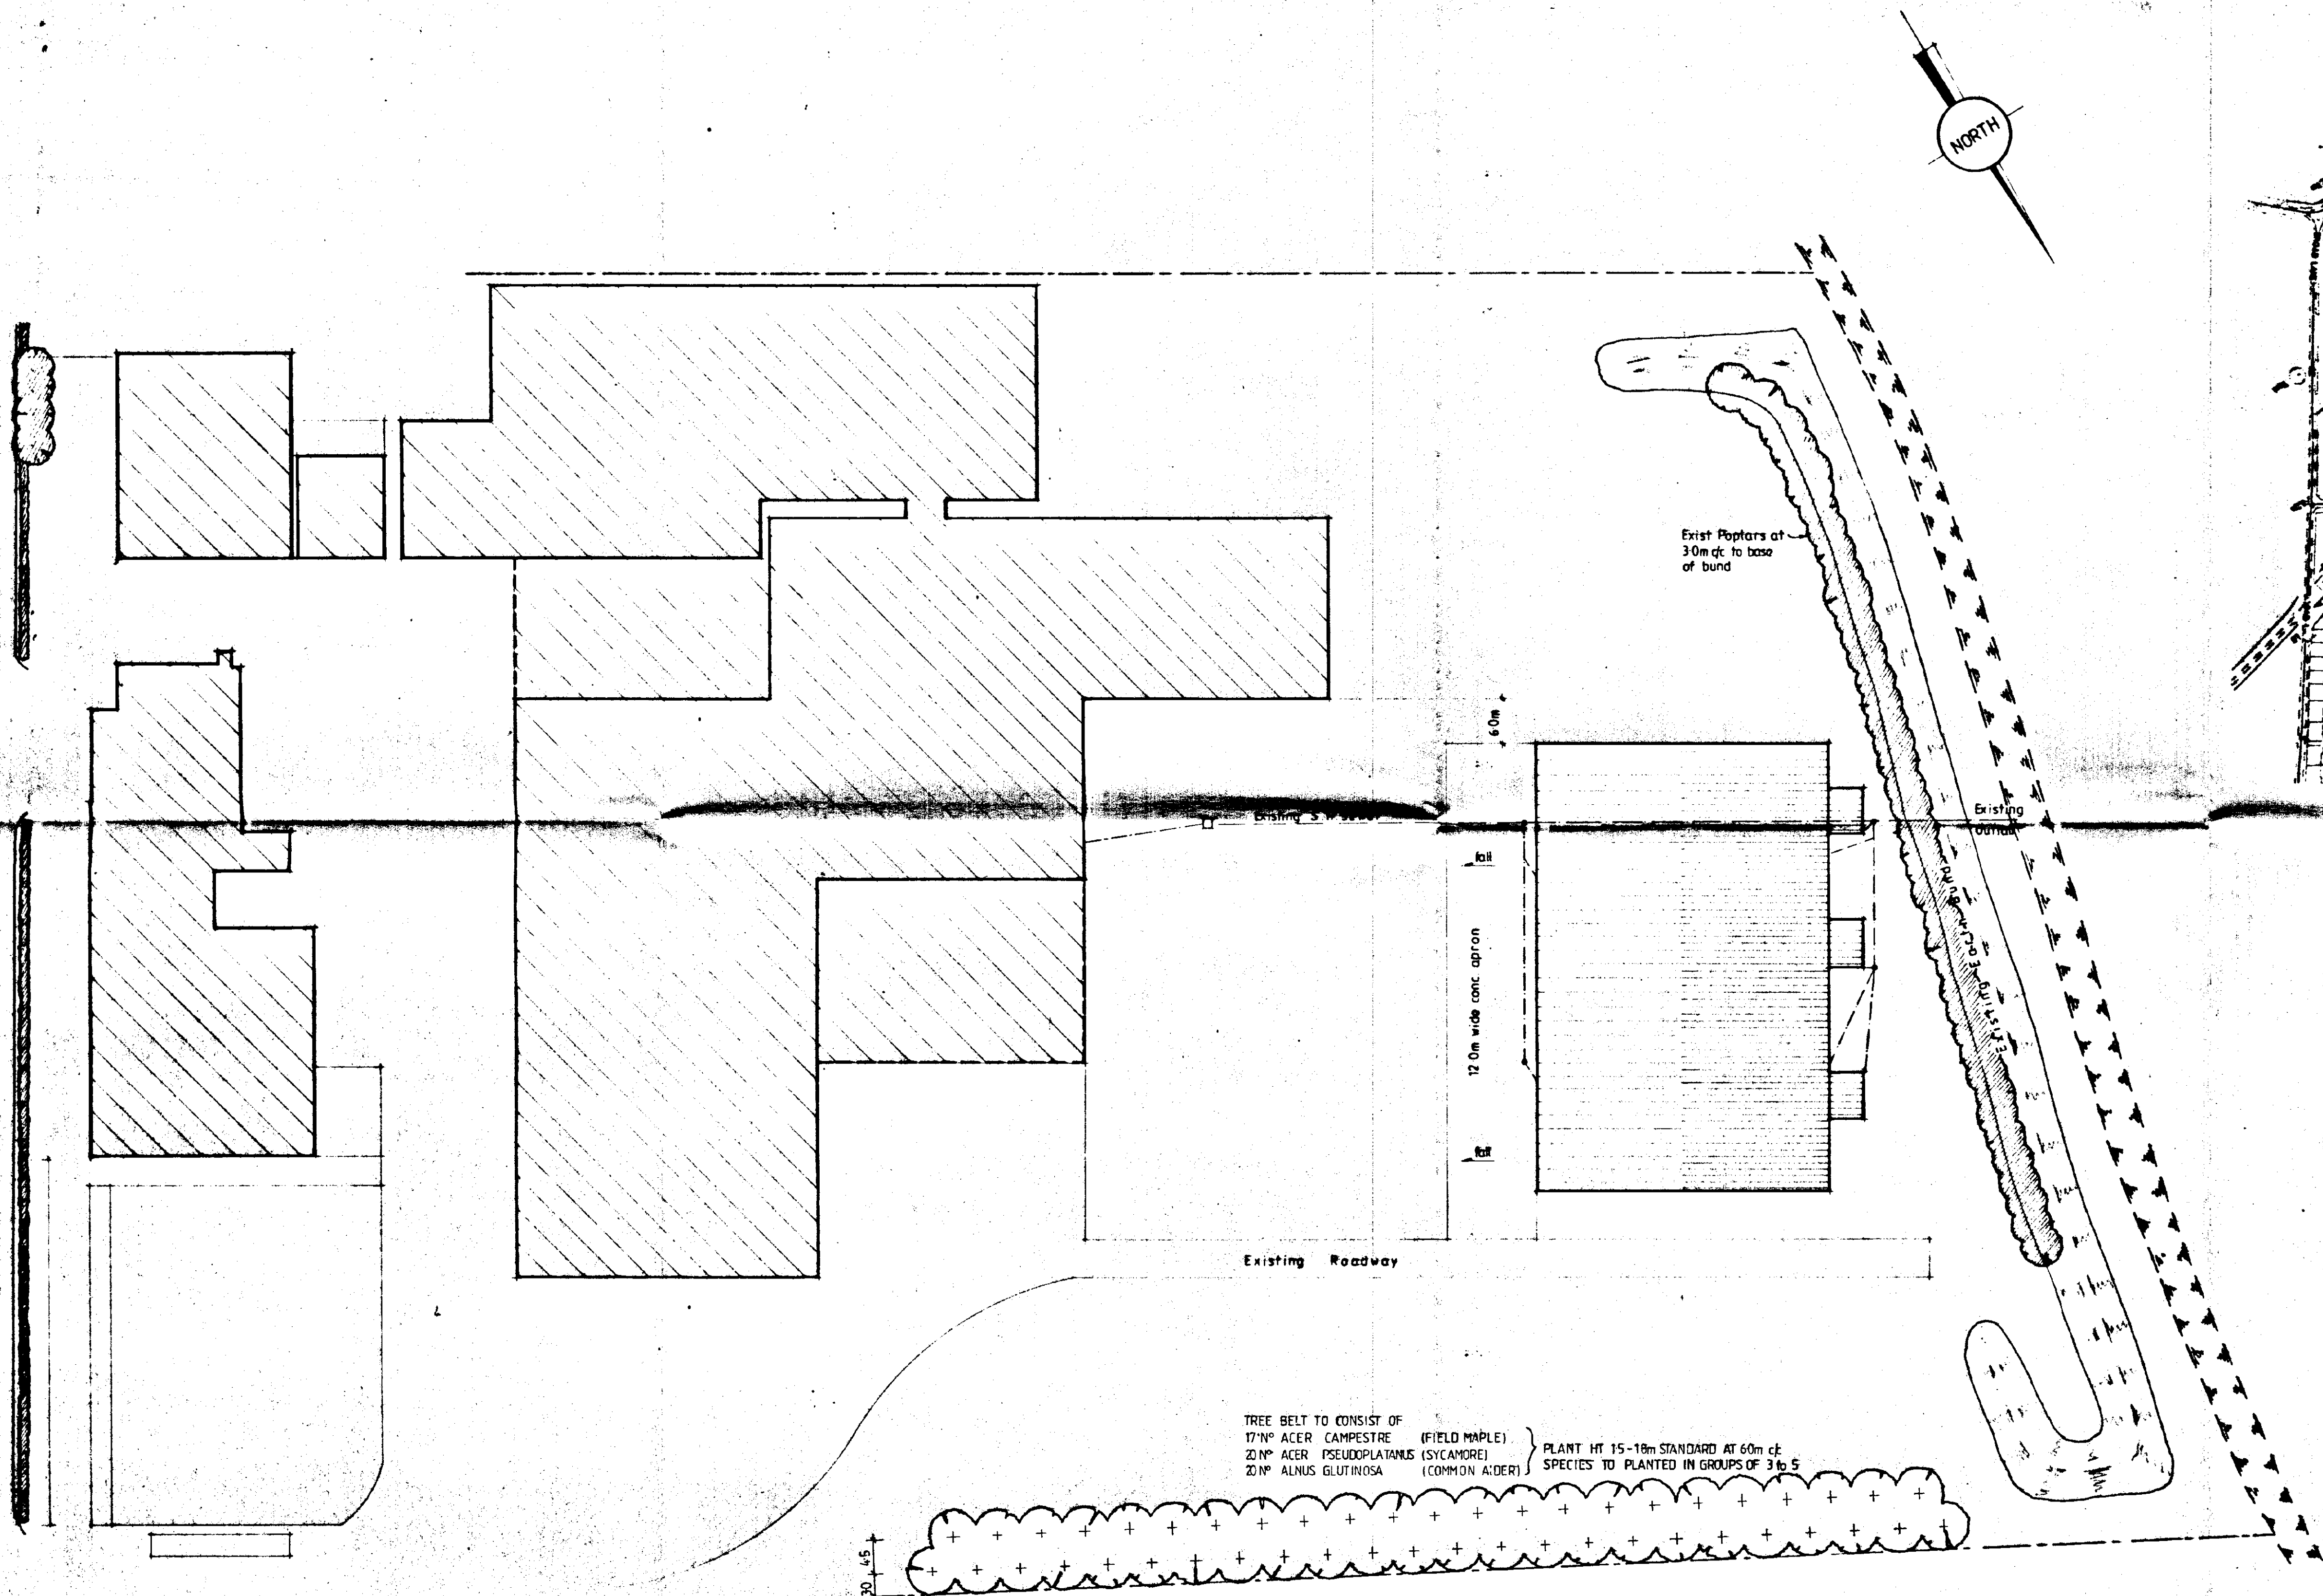

SOUTH HOLLAND DC
HOUSING & PLANNING
11 FEB 1999
Ref: R52/98

AMENDED PLAN
Ref.

DETERMINED
PLAN

Revision	date	init	revision details

COOPER ARCHITECTURAL DESIGN
BROWNLOW, HOCKLESGATE,
PLEET, SPALDING, Lincs. PE12 8LF
Tel/Fax 01406 423782

Client
OLDERSHAW OF MOLLTON LTD.

Project
PROPOSED ONION STORAGE BUILDING
LONG LANE,
MOLLTON,
SPALDING,
Lincs

Drawing
BLOCK & LOCATION PLAN

Scale	Drawing No. 98/4/3
Date SEPT. '98	Drawn J.C.

TREE BELT TO CONSIST OF
17.1% ACER CAMPESTRE (FIELD MAPLE)
20.1% ACER PSEUDOPLATANUS (SYCAMORE)
20.1% ALNUS GLUTINOSA (COMMON ALDER)
PLANT HT 15-18m STANDARD AT 60m c/c
SPECIES TO PLANTED IN GROUPS OF 3 to 5

BLOCK PLAN 1:500