

Spoke to Donna Taylor,
9 Babestaw Gate
lives in adjoining property to
app. site (our GIS numbering
must be wrong or wrong
site outlined!) aware of
app. now & no objections.
have said if any further
queries to contact you.

CC 25/11/08


SUPERSEDED

Ref:	Revision:	Date:
------	-----------	-------

WENMAN BUILDING DESIGN Ltd

WENMAN BUILDING DESIGN Ltd.

WENMAN BUILDING DESIGN Ltd.
2 Austendyke Road
Weston Hills
Spalding
Lincs. PE12 6BX
Tel/Fax 01775 724171
Mobile 0784 1718457
enquiries@wenmanbuildingdesign.co.uk

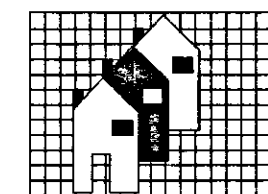

Project: _____

PROPOSED TWO STOREY SIDE EXTENSION

Client: MR. ALEXANDER & MRS. HAMSHERE
11 BAKESTRAW GATE
MOULTON
SPALDING
LINES

DRAWING:

EXISTING FLOOR PLANS
EXISTING ELEVATIONS
SITE PLAN

DRAWING N°: WEN/1280/08/00	DATE: NOVEMBER 2008
-------------------------------	------------------------

DRAWN BY: RW	SCALES: 1:50 1:100 1:1250
-----------------	------------------------------

[illegible]

HEALTH & SAFETY