





FRONT

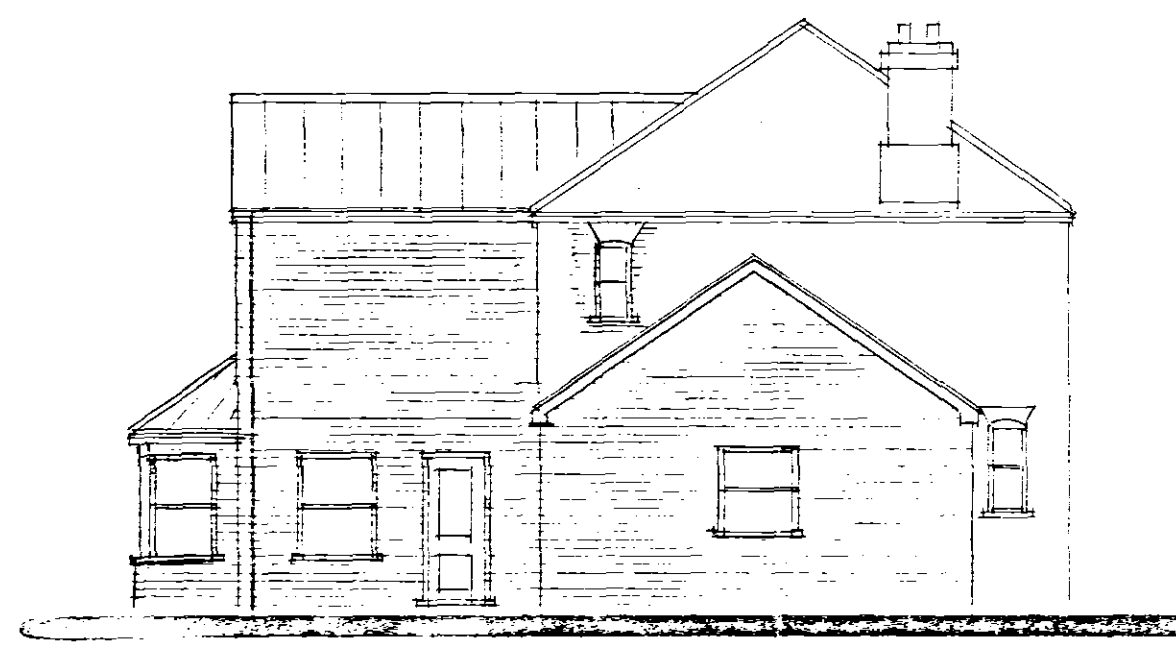


SIDE




REAR

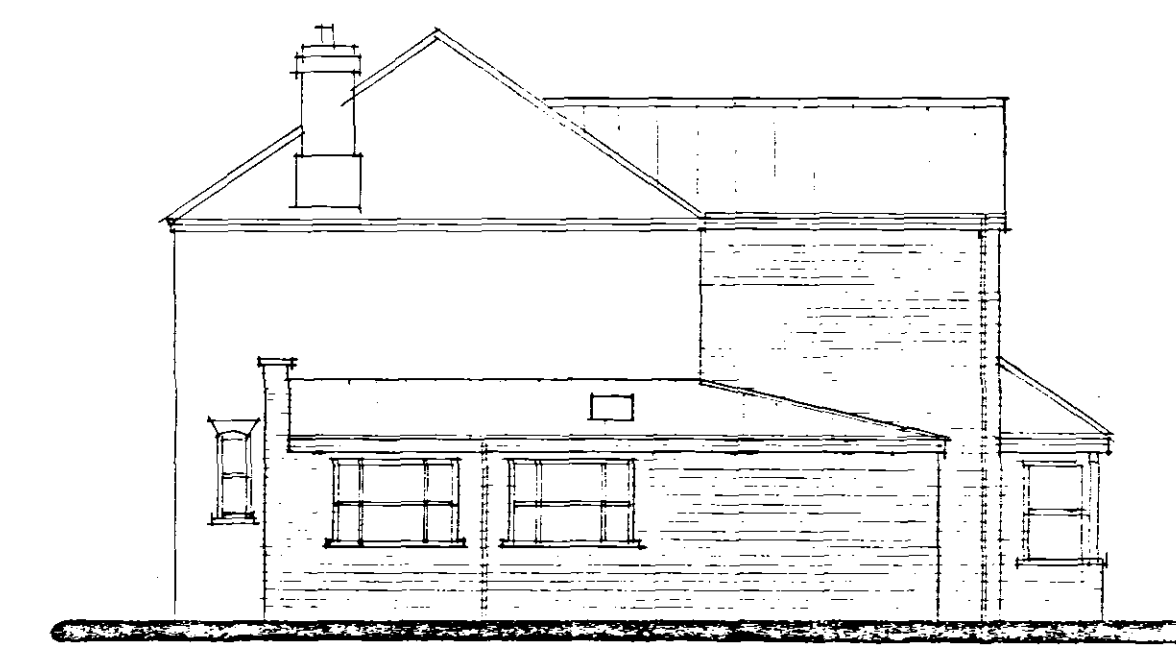

SIDE

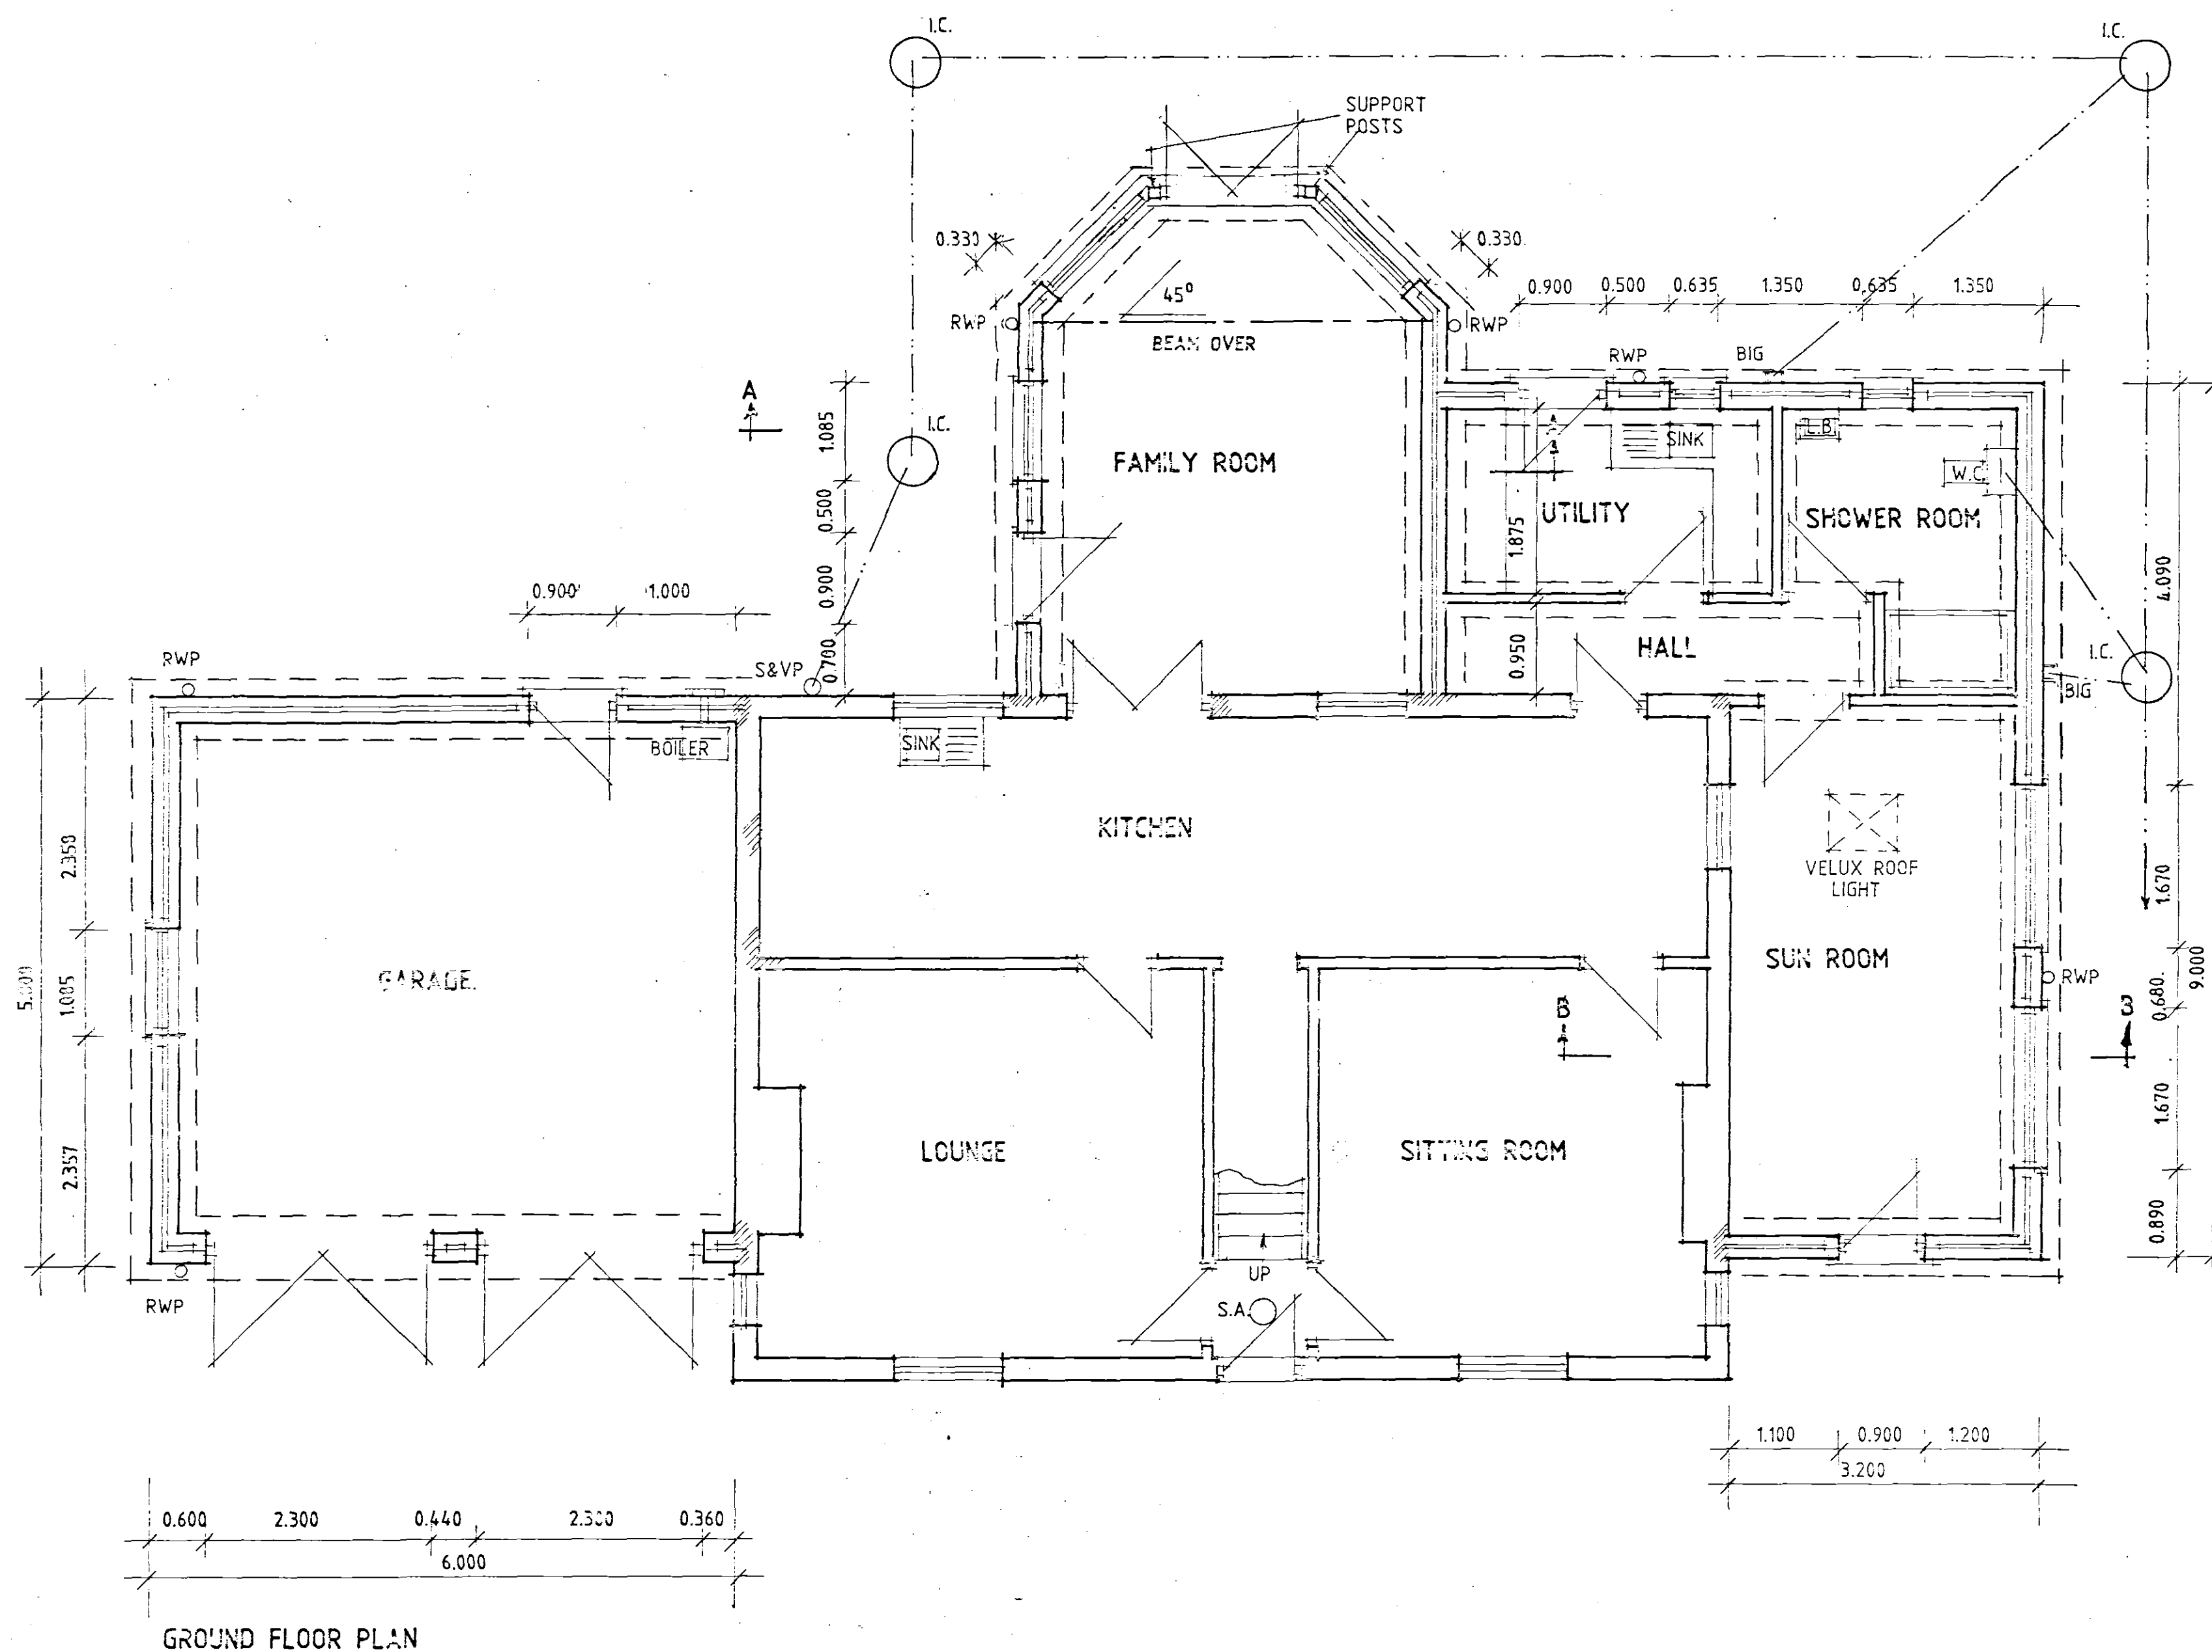

GROUND FLOOR PLAN

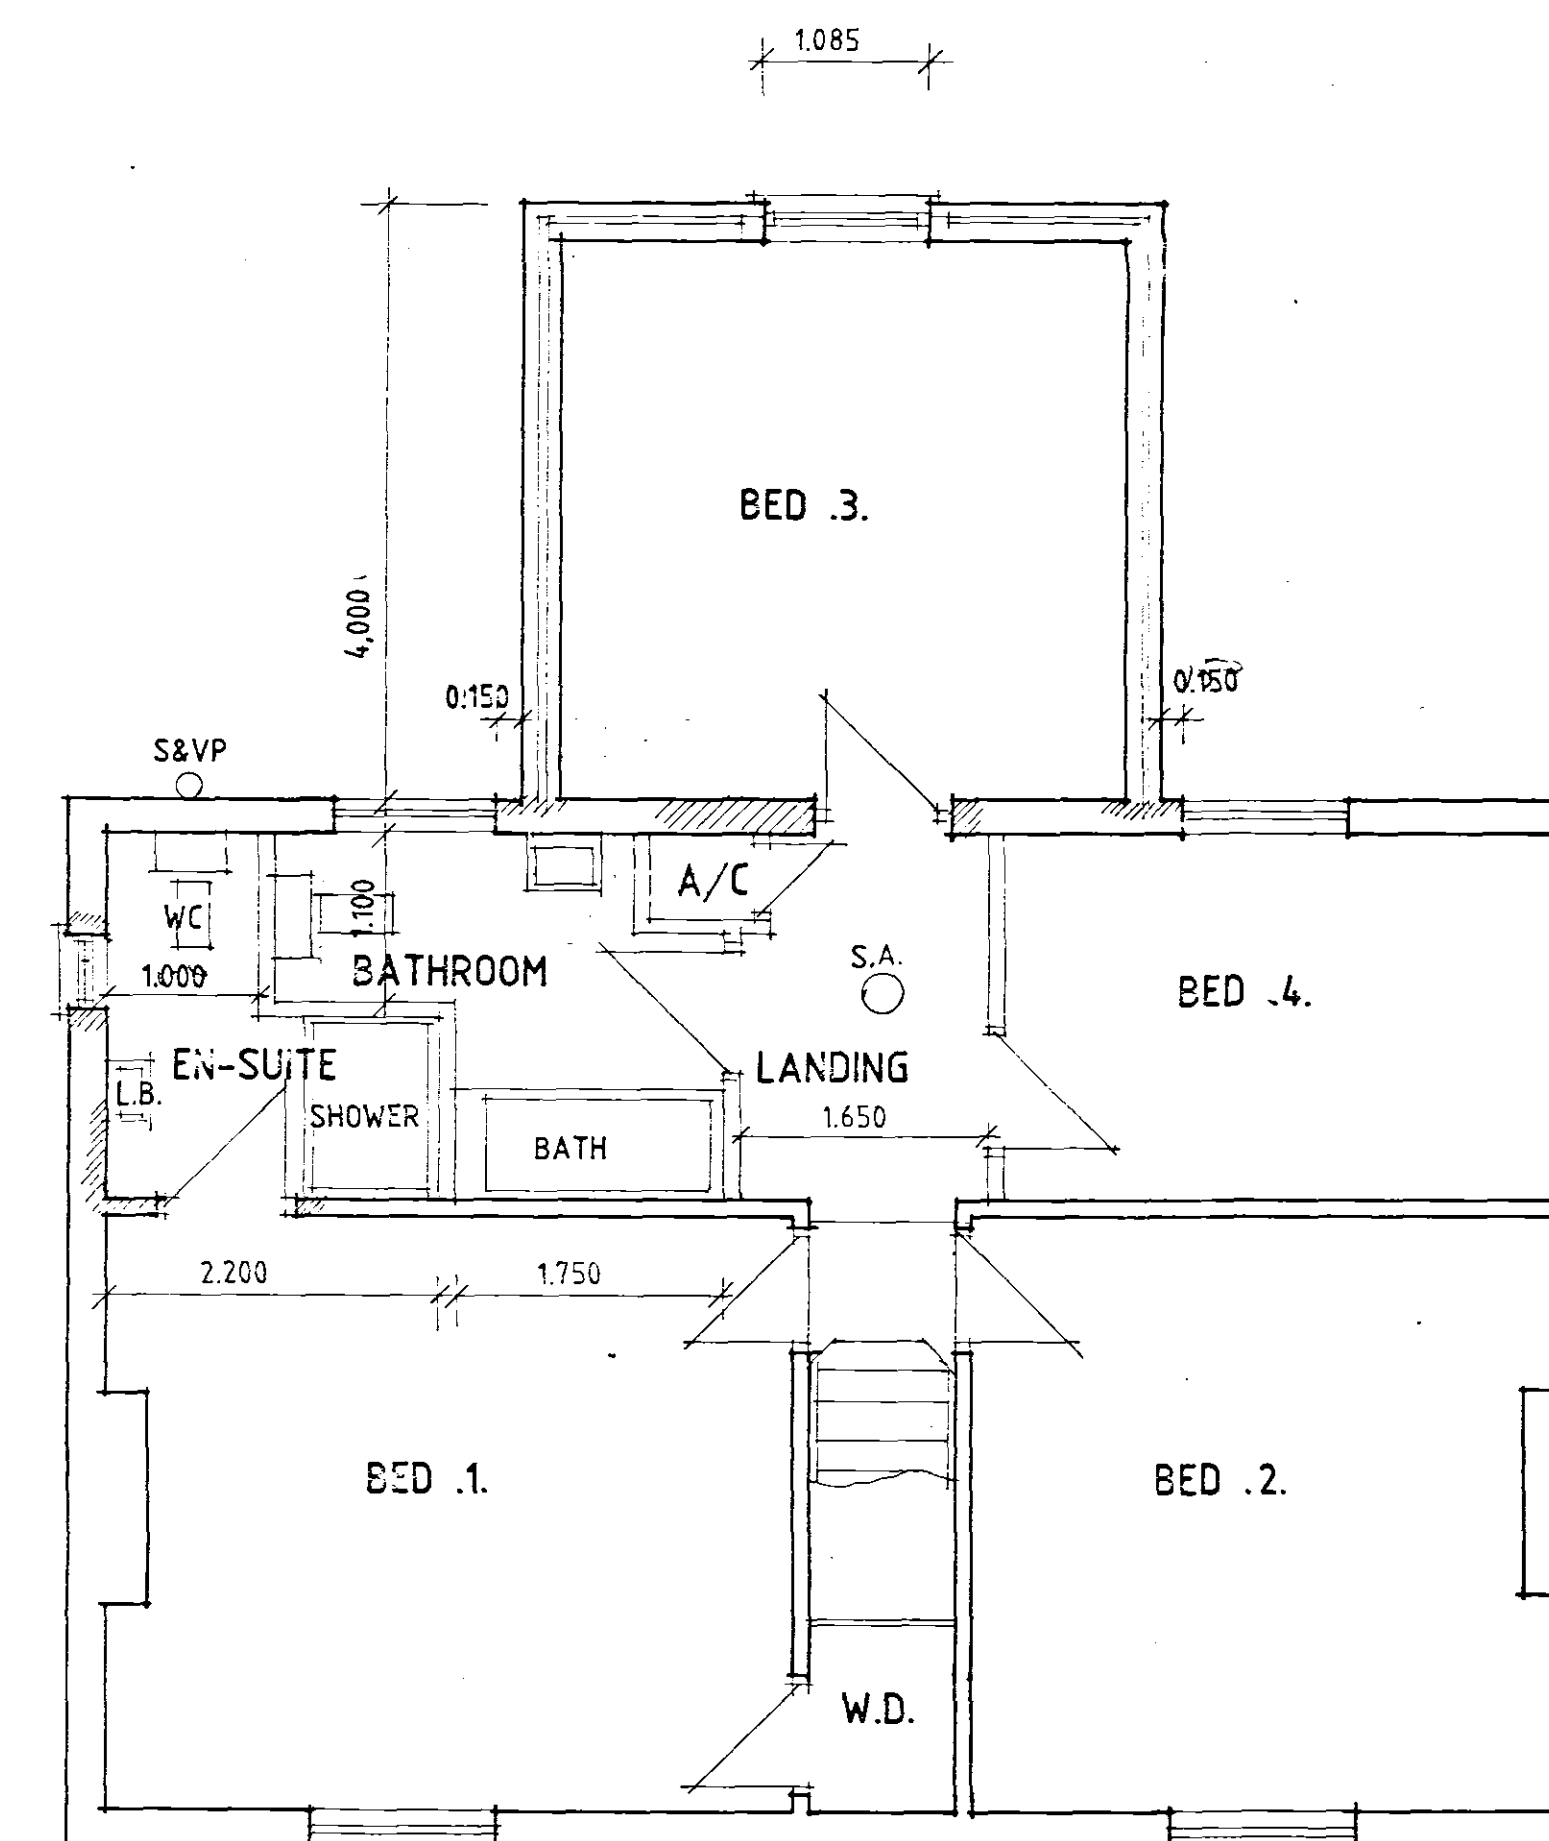

FIRST FLOOR PLAN

Planning & Development
07 SEP 2004
Ref: 1176/04

DETERMINED PLAN

A - MINOR ALTS - 6.9.04

Status
CONSULTANTS IN ARCHITECTURE & PLANNING

PROPOSED EXTENSION TO
JUBILEE COTTAGE, 94 ROMAN
ROAD, MOULTON CHAPEL FOR

MR. & MRS. J. HORSFIELD.

1:50 1:100 SD04-065/3
AUG-04 B.GILHAM.

2 Edinburgh Walk, Holbeach,
Spalding, Lincs. PE12 7AP
Tel: 01406 424343 Fax: 01406 490702