



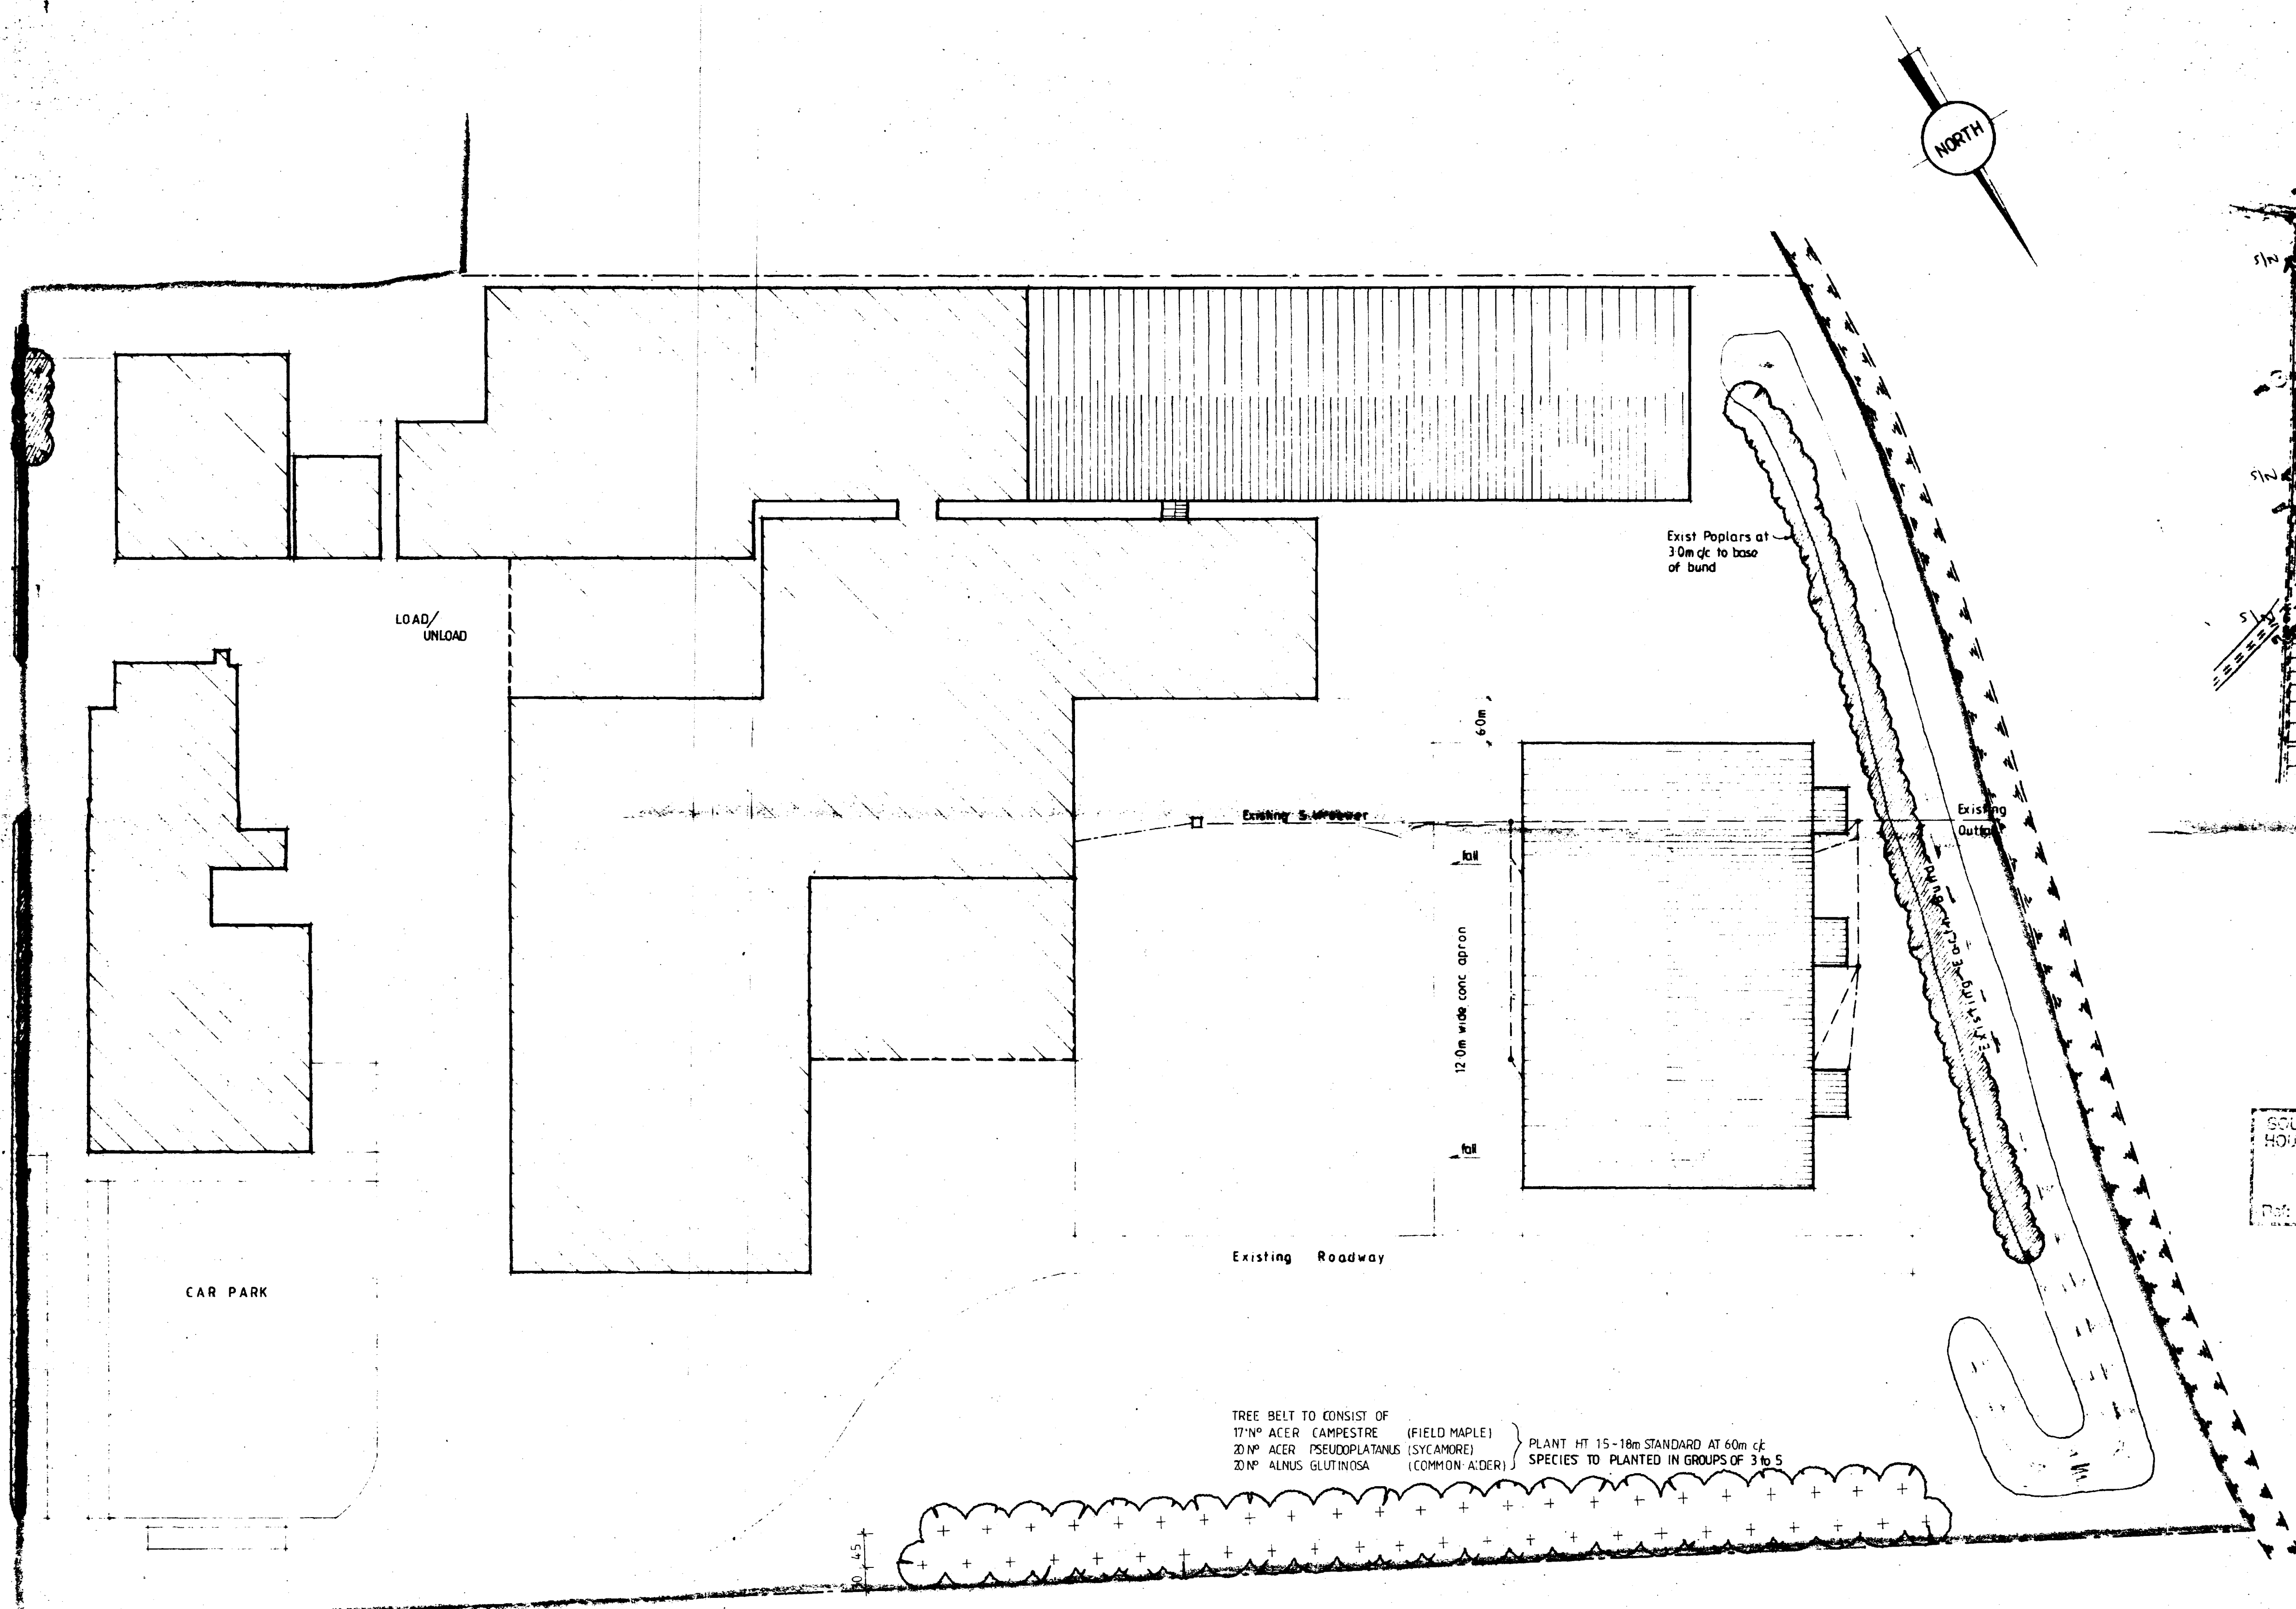

BLOCK PLAN 1:500

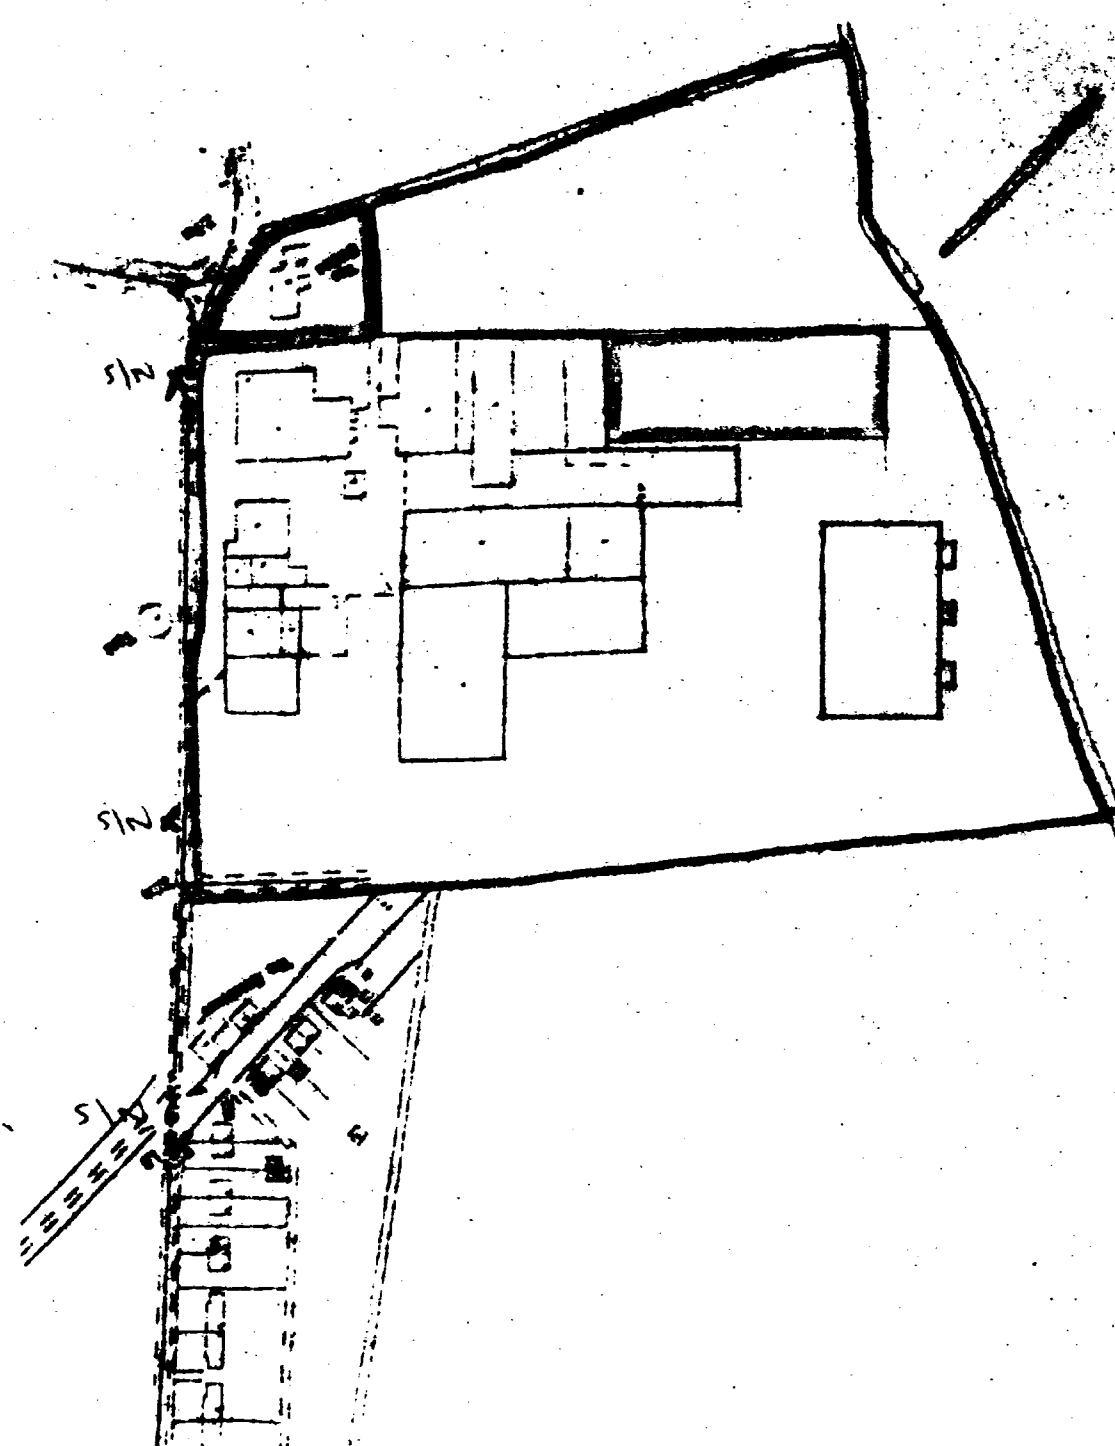

LOCATION PLAN 1:2500

SOUTH HOLLAND CO
 HOUSING & PLANNING
 22 RDV 1309
 Date 11/8/99

revision	date	init.	revision details



COOPER ARCHITECTURAL DESIGN
ARCHITECTS & PLANNERS
 10/10 - 10/10 - 10/10

Client: **MOULTON BULB CO. LTD.**

Project: **PROPOSED EXTENSION TO PACKHOUSE.
 LONG LANE,
 HOBART,
 TASMANIA,
 LAKE'S**

Drawing: **BLOCK & LOCATION PLAN**

Scale: 1:500	Drawing No: 9845
Date: SEP. '99	Drawn: J.C.

**DETERMINED
 PLAN**