


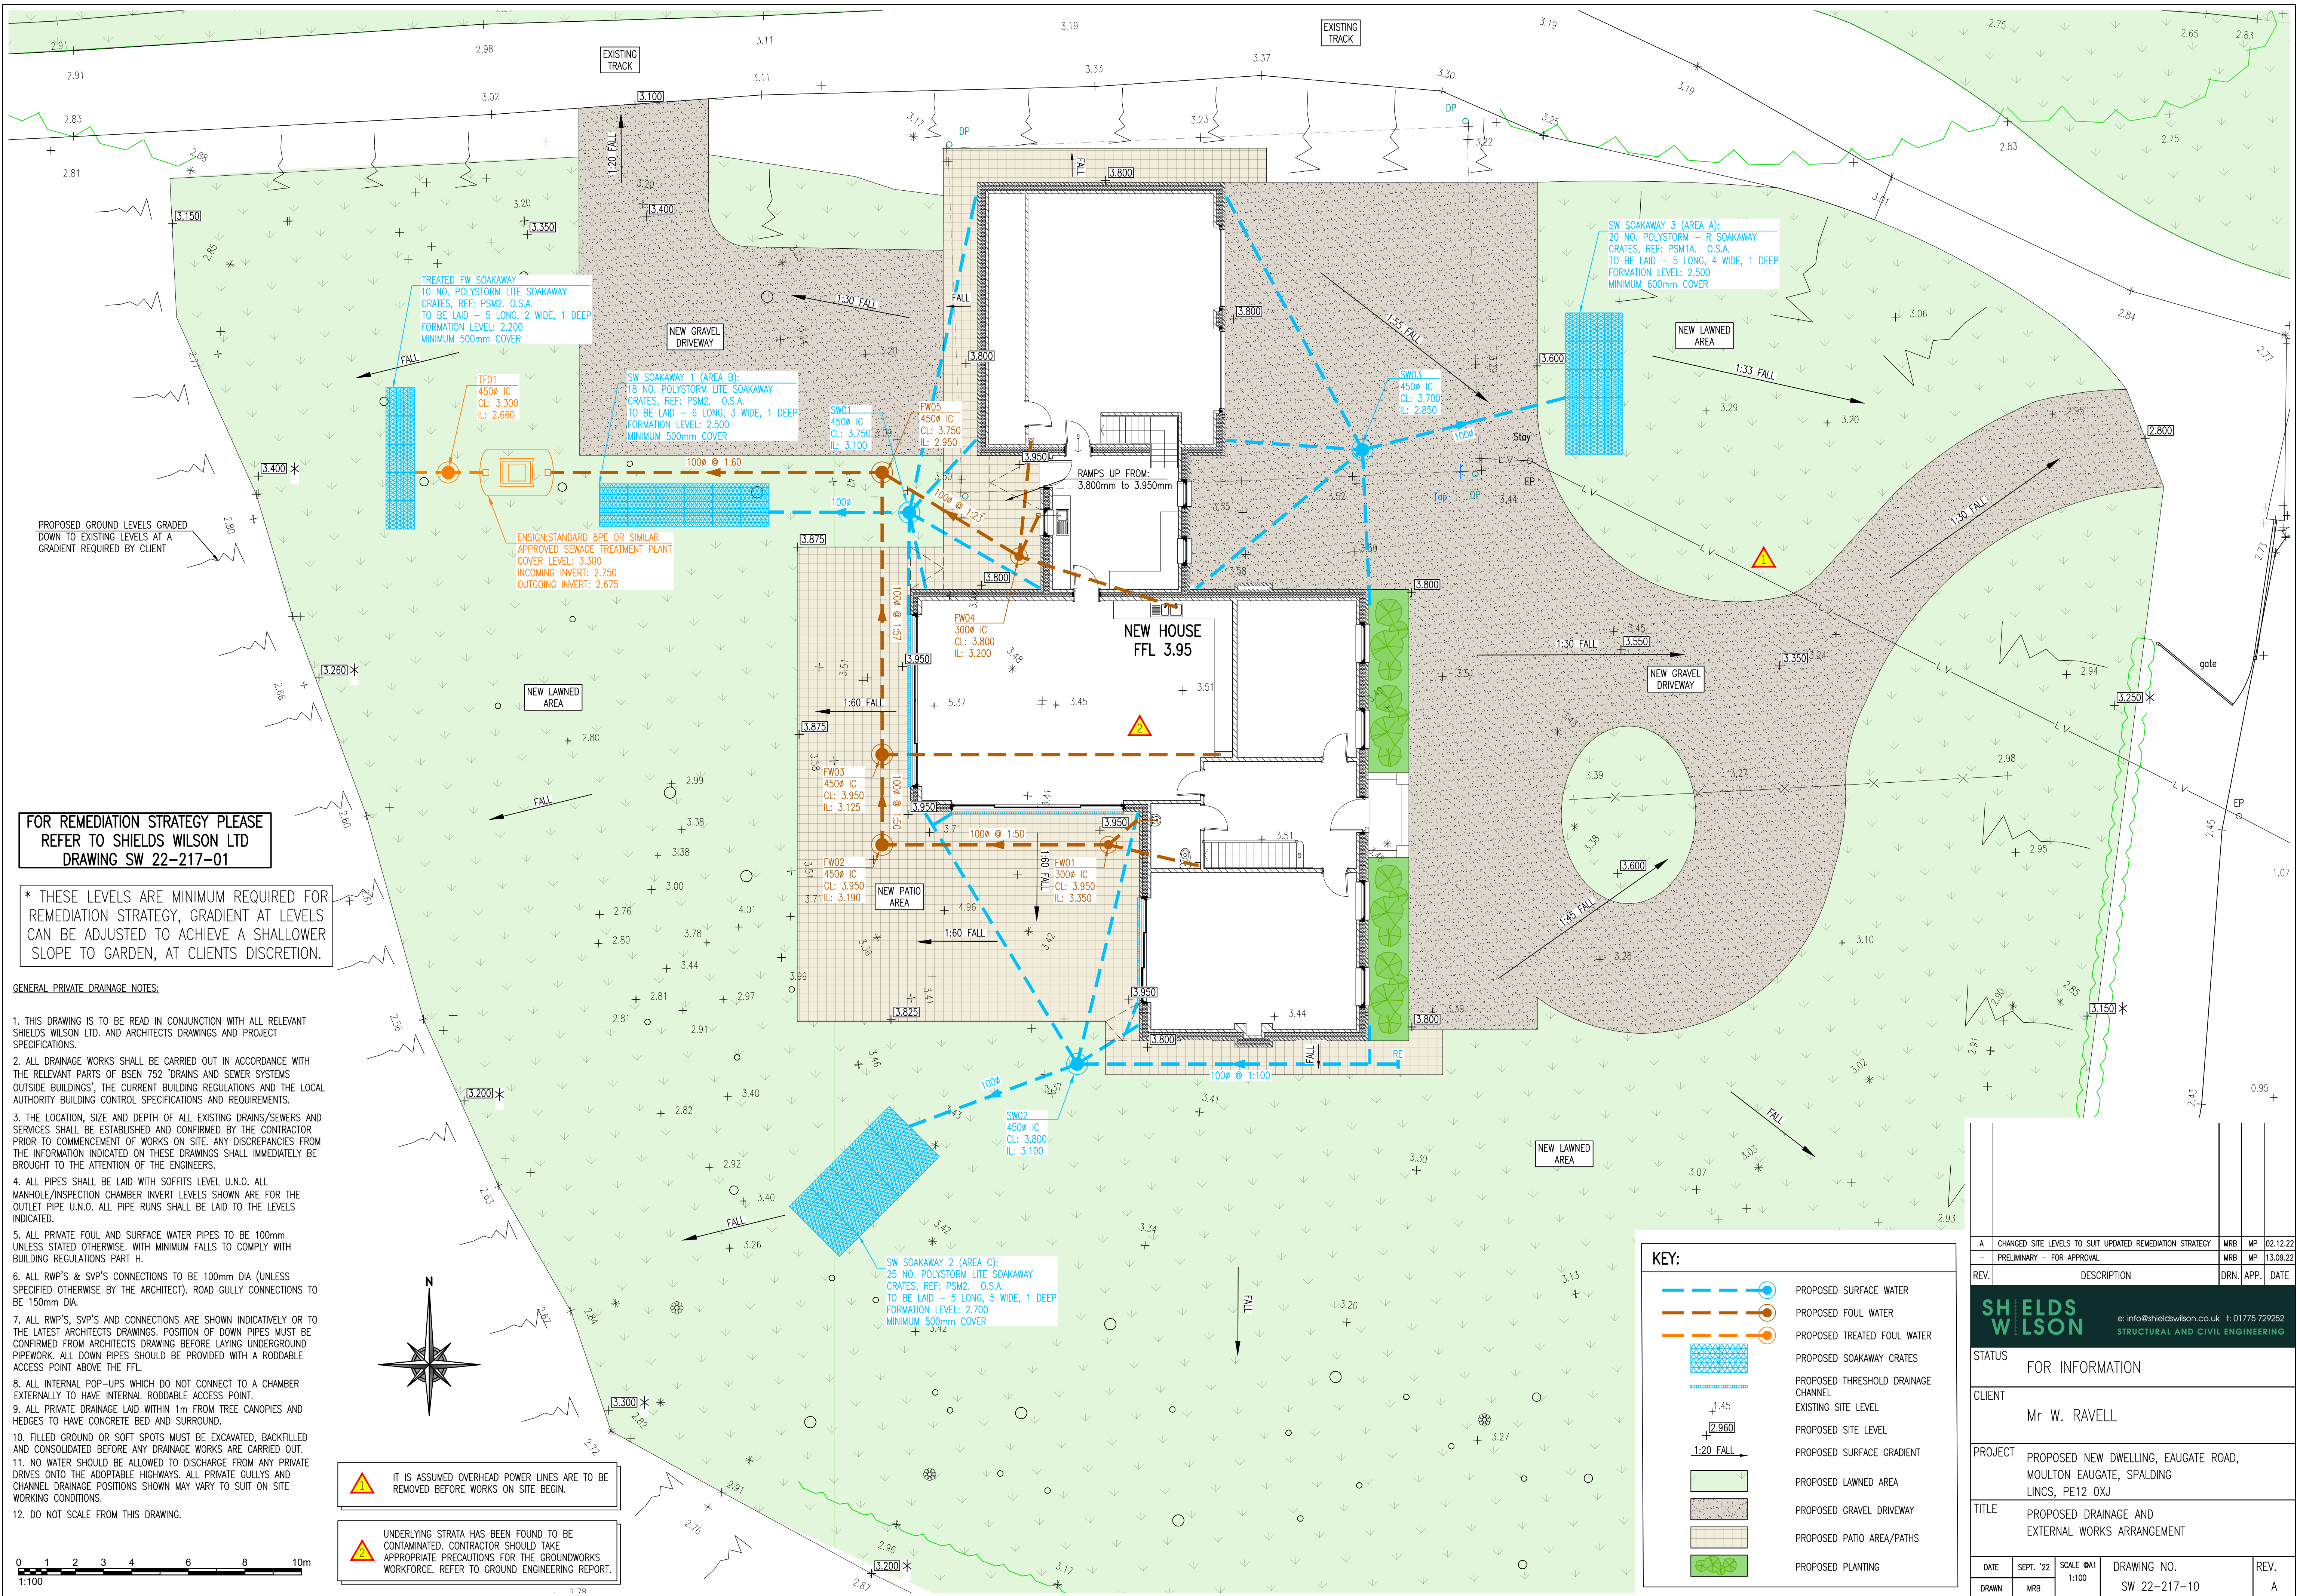

A	CHANGED SITE LEVELS TO SUIT UPDATED REMEDIATION STRATEGY	MRB	MP	02.12.22	
-	PRELIMINARY - FOR APPROVAL	MRB	MP	13.09.22	
REV.	DESCRIPTION	DRN.	APP.	DATE	
SHIELDS WILSON e: info@shieldswilson.co.uk t: 01775 729262 STRUCTURAL AND CIVIL ENGINEERING					
STATUS FOR INFORMATION					
CLIENT Mr. W. RAVELL					
PROJECT PROPOSED NEW DWELLING, EAUGATE ROAD, MOULTON EAUGATE, SPALDING Lincs, PE12 0XJ					
TITLE PROPOSED DRAINAGE AND EXTERNAL WORKS ARRANGEMENT					
DATE	SEPT. '22	SCALE	DATE	DRAWING NO.	REV.
DRAWN	MRB	1:100		SW 22-217-10	A