
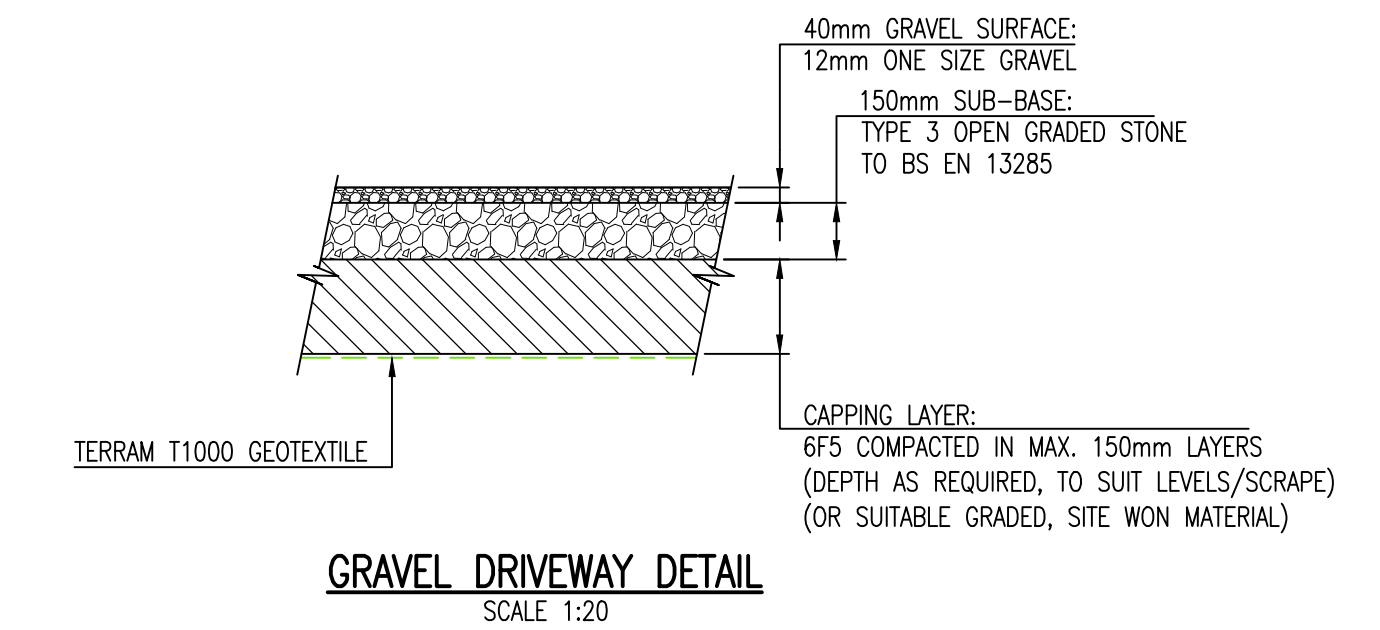
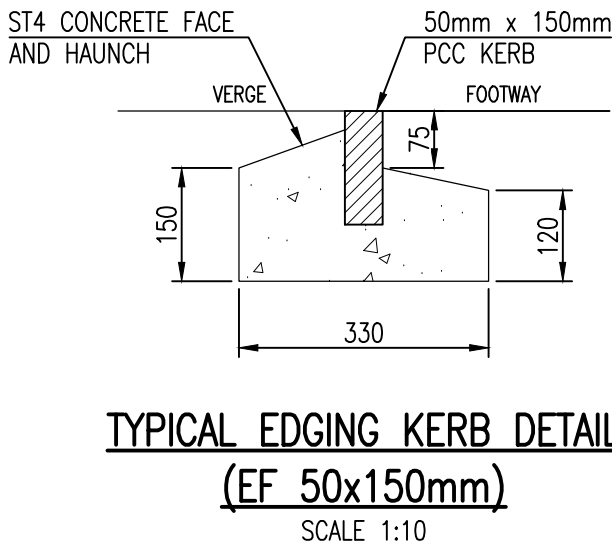


Foul Water Manhole Schedule

Manhole Reference	Cover Level	Connects	Inverts	Pipe Dia.	Manhole Size	Manhole Type	Cover Type
FW01	3.950		1 3.400	100	300ø	PPIC	A15
			2 3.350	100			
			0 3.350	100			
FW02	3.950		1 3.190	100	450ø	PPIC	A15
			0 3.190	100			
FW03	3.950		1 3.175	100	450ø	PPIC	A15
			2 3.125	100			
			0 3.125	100			
FW04	3.800		1 3.250	100	300ø	PPIC	A15
			2 3.250	100			
			3 3.200	100			
			0 3.200	100			
FW05	3.750		1 3.000	100	450ø	PPIC	A15
			2 2.950	100			
			0 2.950	100			
TF01	3.300		1 2.660	100	450ø	PPIC	A15
			0 2.660	100			

Surface Water Manhole Schedule

Manhole Reference	Cover Level	Connects	Inverts	Pipe Dia.	Manhole Size	Manhole Type	Cover Type
SW01	3.750		1 3.150	100	450ø	PPIC	A15
			2 3.150	100			
			3 3.100	100			
			4 3.150	100			
			5 3.150	100			
			6 3.100	100			
SW02	3.800		1 3.150	100	450ø	PPIC	A15
			2 3.150	100			
			3 3.100	100			
			4 3.150	100			
			5 3.100	100			
SW03	3.700		1 2.900	100	450ø	PPIC	B125
			2 2.900	100			
			3 2.900	100			
			4 2.900	100			
			5 2.850	100			

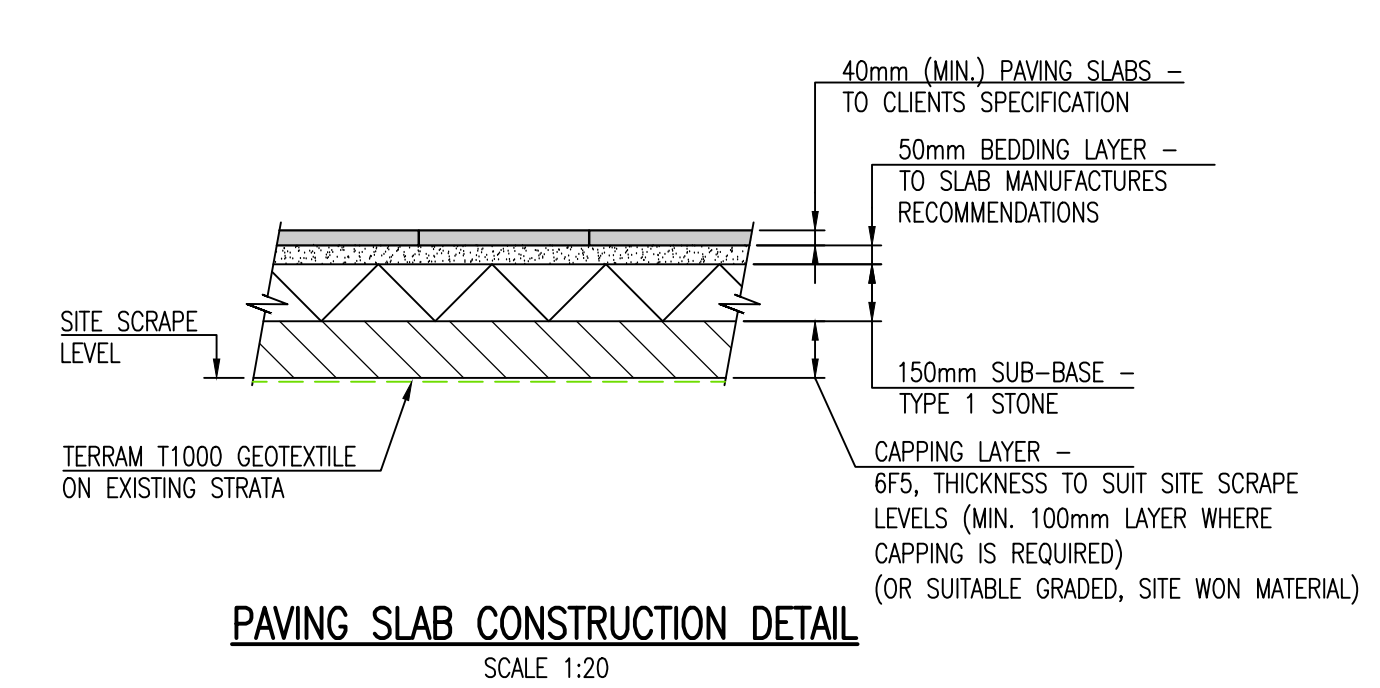

–	PRELIMINARY – FOR APPROVAL			MP	APW 13.09.22
REV.	DESCRIPTION			DRN.	APP. DATE
SHIELDS WILSON e: info@shieldswilson.co.uk t: 01775 729252 STRUCTURAL AND CIVIL ENGINEERING					
STATUS FOR INFORMATION					
CLIENT Mr W. RAVELL					
PROJECT PROPOSED NEW DWELLING, EAUGATE ROAD, MOULTON EAUGATE, SPALDING LINC'S, PE12 0XJ					
TITLE PROPOSED DRAINAGE CHAMBER SCHEDULES & EXTERNAL WORKS DETAILS					
DATE	SEPT. '22	SCALE 0A1 1:20	DRAWING NO. SW 22-217-12		REV. –
DRAWN	MP				