



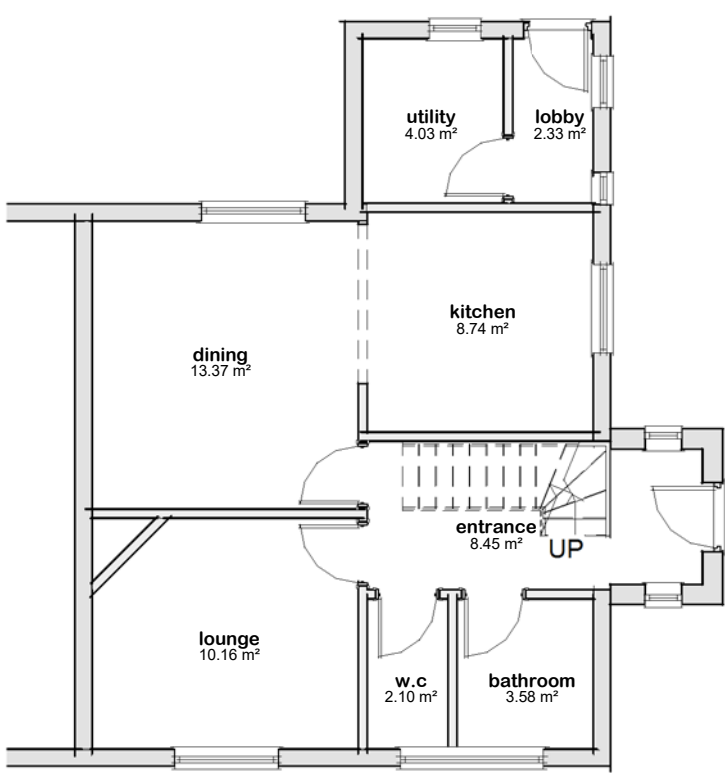


Plan 01 - Ground
1 : 100

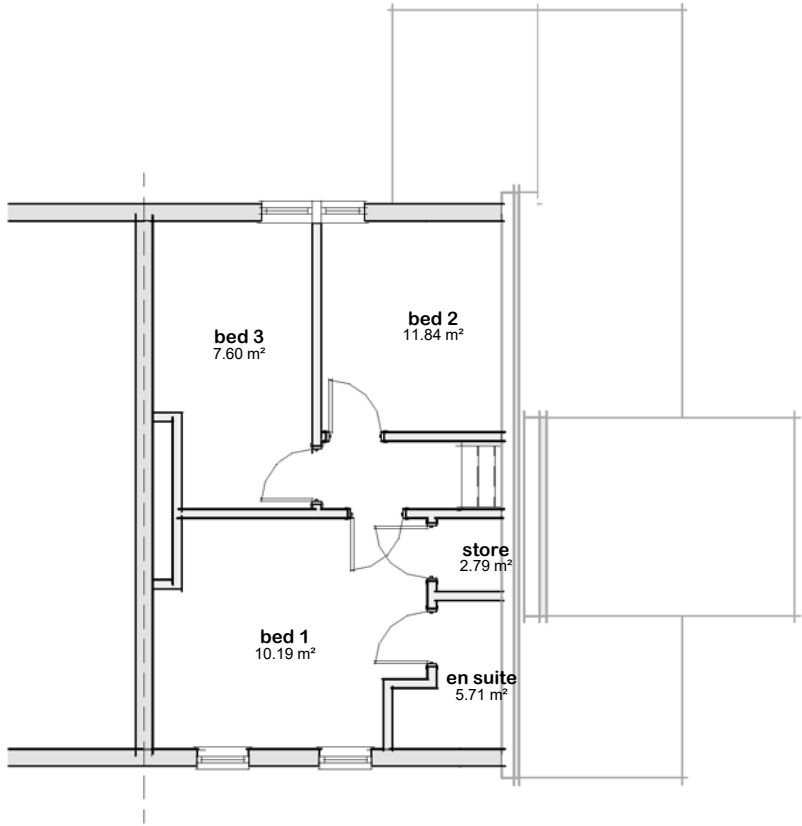


Plan 02 - First
1 : 100


Schedule 10 - Total Rooms		
Name	Area	Perimeter
Ground Floor		
bathroom	3.60 m²	7.6 m
dining	13.35 m²	14.6 m
entrance	8.45 m²	12.5 m
kitchen	8.75 m²	11.8 m
lobby	2.35 m²	6.5 m
lounge	10.15 m²	12.5 m
utility	4.05 m²	8.1 m
w.c	2.10 m²	6.1 m
Ground Floor: 8	52.75 m²	79.7 m
1st Floor		
bed 1	10.20 m²	13.4 m
bed 2	11.85 m²	14.1 m
bed 3	7.60 m²	11.9 m
en suite	5.70 m²	10.5 m
store	2.80 m²	7.5 m
1st Floor: 5	38.10 m²	57.4 m
Grand total: 13	90.90 m²	137.1 m

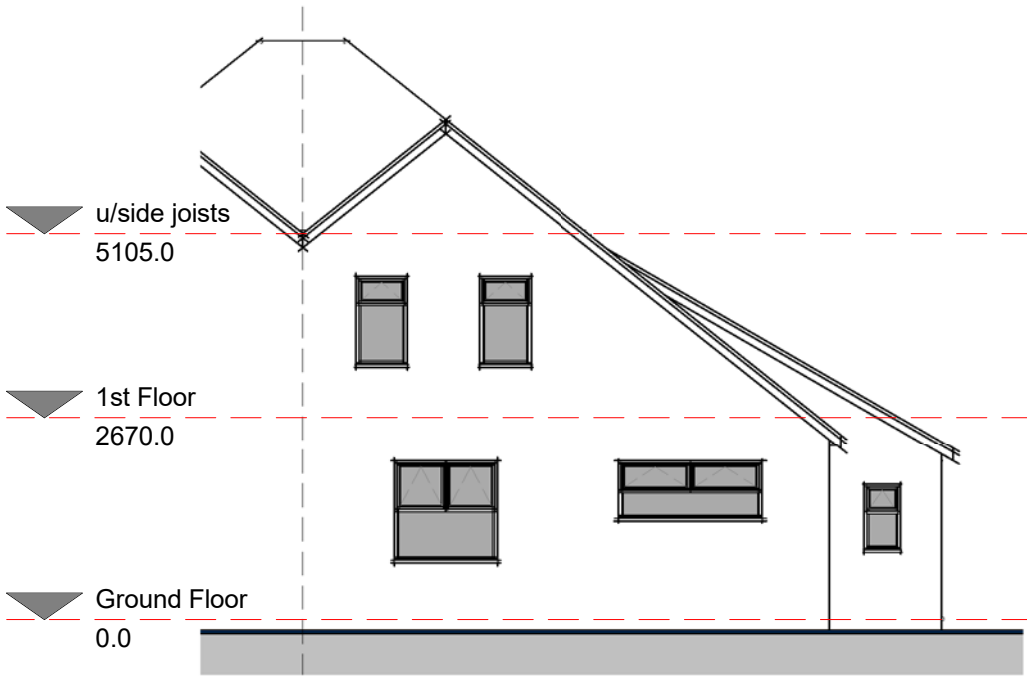

Elevation 01 - Front
1 : 100

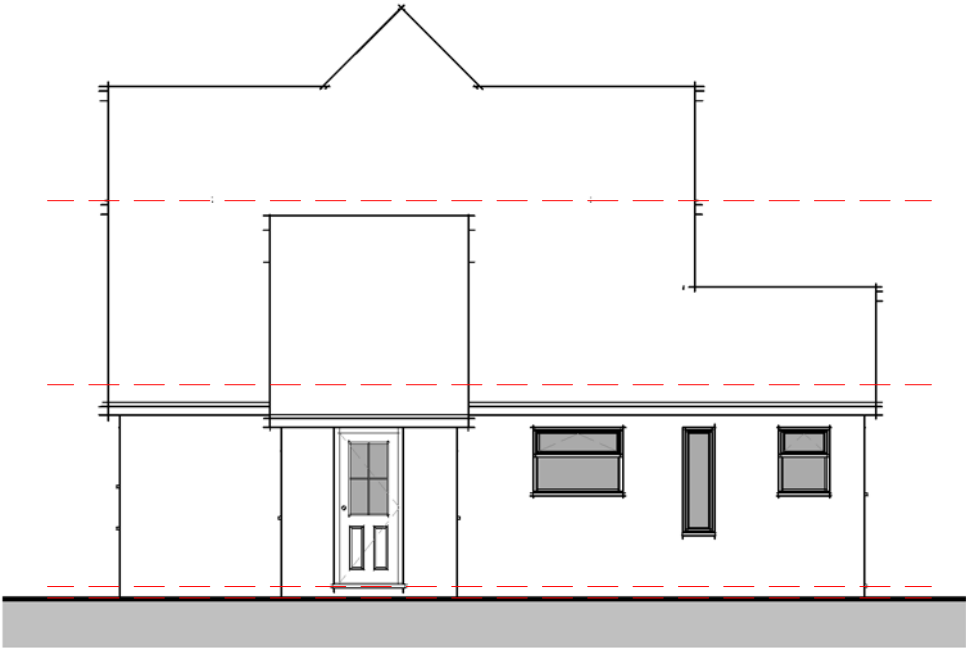

Elevation 02 - Right
1 : 100

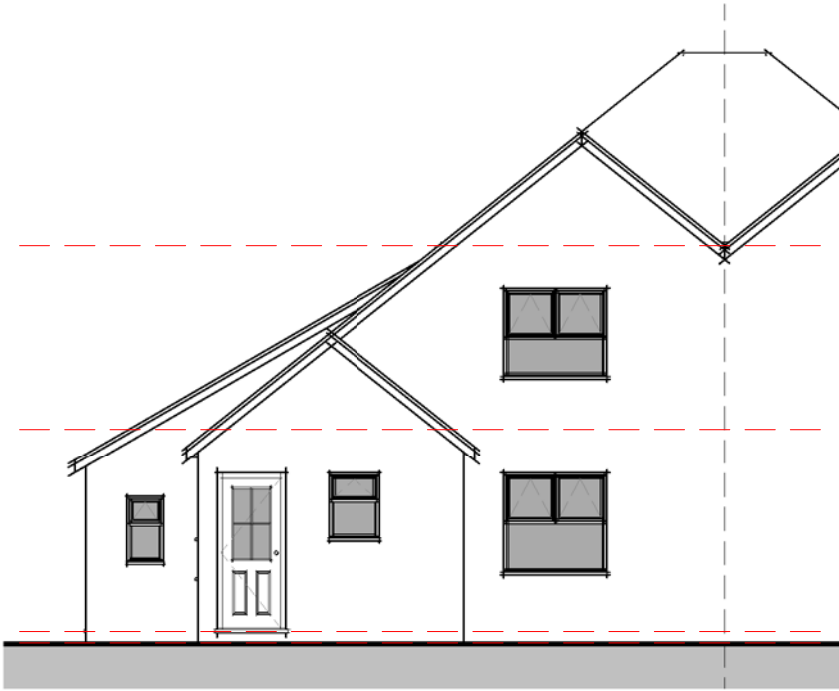

Elevation 03 - Rear
1 : 100