


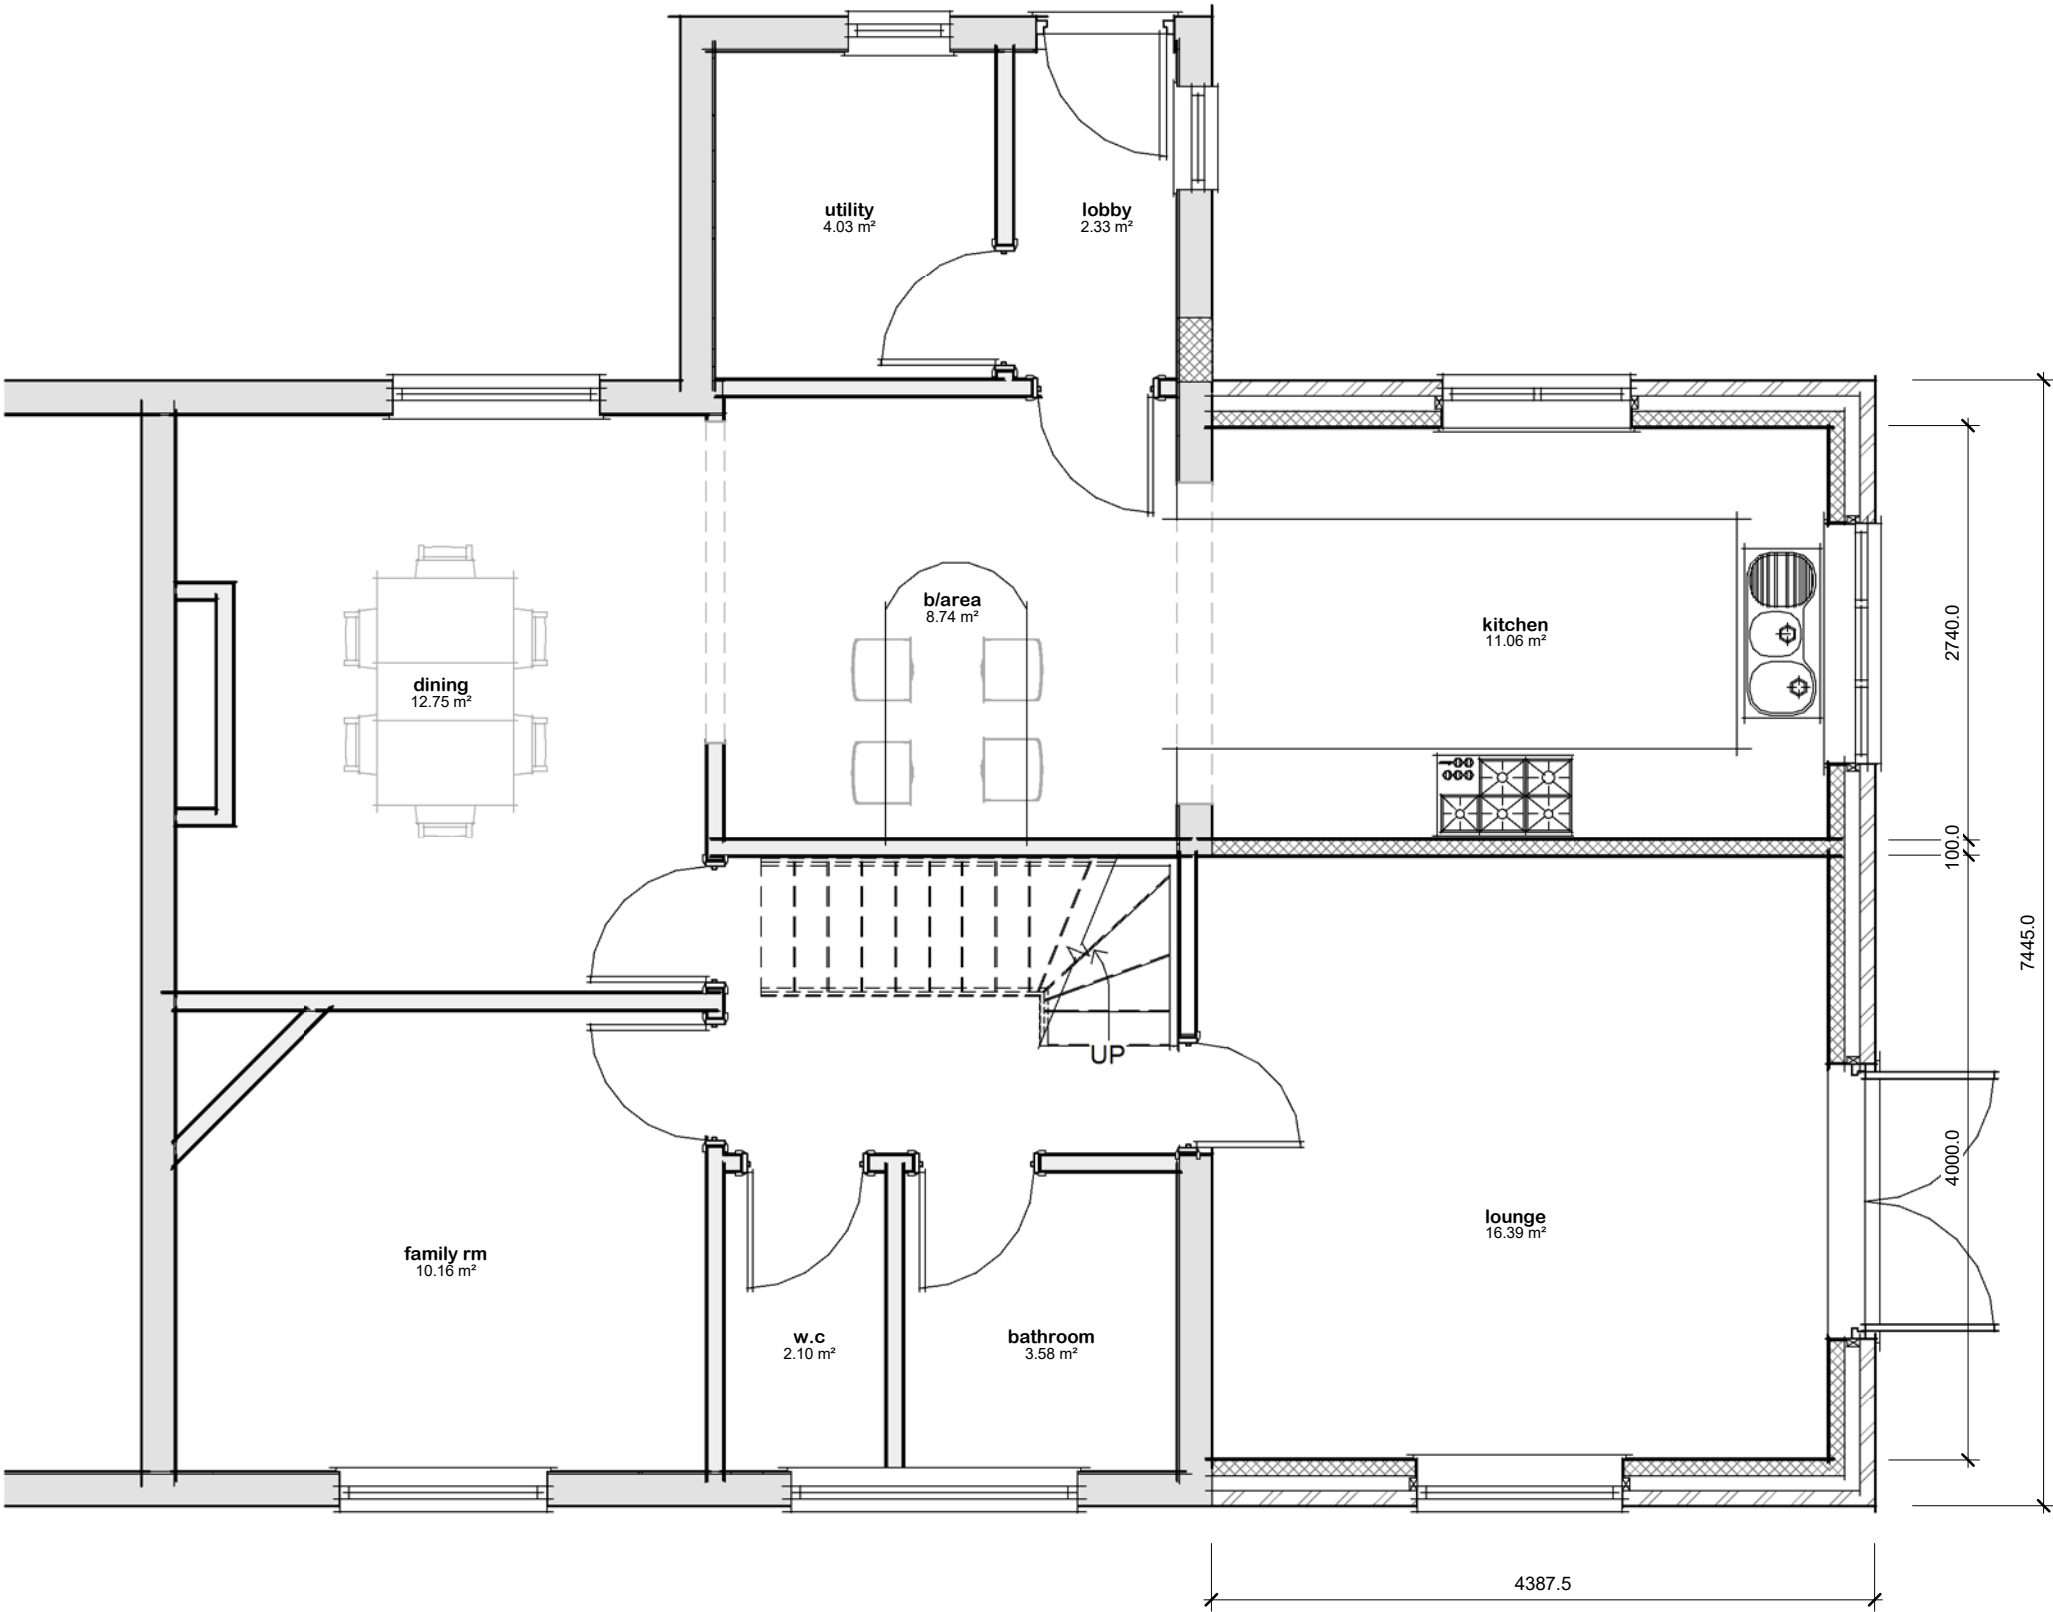

Plan 01 - Ground
1 : 50

Schedule 08 -Ground Floor Rooms		
Name	Area	Perimeter
b/area	8.75 m²	11.8 m
bathroom	3.60 m²	7.6 m
dining	12.75 m²	15.4 m
family rm	10.15 m²	12.5 m
kitchen	11.05 m²	13.6 m
lobby	2.35 m²	6.5 m
lounge	16.40 m²	16.3 m
utility	4.05 m²	8.1 m
w.c	2.10 m²	6.1 m
Grand total: 9	71.15 m²	97.8 m